


# 85 The Street

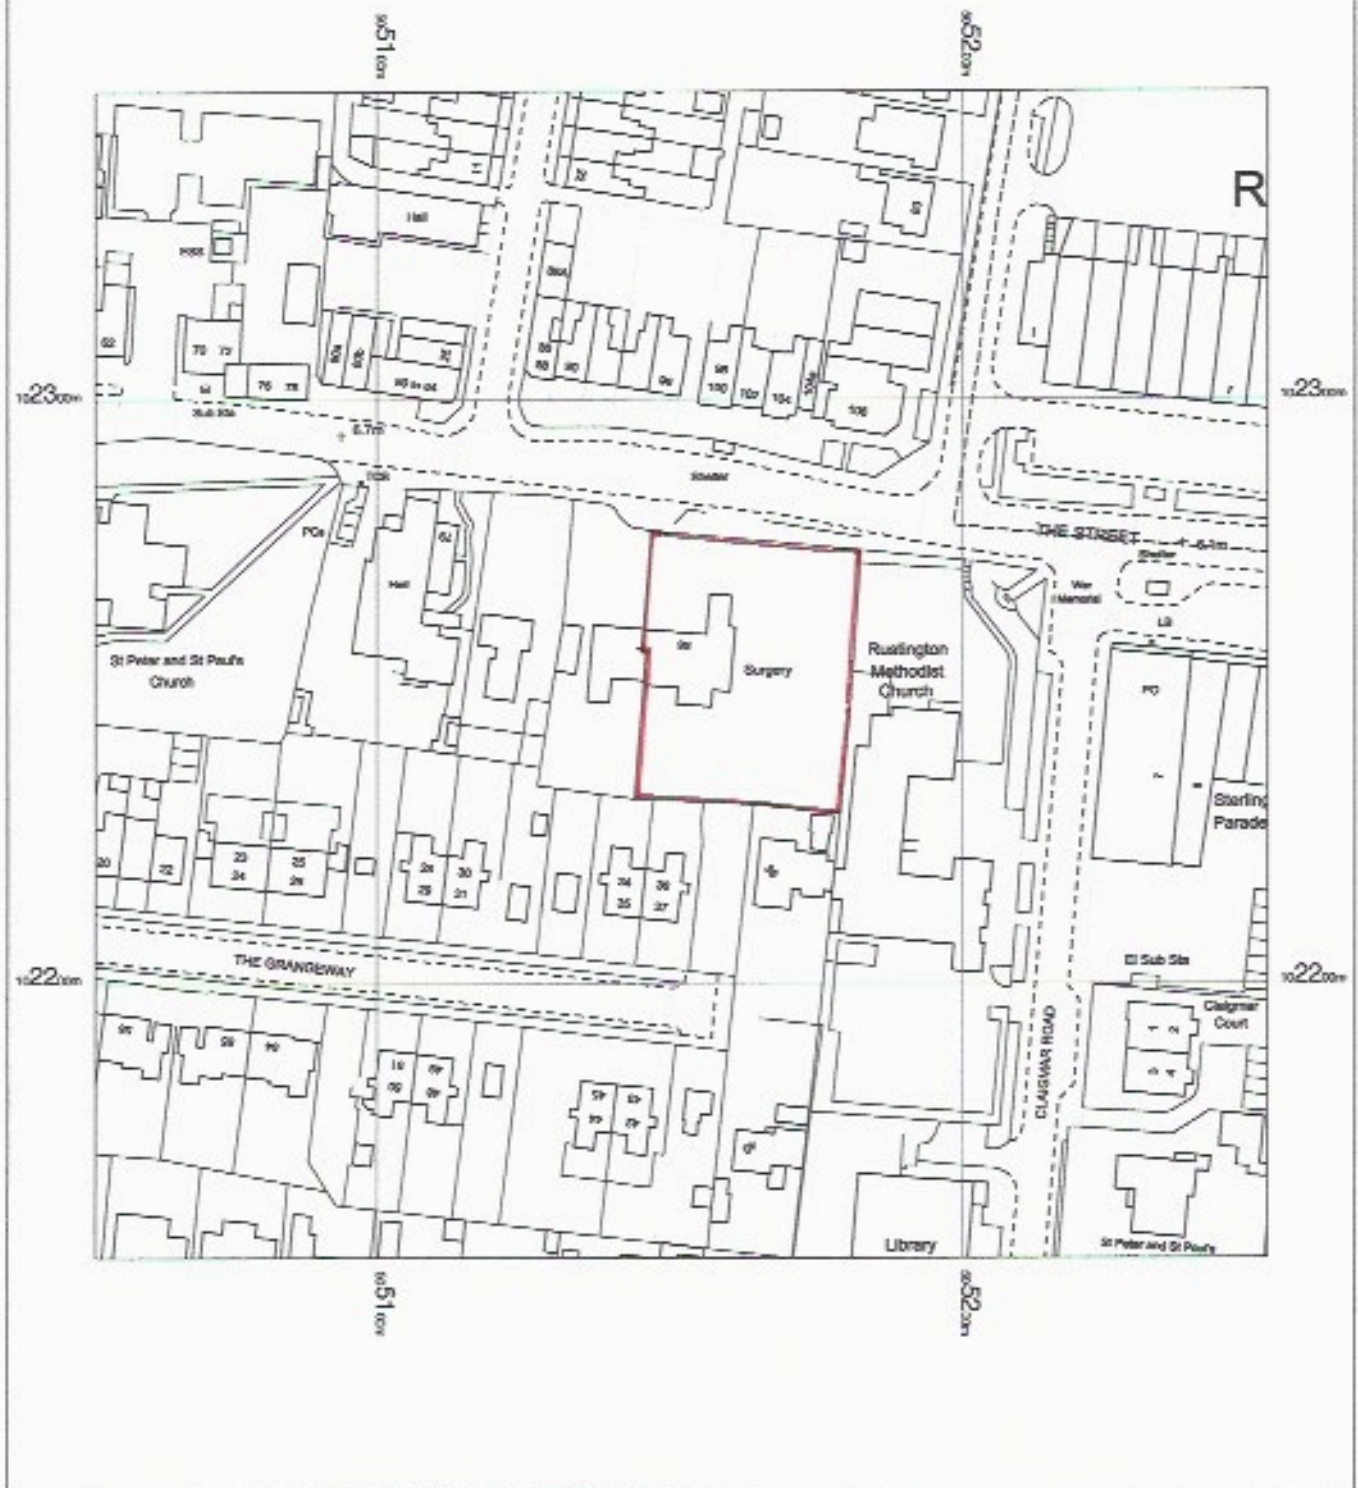

OS MasterMap 1250/2500/10000 scale  
Wednesday, June 26, 2019, ID: BLJT-00809928  
[www.planningapplicationsmaps.co.uk](http://www.planningapplicationsmaps.co.uk)

1:1250 scale print at A4, Centre: 505152 E 102253 N

© Crown Copyright Ordnance Survey. Licence no. 100051661

