


PRINT @ A3 FOR 1:200 SCALE

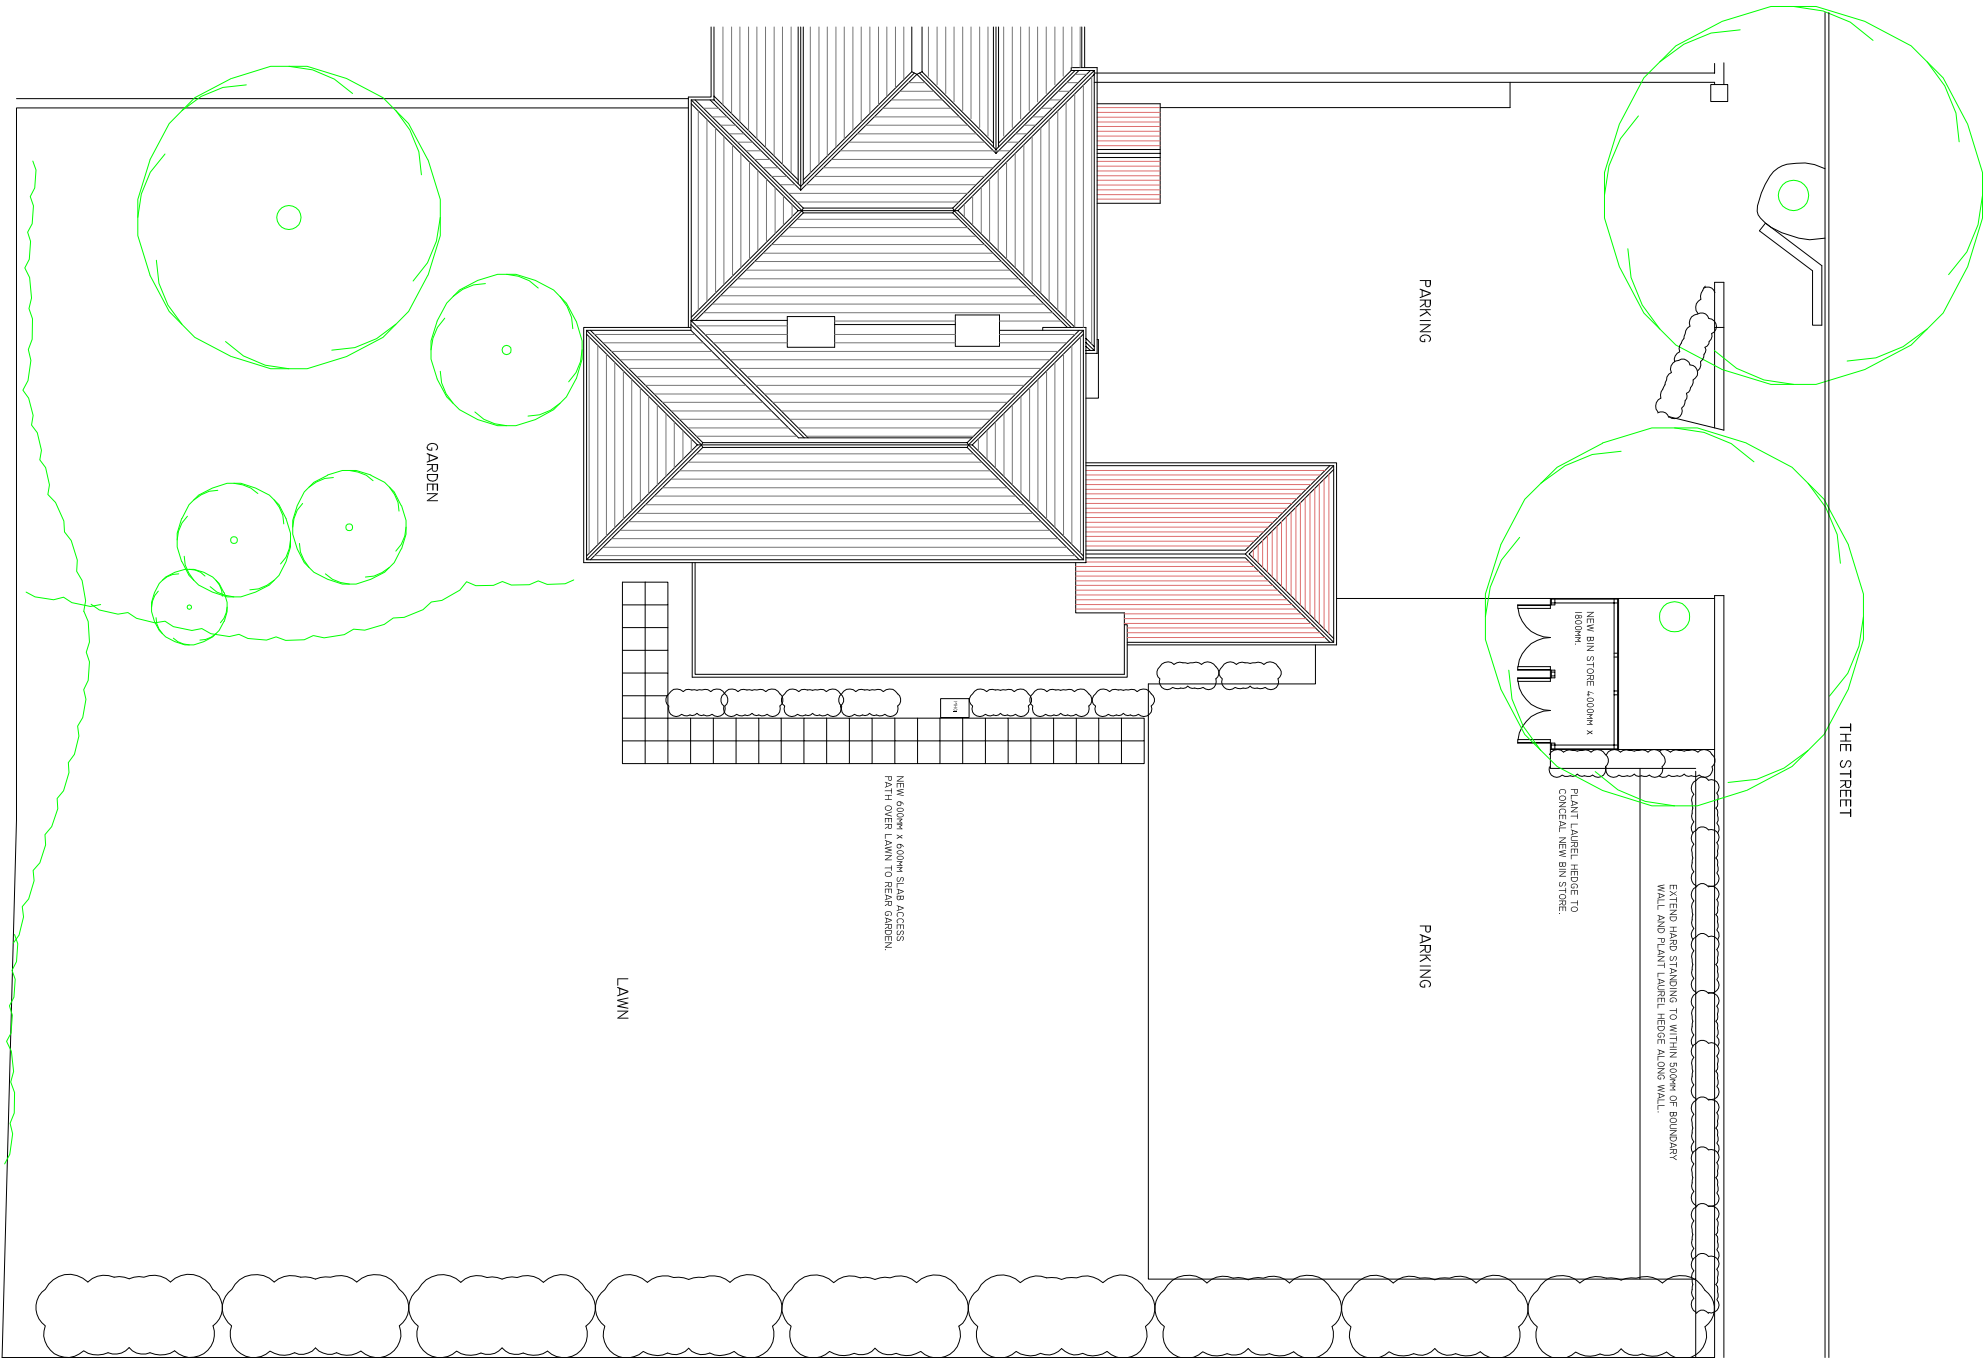

GREY ASSOCIATES

67 RODNEY ROAD WALTON ON THAMES KT12 3LG
T: 07957 810940 E: INFO@GREYASSOCIATES.CO.UK

CLIENT ABBOTS LODGE DENTAL PRACTICE

TITLE 85 THE STREET, RUSTINGTON, BN16 3NL

DRAWING PROPOSED BLOCK PLAN

DATE 12.06.19 SCALE 1:200

DRAWING No. ALDP_PS_014_19

REVISION