

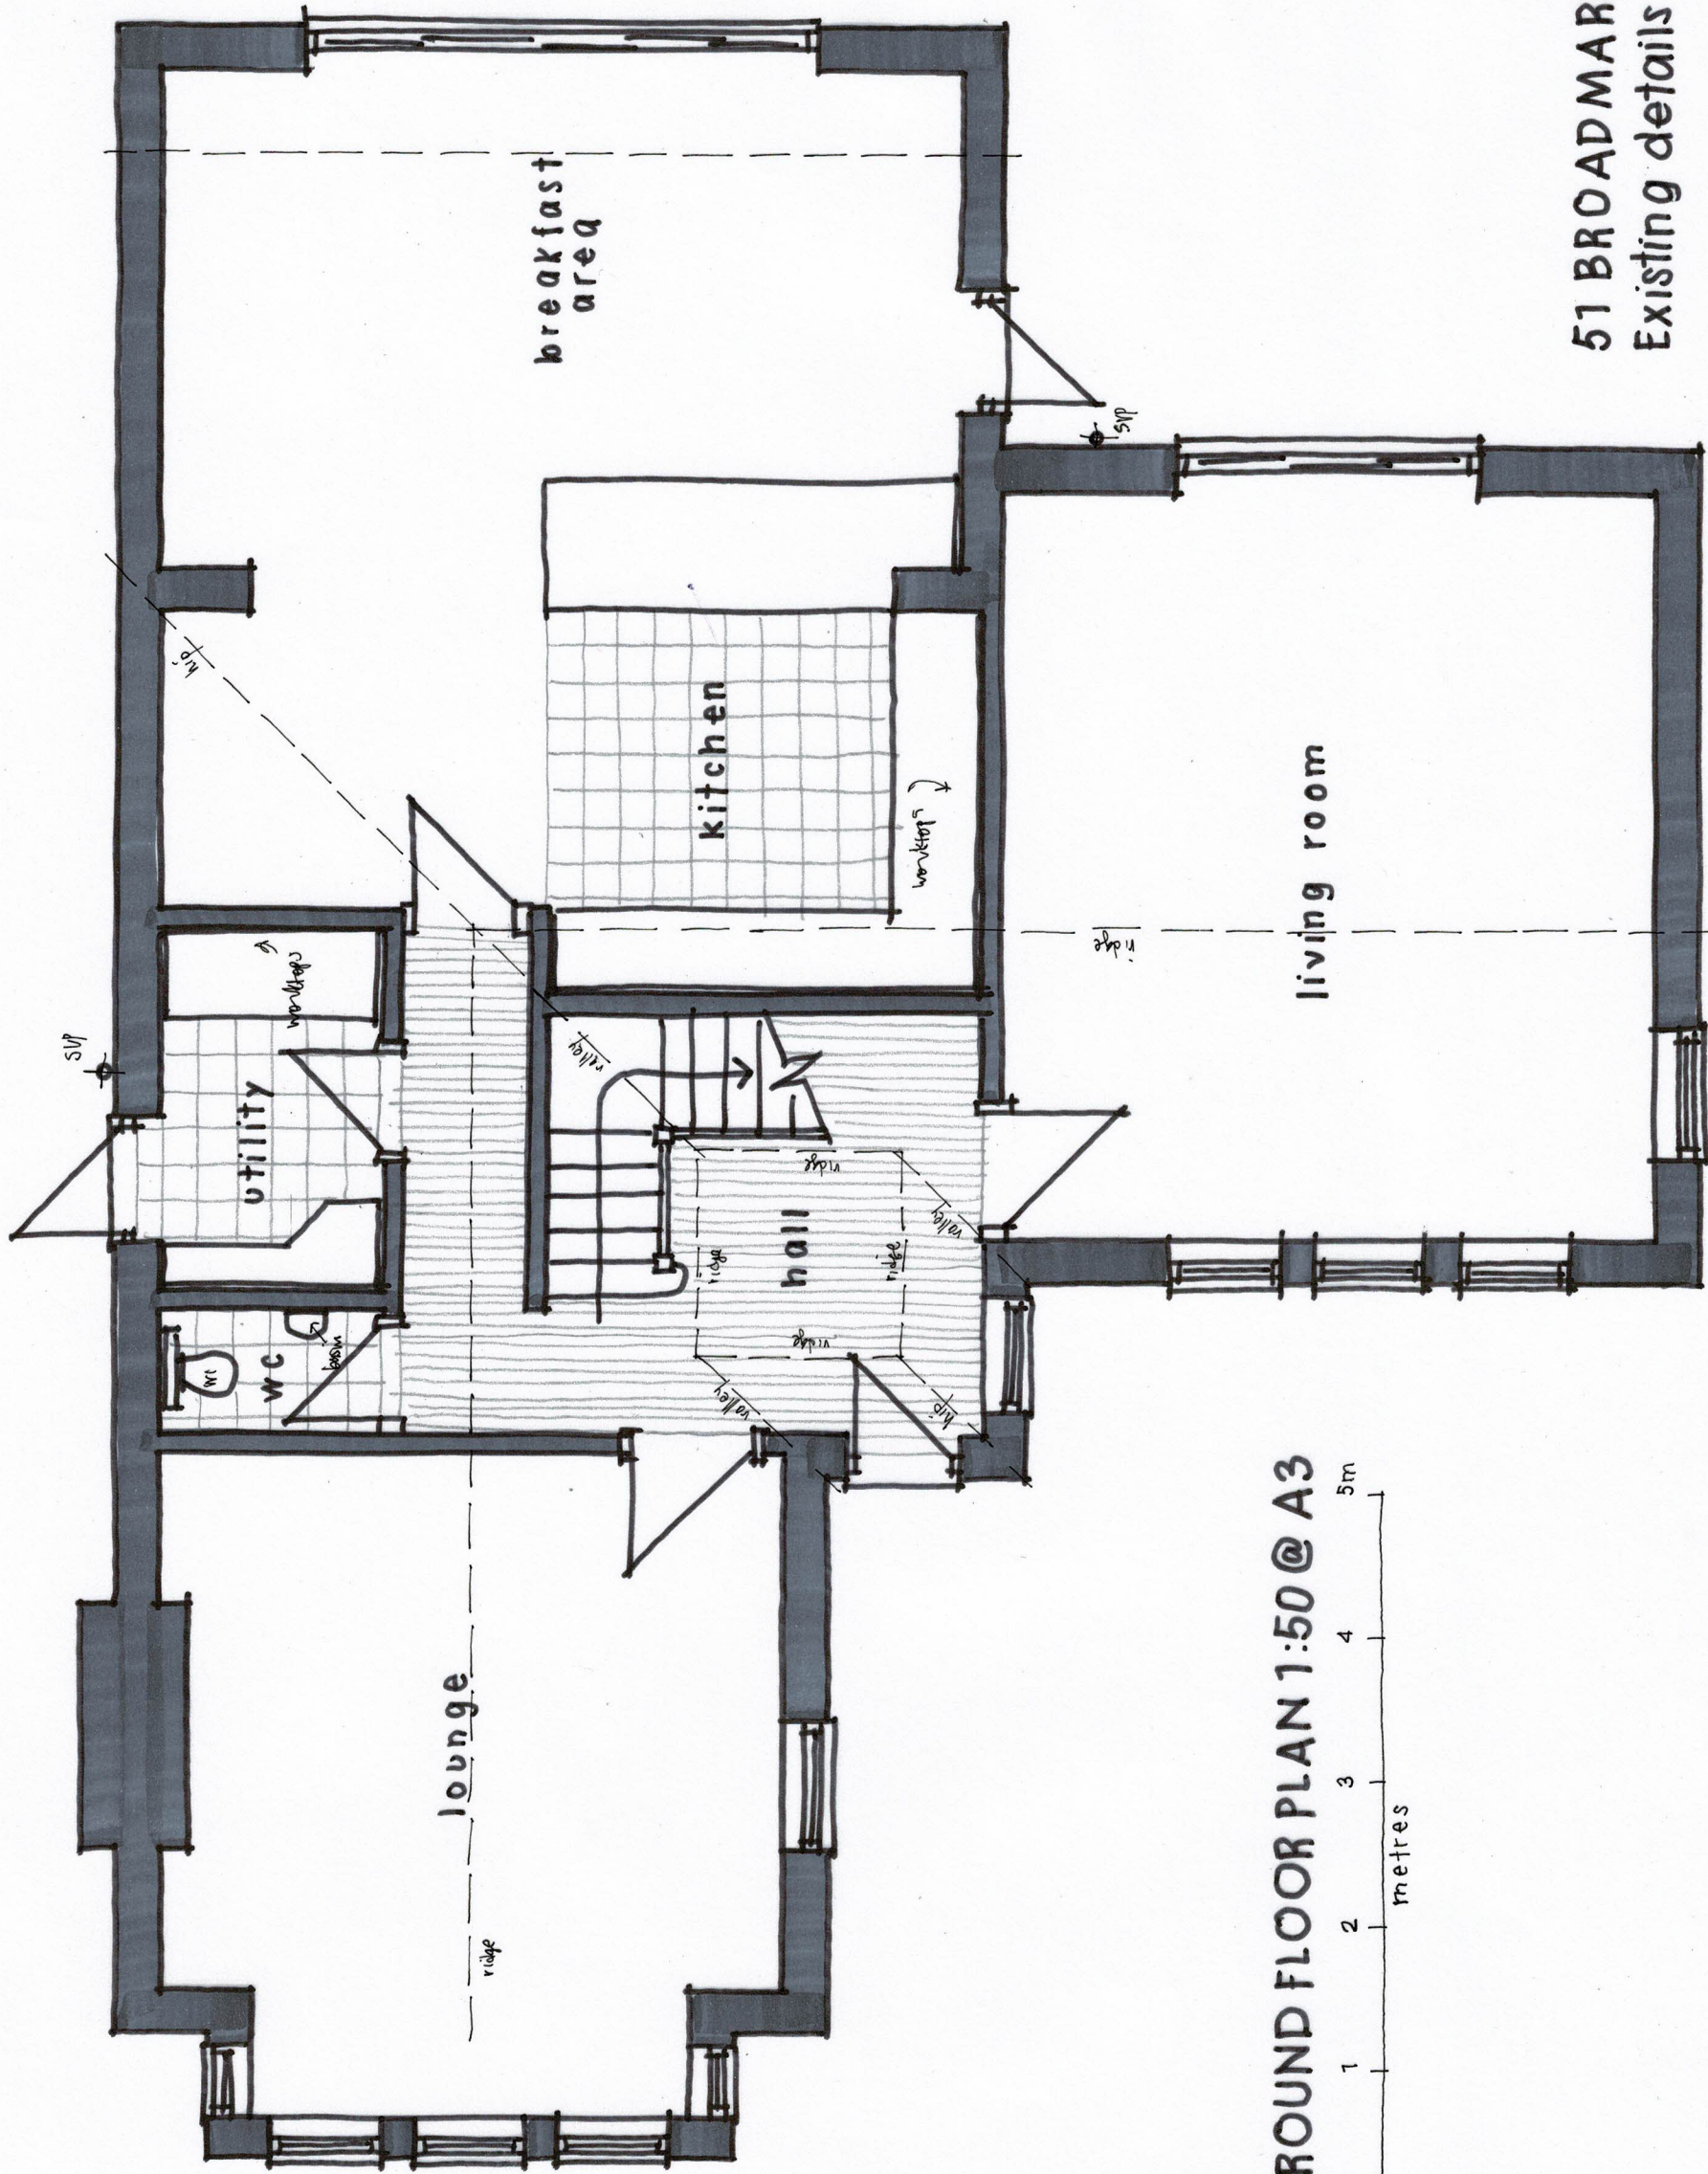


Wayne Gander MCIAT
Architectural Technologist
98 Durrington Lane, Worthing
West Sussex BN13 2RQ
E: waynegander08@gmail.com

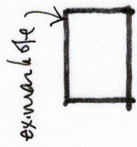

GROUND FLOOR PLAN 1:50 @ A3

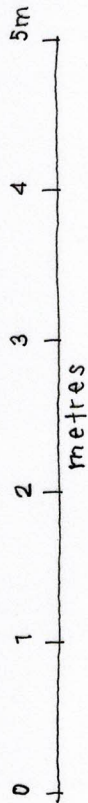

51 BROADMARK LANE, RUSTINGTON
Existing details 01
June 2021