



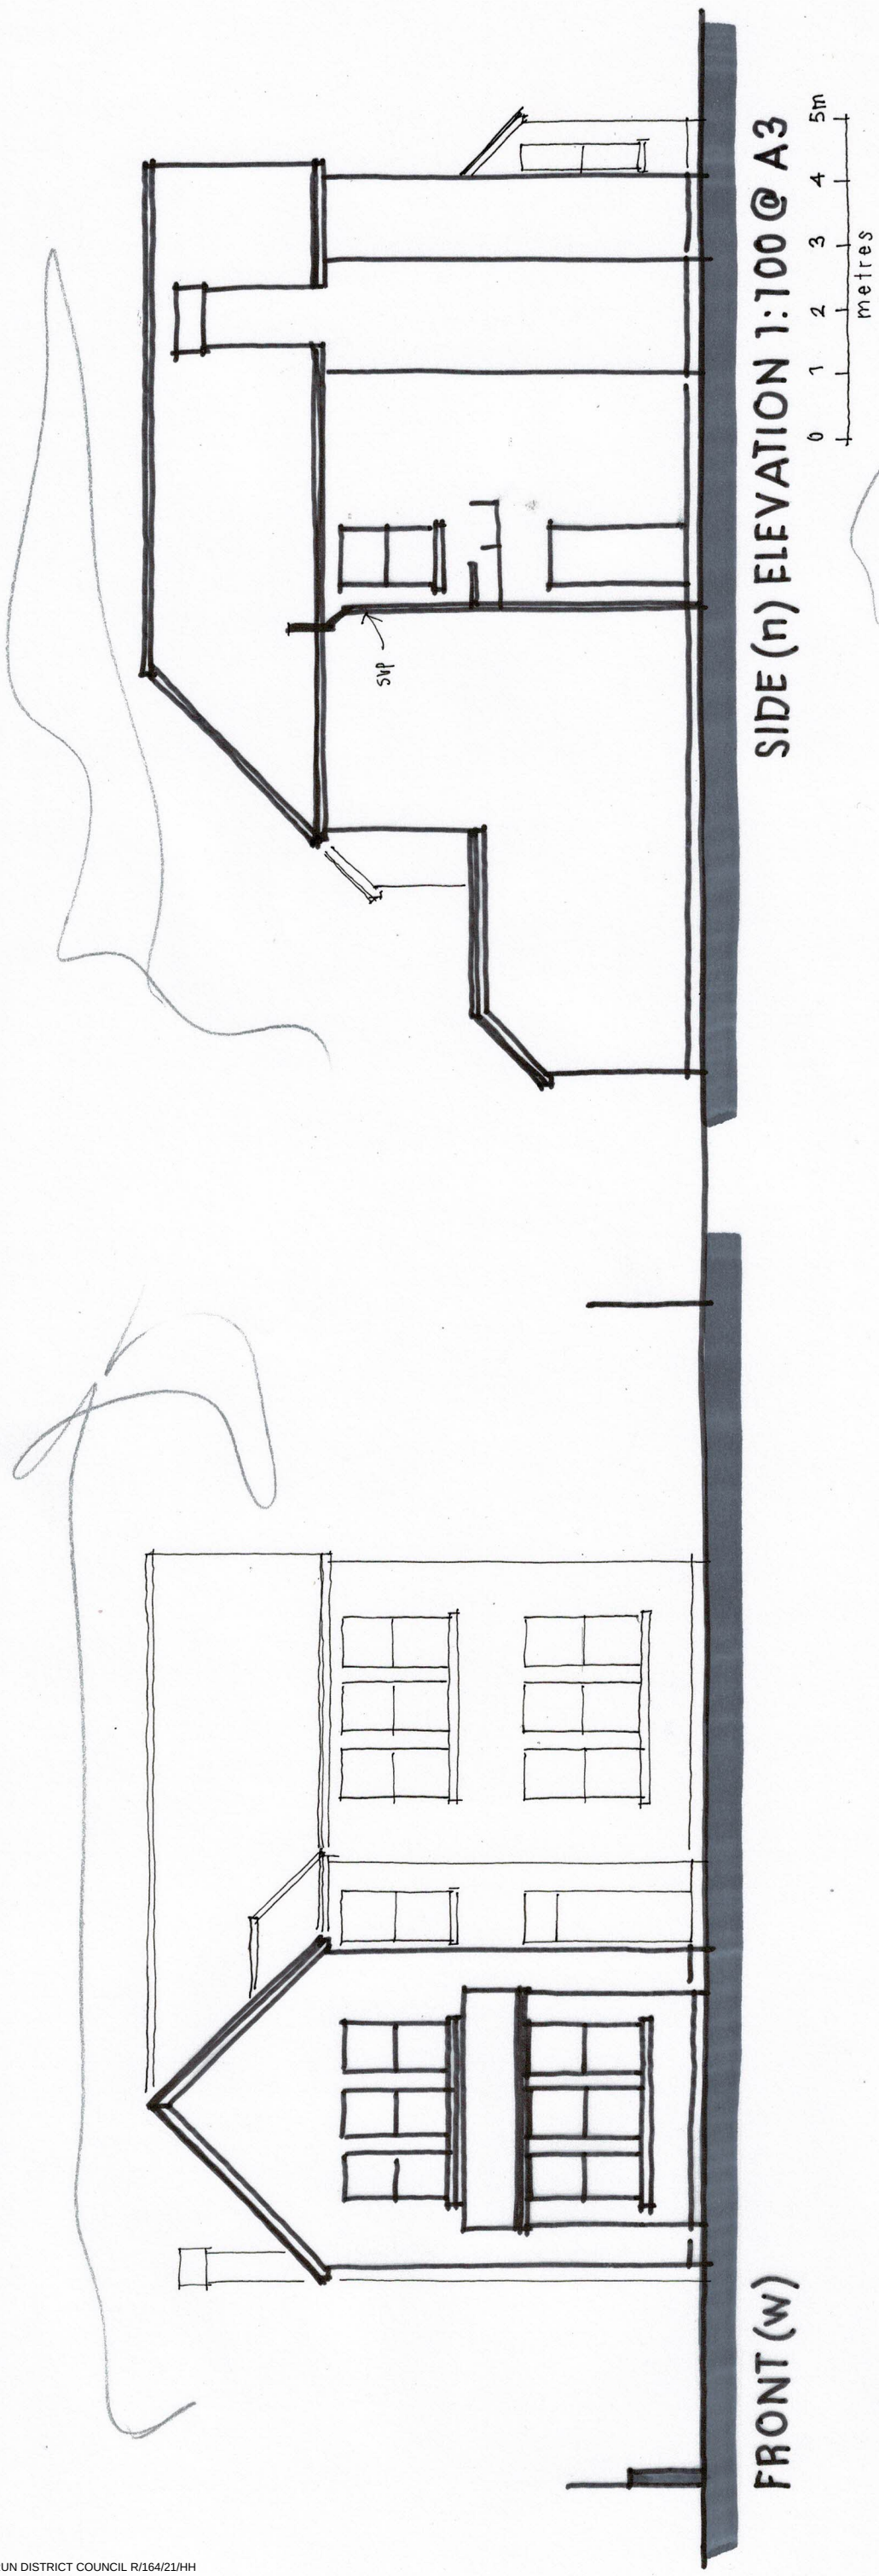

FRONT (w)

SIDE (n) ELEVATION 1:100 @ A3

0 1 2 3 4 5m
metres

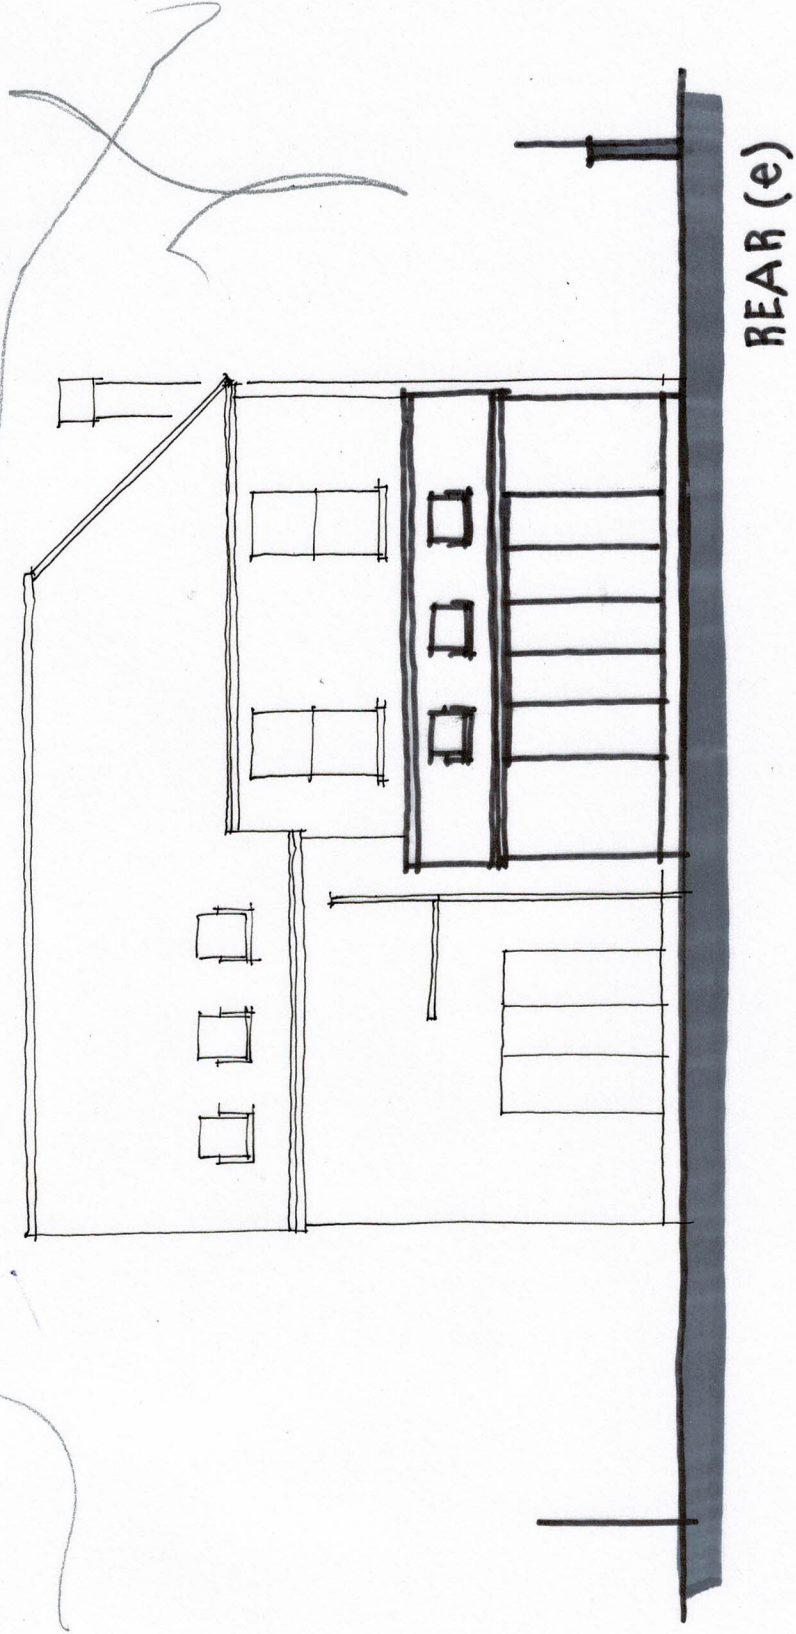

REAR (e)