



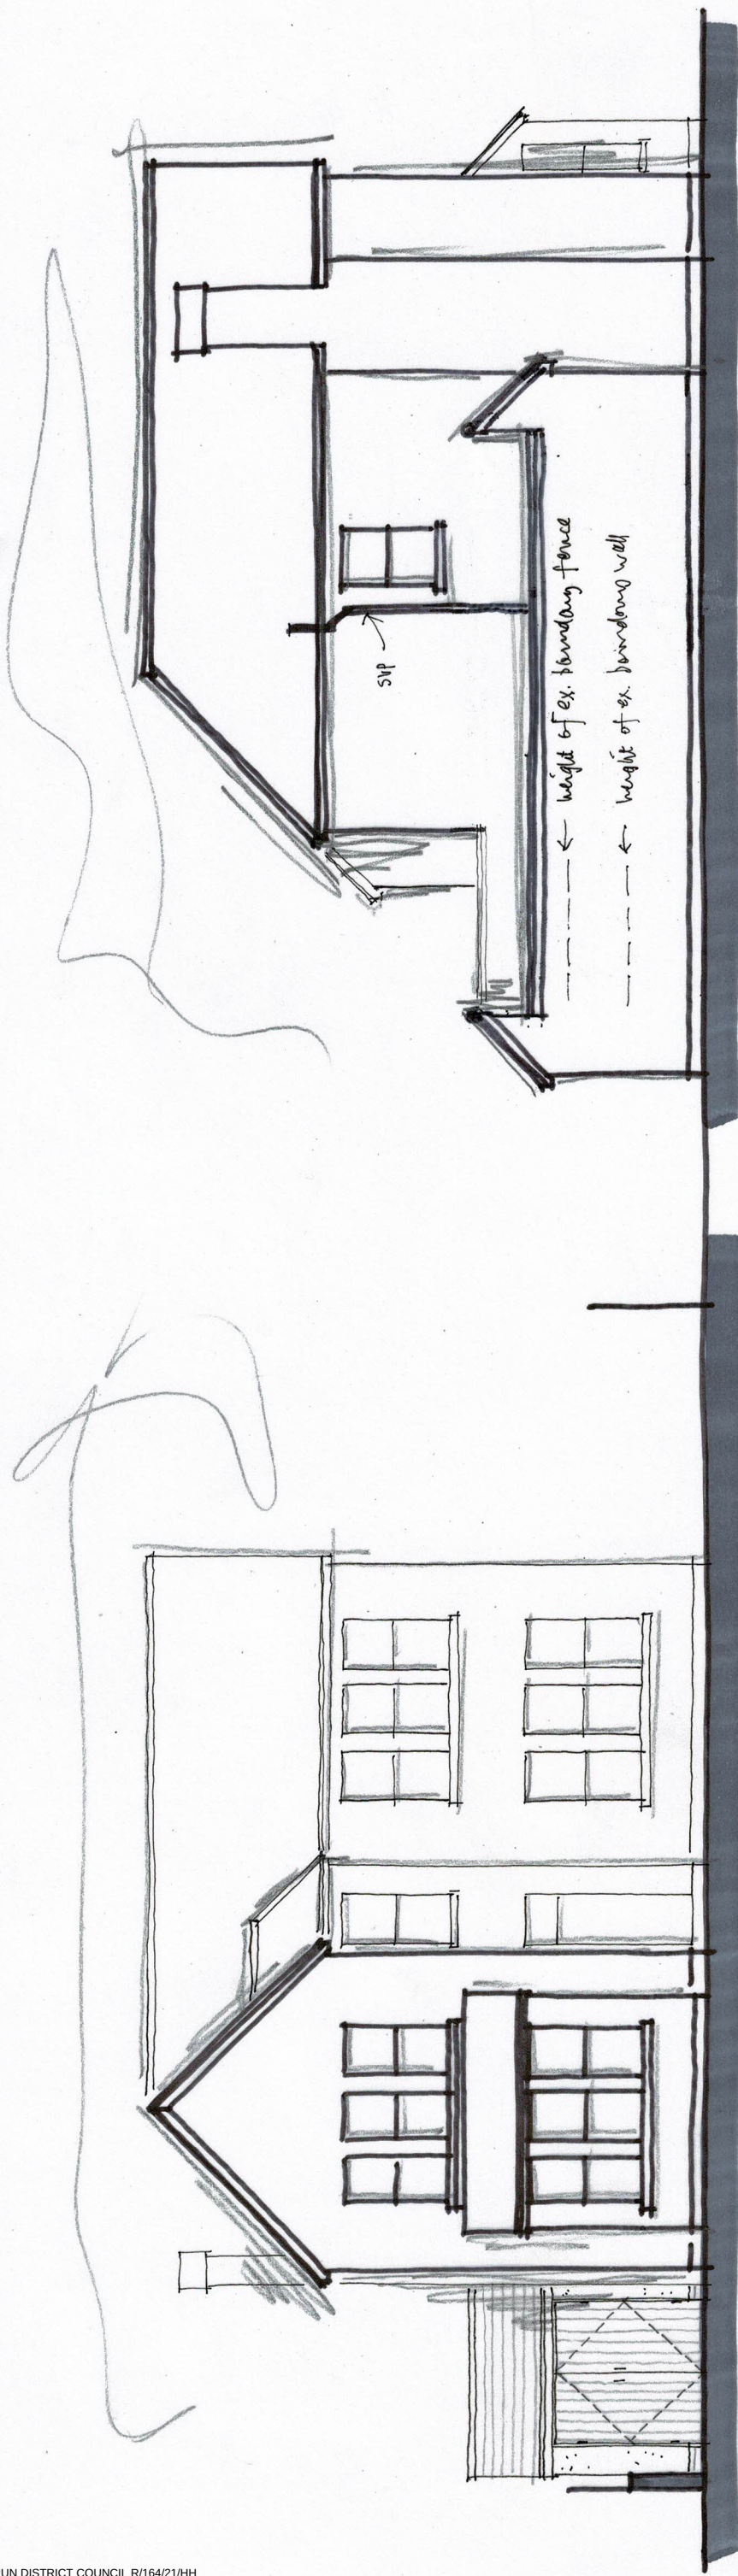


FRONT (w)

SIDE (n) ELEVATION 1:100 @ A3

0 1 2 3 4 5m
metres

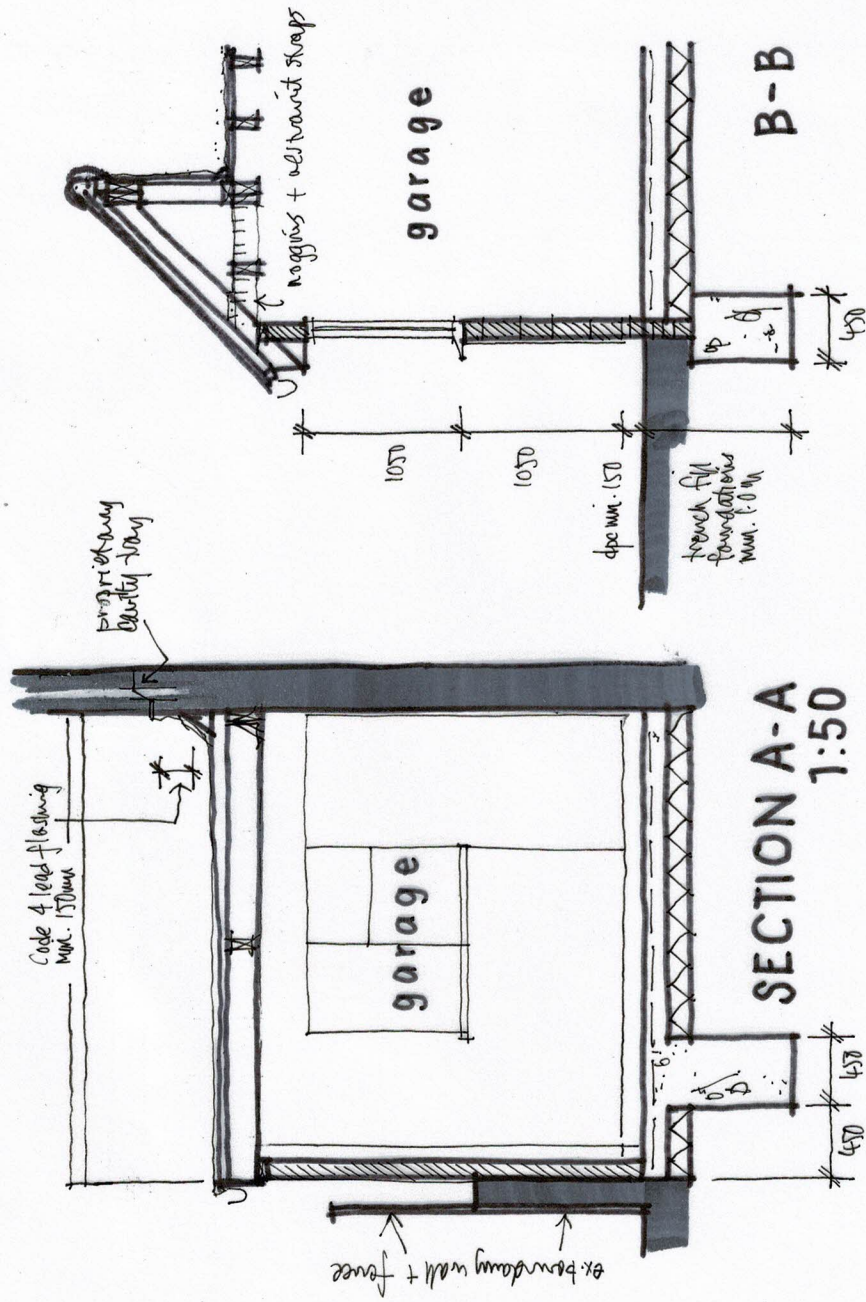

SECTION A-A
1:50

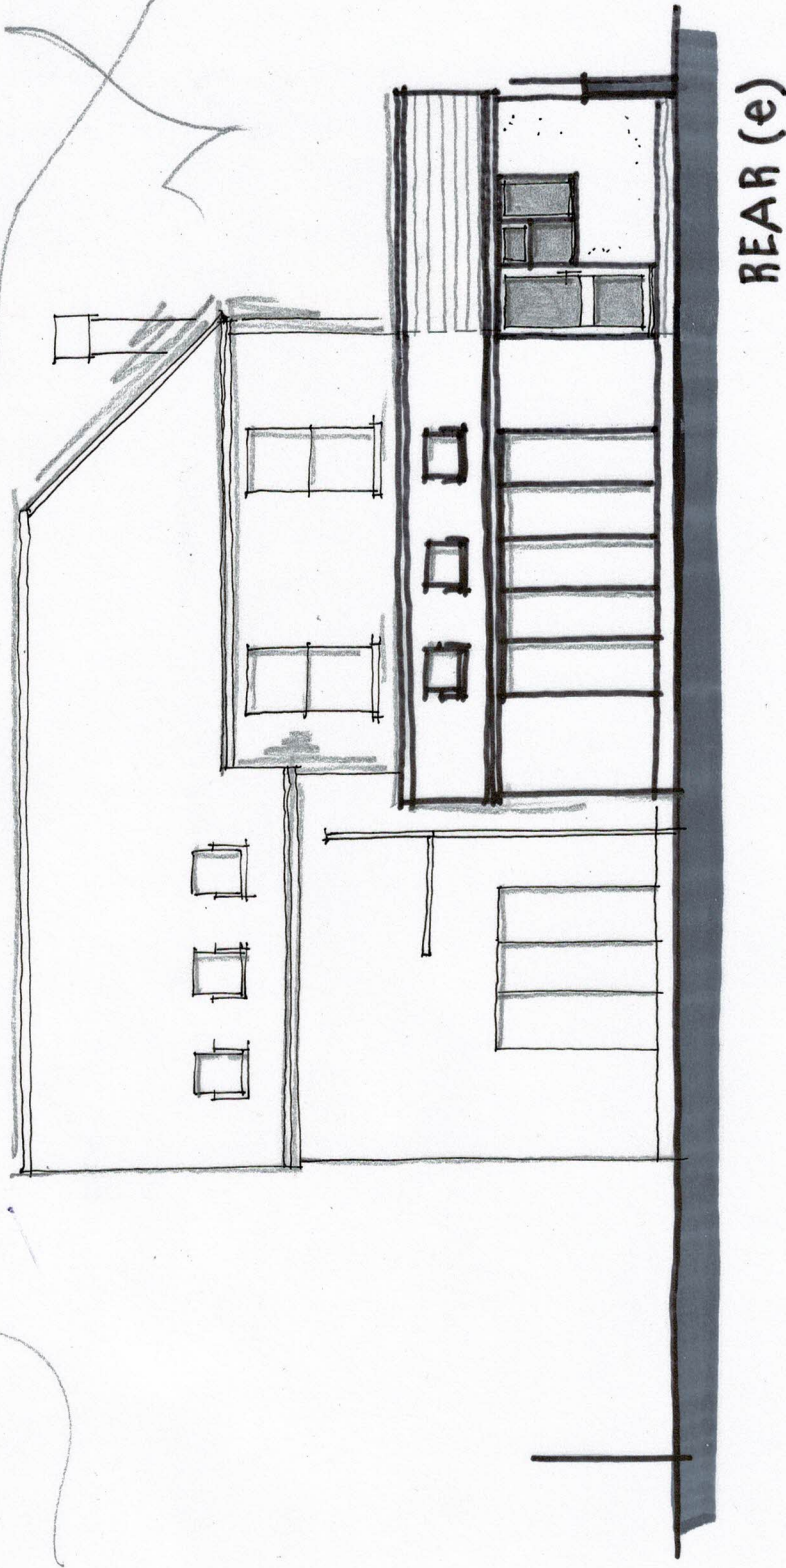

REAR (e)

Revisions A - roof amended 5/7/21

51 BROADMARK LANE, RUSTINGTON

Proposals 04 A

June 2021