


SIDE ELEVATIONS

32 SHEPHERD AVENUE, RUSTINGTON

YOUR REF: R/166/15/HH

PROPOSED PVC CONSERVATORY
EXTENSION

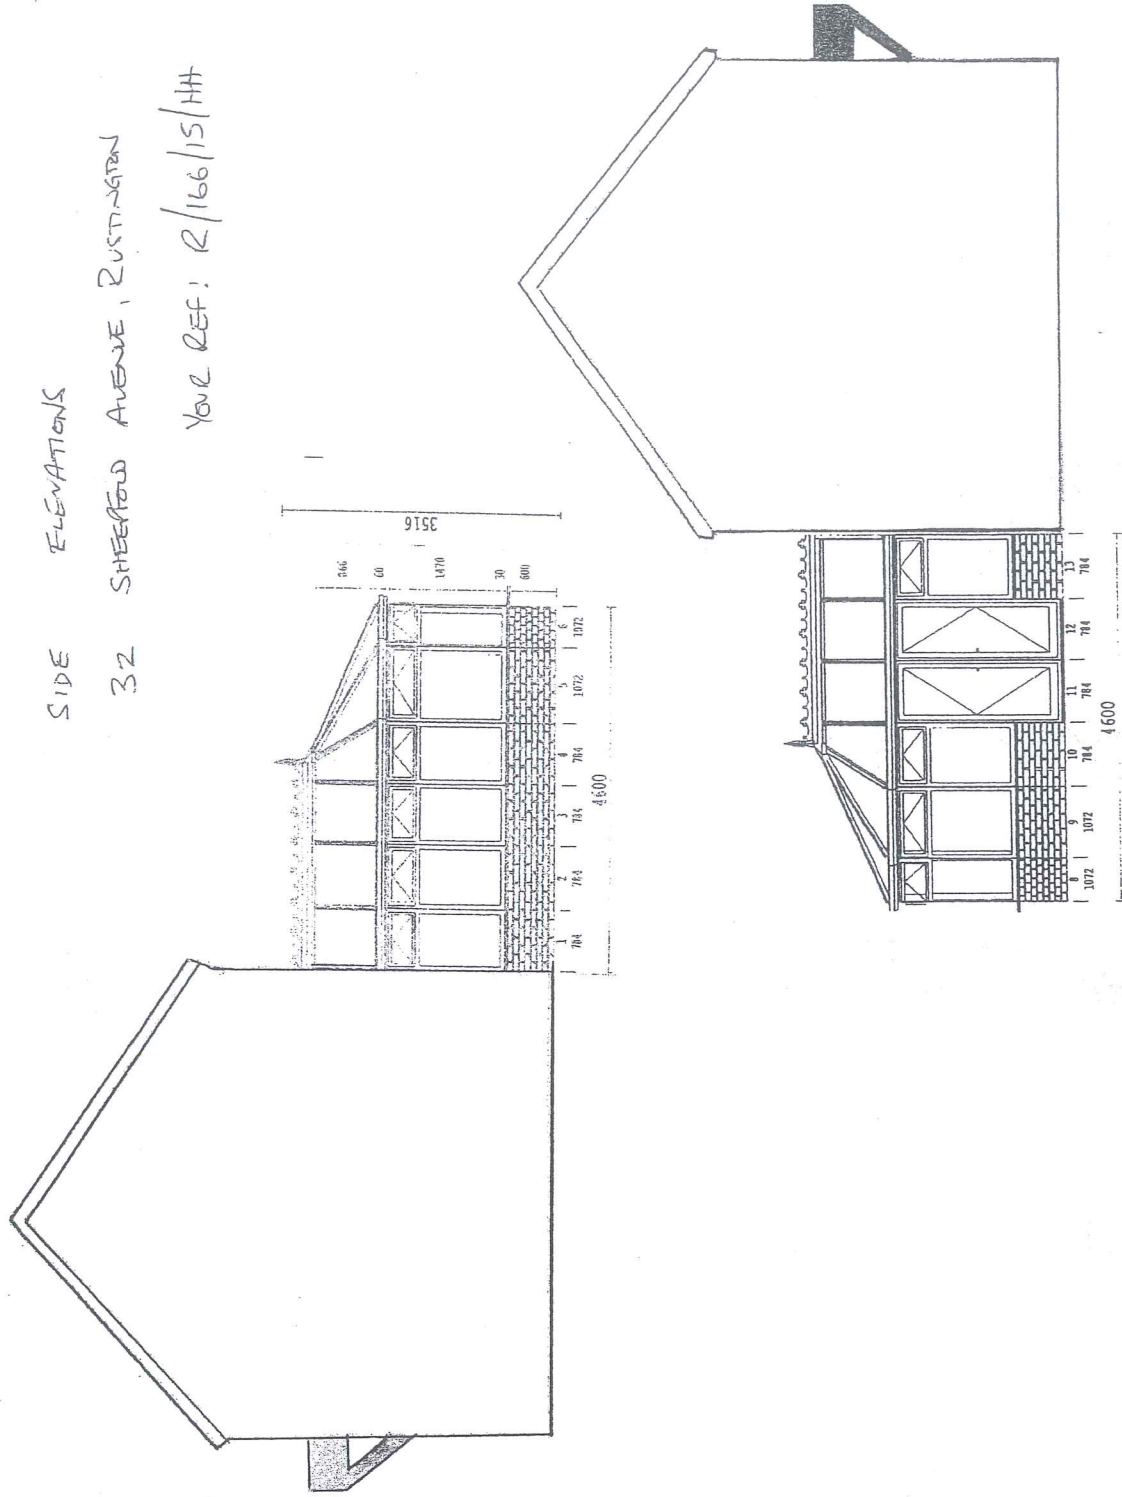

SCALE 1:50