
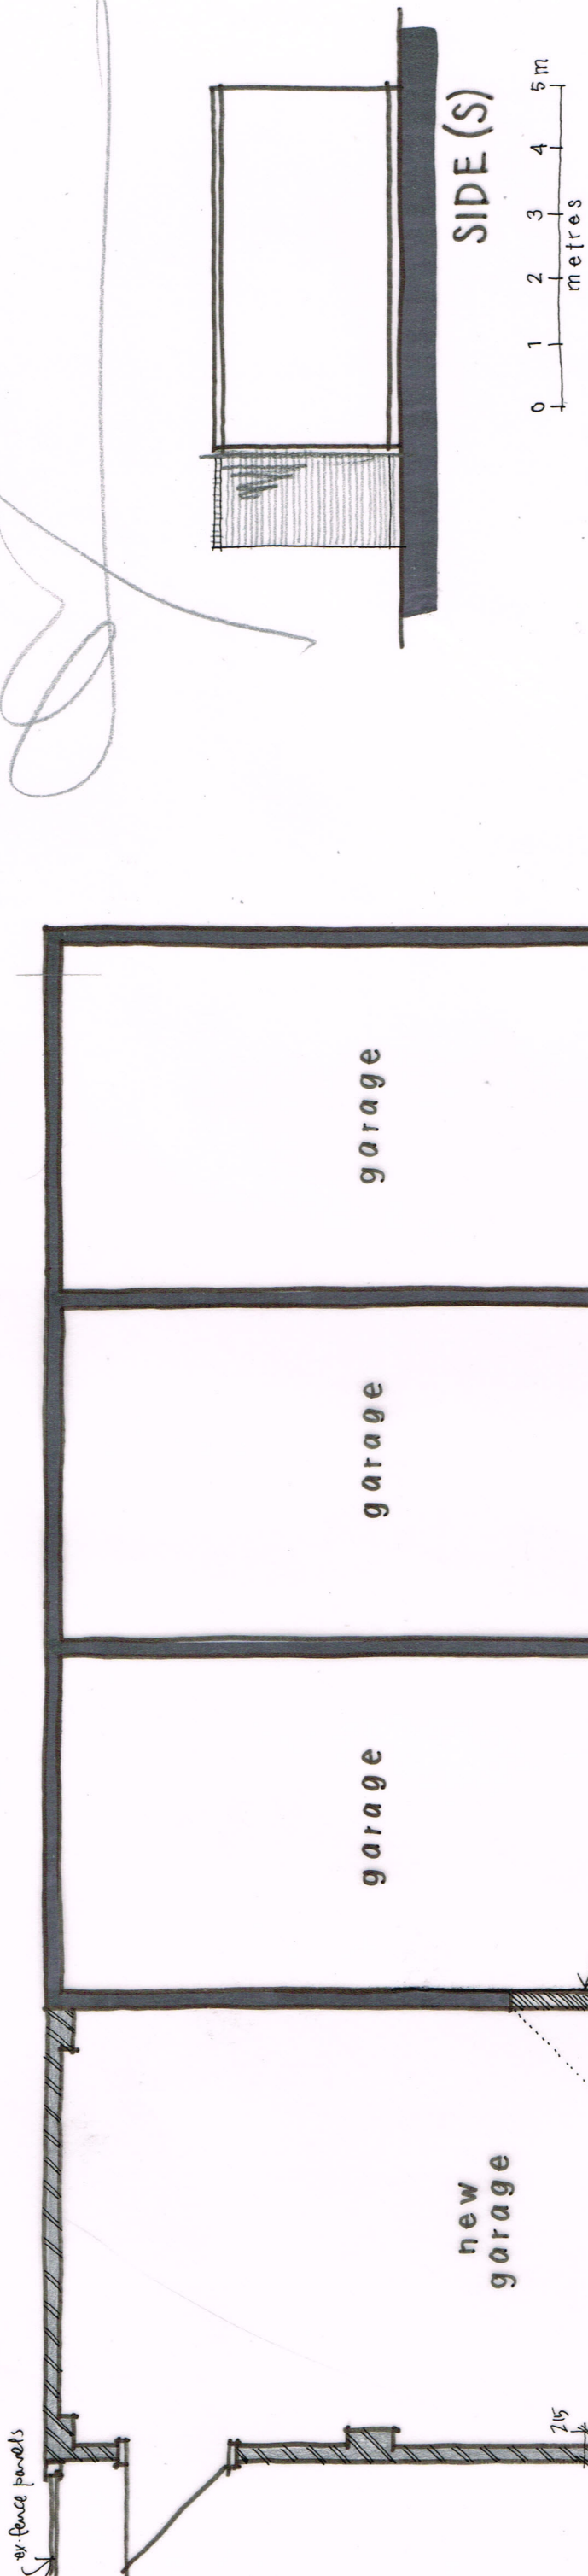


PROPOSED ELEVATIONS 1:100@ A3

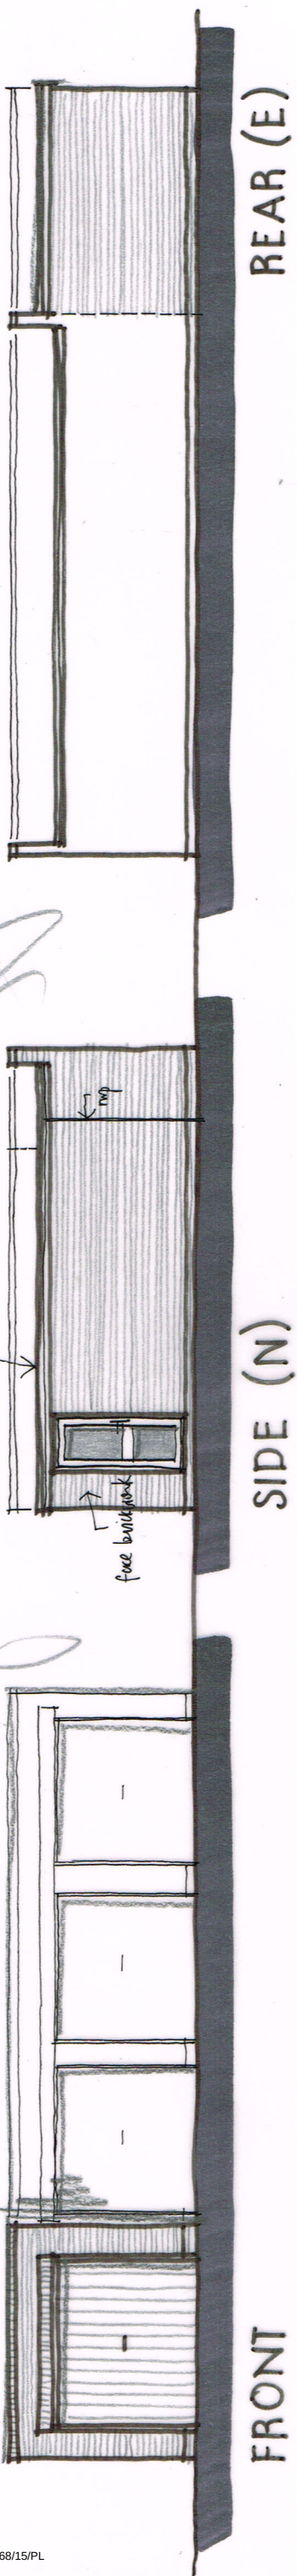

Wayne Gander MCIAT
Architectural Technologist
98 Durrington Lane
Worthing
West Sussex BN13 2RQ
Tel: 01903 694817

GROUND FLOOR PLAN 1:50

1a JUBILEE AVENUE, RUSTINGTON
Proposals 02

June 2015