





VISUAL SCALE 1:100 @ A3

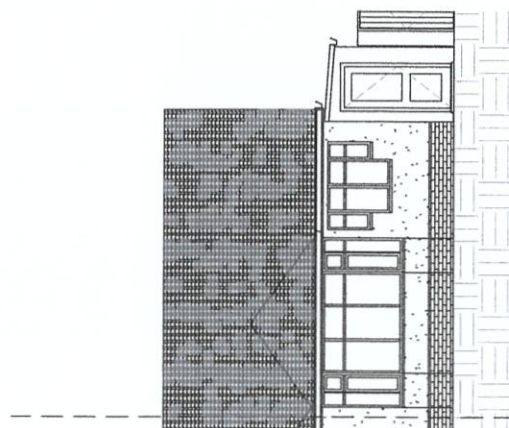

ELEVATION FACING WEST

1


1 : 100

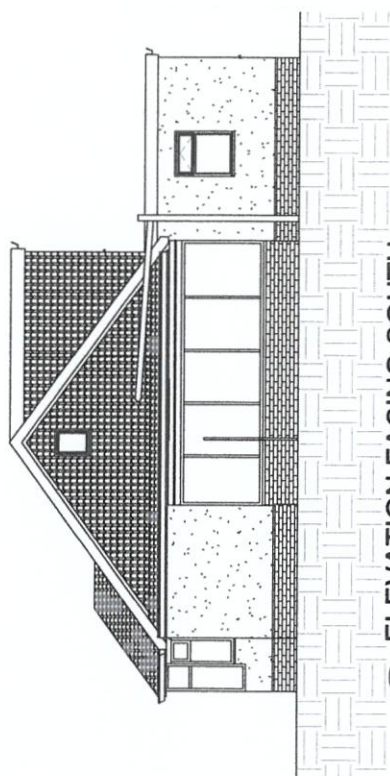

ELEVATION FACING SOUTH

2

1 : 100

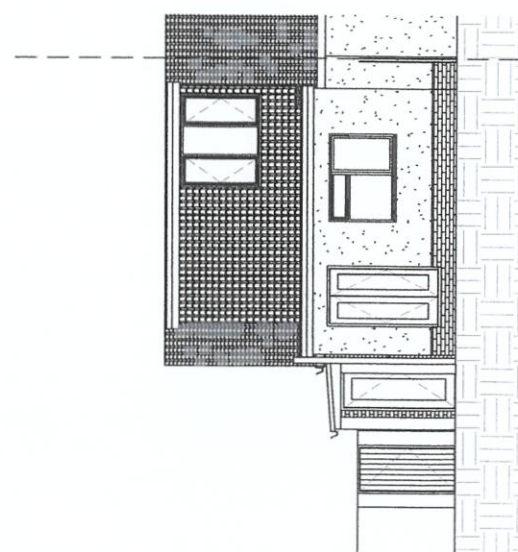

ELEVATION FACING EAST

3

1 : 100

 KRONA DESIGN ARCHITECTURE AND INTERIOR DESIGN 4 Union Place Worthing BN11 1LG info@kronadesign.co.uk kronadesign.co.uk 01903 256150		PROJECT	Side Extension
		ADDRESS	81 Chaucer Avenue Rustington West Sussex
		TITLE	Existing Elevations
		CLIENT	Lynne Martin
DRAWN	JLB	STATUS	Design
DATE	07/09/25		
SCALE (@ A3)	1 : 100	PROJECT NUMBER	KD.1743
DRAWING NUMBER	A.200	REV	