






VISUAL SCALE 1:100 @ A3

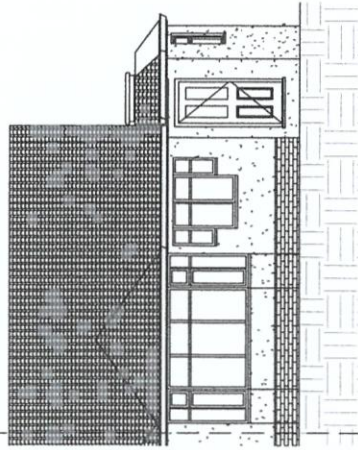

1 ELEVATION FACING WEST
1 : 100

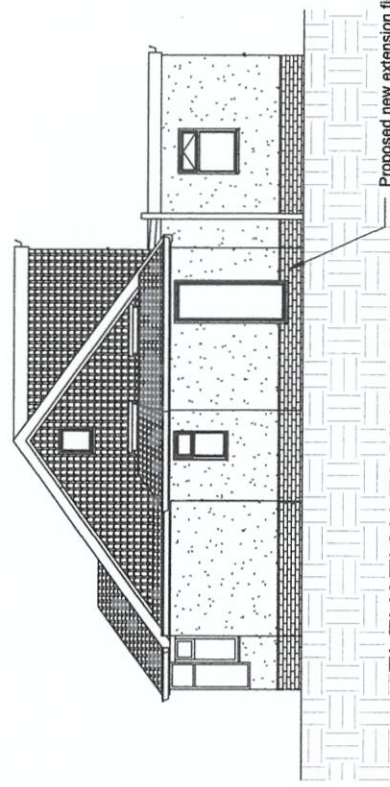

2 ELEVATION FACING SOUTH
1 : 100

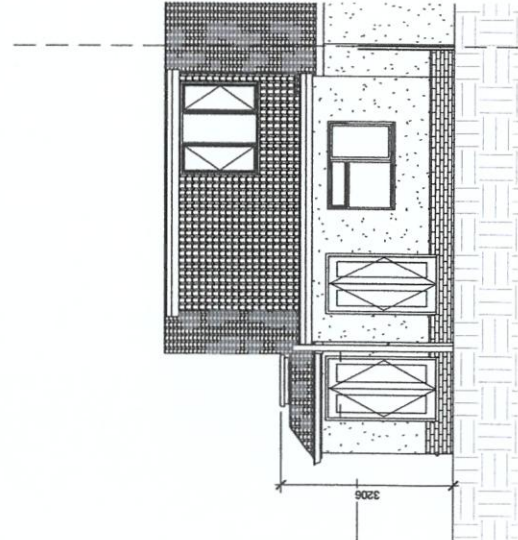

3 ELEVATION FACING EAST
1 : 100

 KRONA DESIGN ARCHITECTURE AND INTERIOR DESIGN 4 Union Place Worthing BN11 1LG Info@kronadesign.co.uk kronadesign.co.uk 01903 256150		PROJECT
Side Extension		ADDRESS
81 Chaucer Avenue Rustington West Sussex		TITLE
Proposed Elevations		CLIENT
Lynne Martin		DRAWN
		STATUS
		Design
		DATE
		25/08/25
		JLB
		SCALE (@ A3)
		1 : 100
		PROJECT NUMBER
		KD.1743
		DRAWING NUMBER
		REV
		A.201