

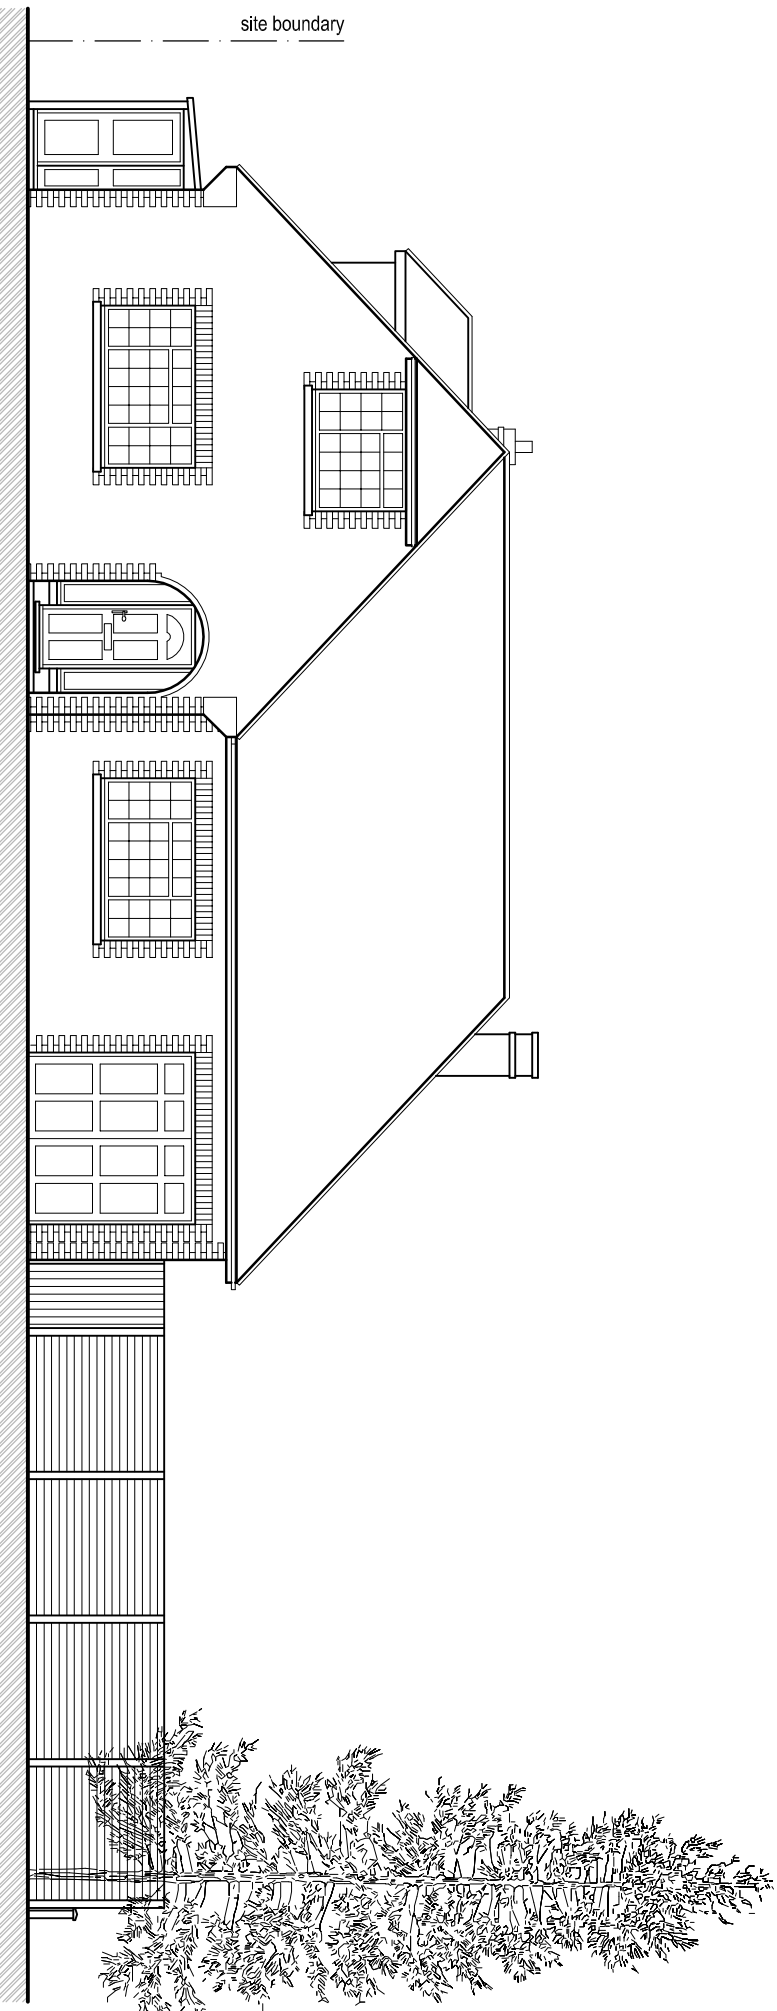


Copyright reserved
This drawing may only be used for the client and location specified in the title block. It may not be copied or disclosed to any other third party.
1. The works shown have been drawn for submission to the local planning authority and are not to be used for construction.
2. No works shall commence until planning approval has been given by the local authority.
3. The works shall be completed within either full plans building control approval or a building notice served with the local authority.
4. The dimensions indicated are approximate and subject to site checks by the contractor prior to commencement.
5. I accept no responsibility for any unknown factors which either preclude the works from construction or add additional costs, ie location of public sewers and underground services, or any underground structure or obstruction, ground condition of the existing building.

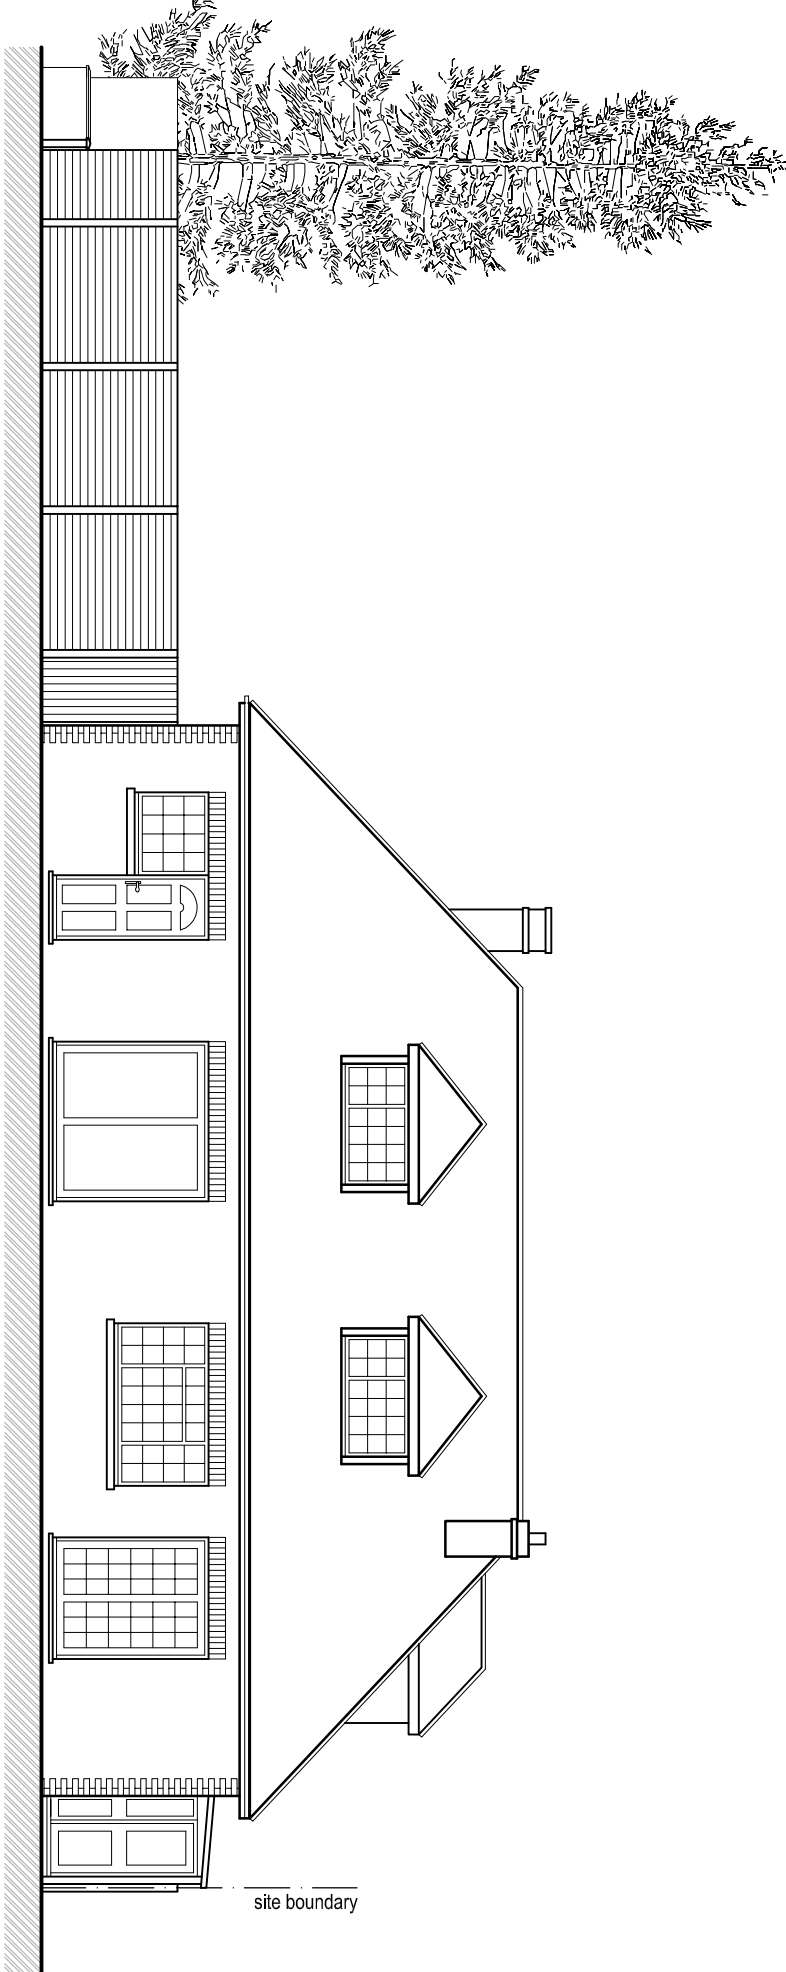


FRONT ELEVATION (NORTH) - SHOWING BOUNDARY TREATMENT


SIDE ELEVATION (WEST) - SHOWING BOUNDARY TREATMENT

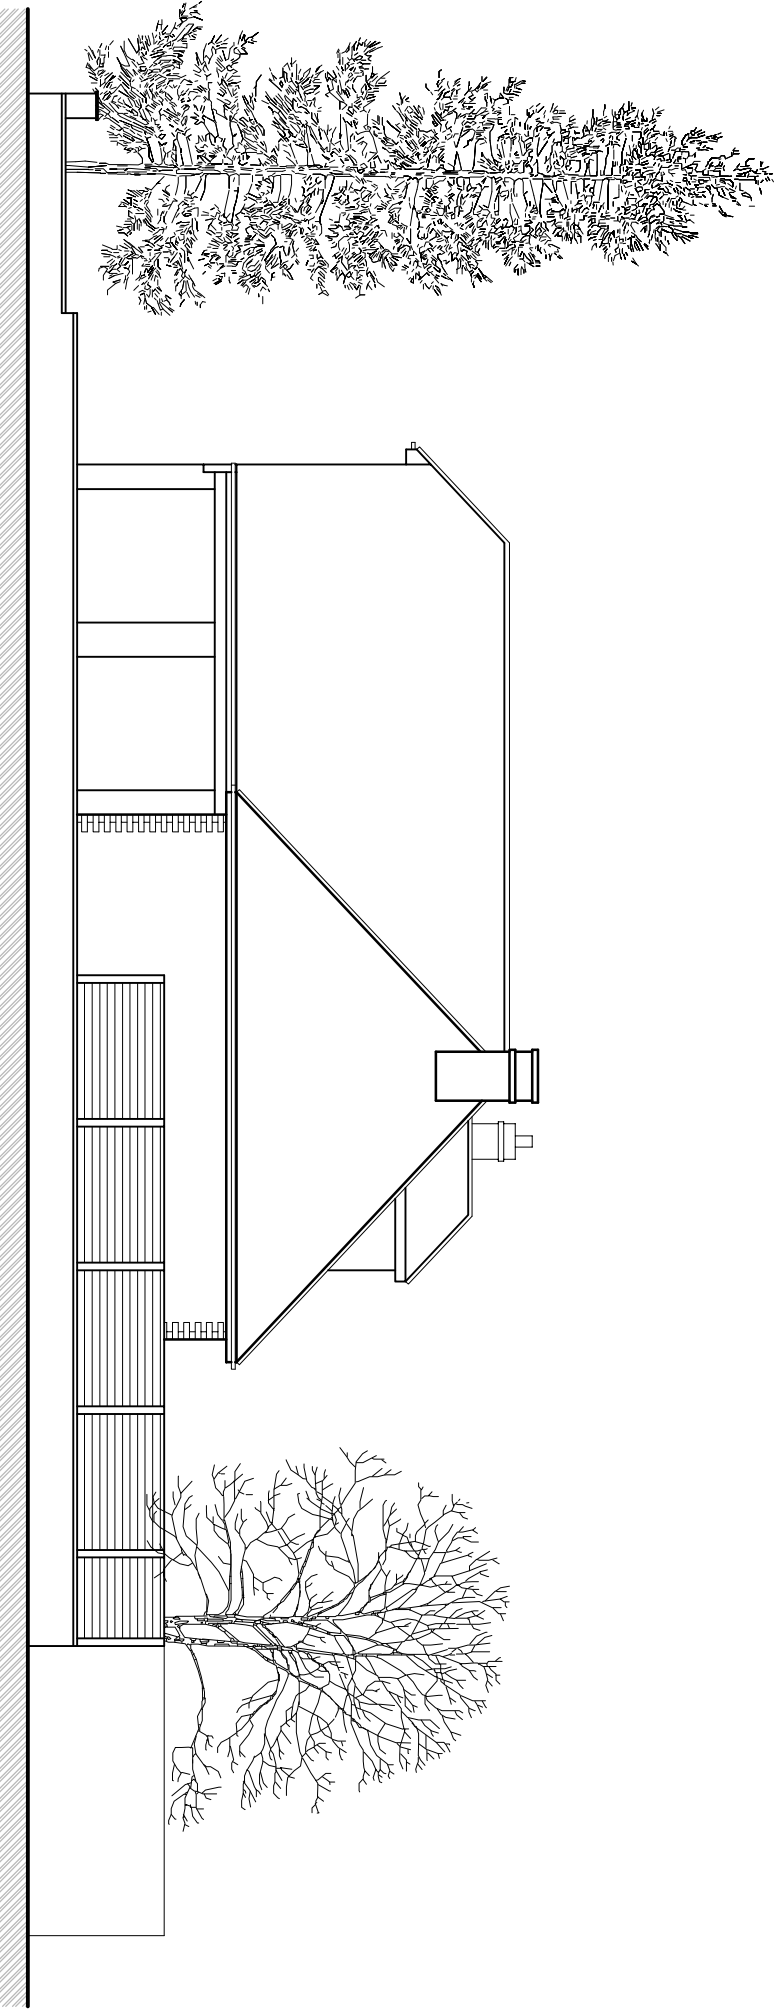


REAR ELEVATION (SOUTH) - SHOWING BOUNDARY TREATMENT

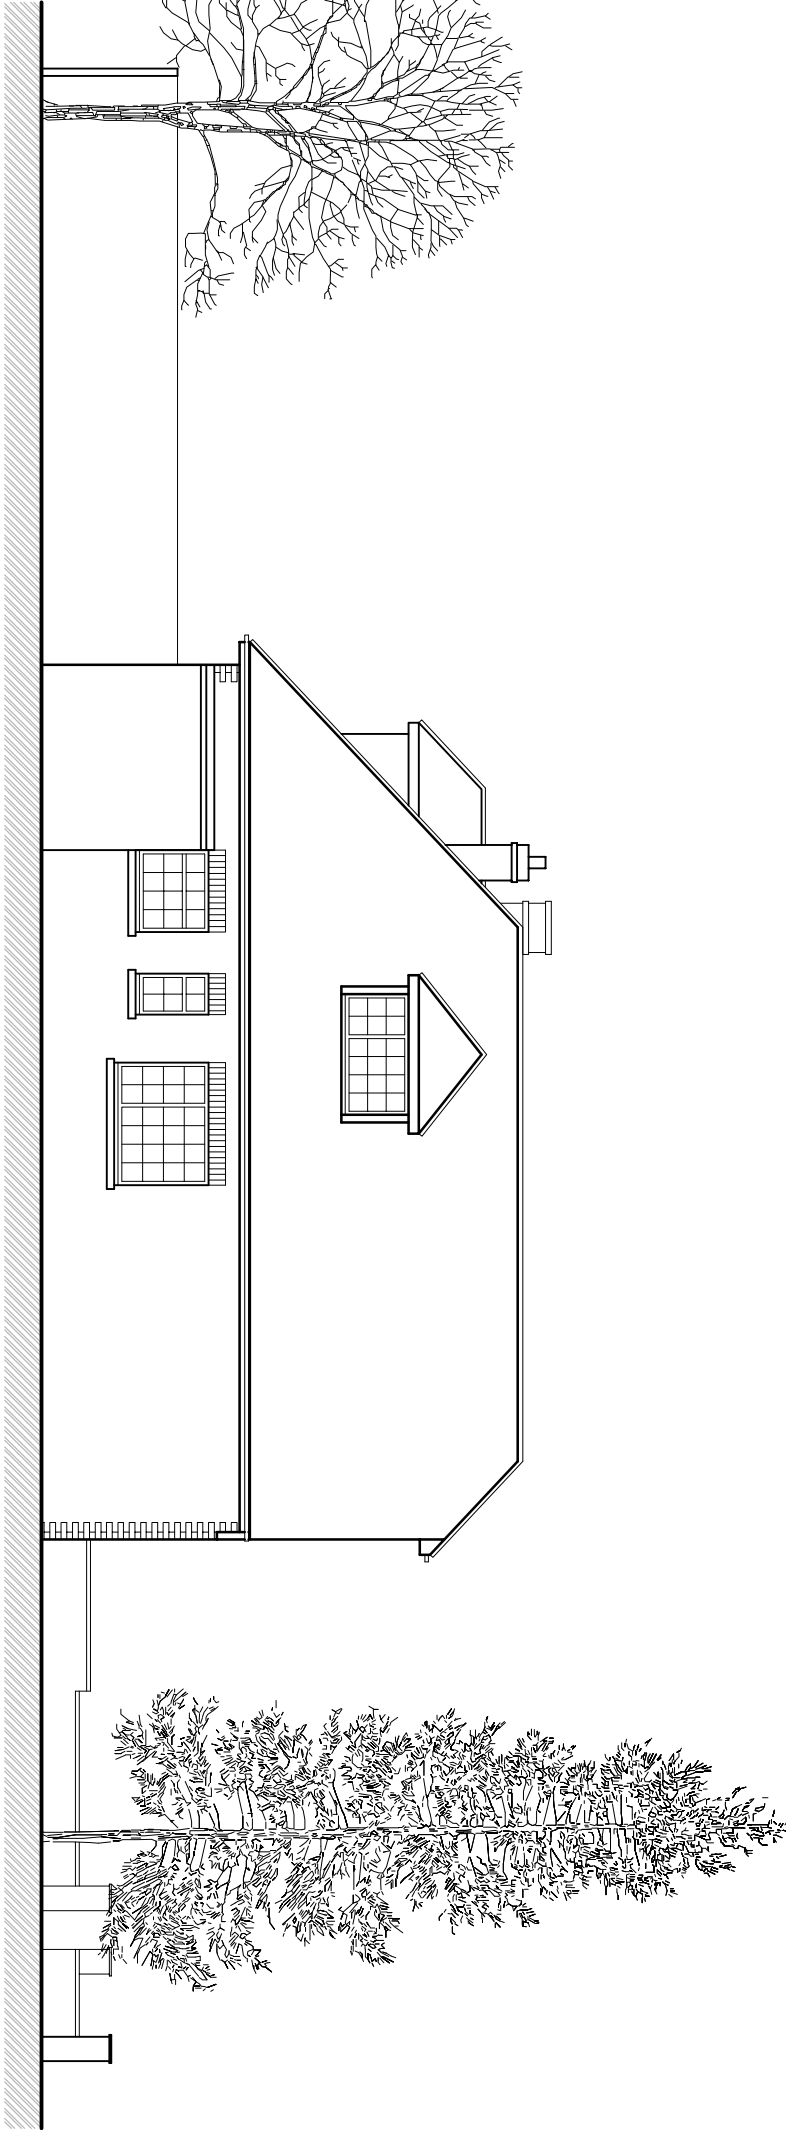


SIDE ELEVATION (EAST) - SHOWING BOUNDARY TREATMENT

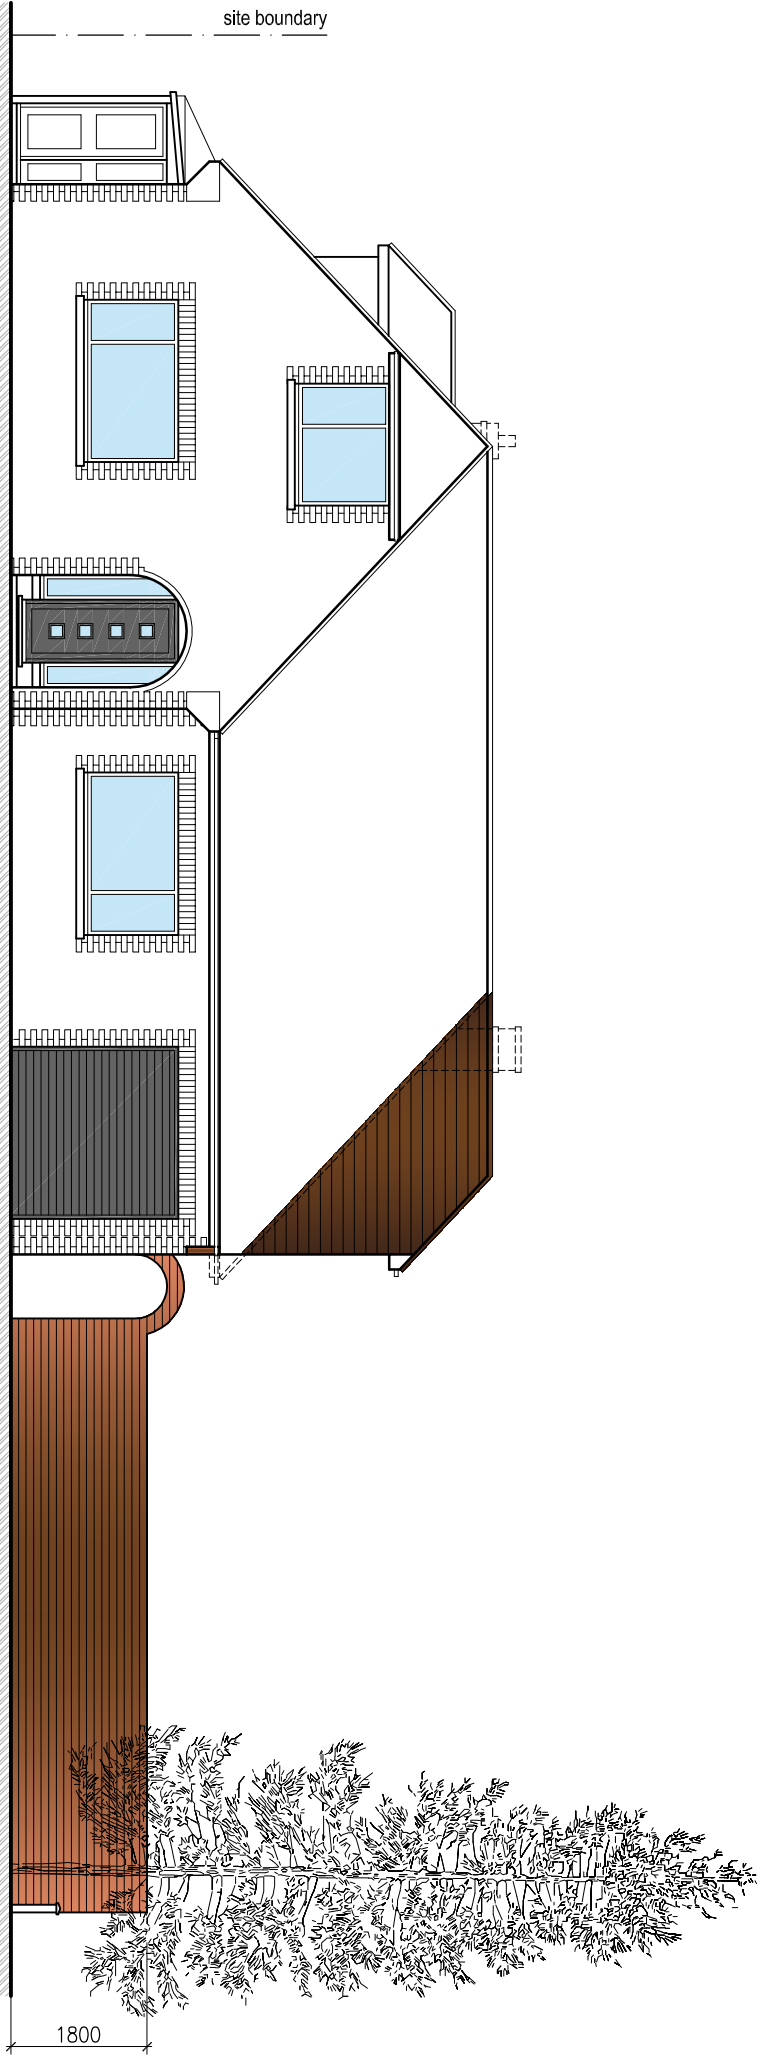


FRONT ELEVATION (NORTH) - SHOWING BOUNDARY TREATMENT

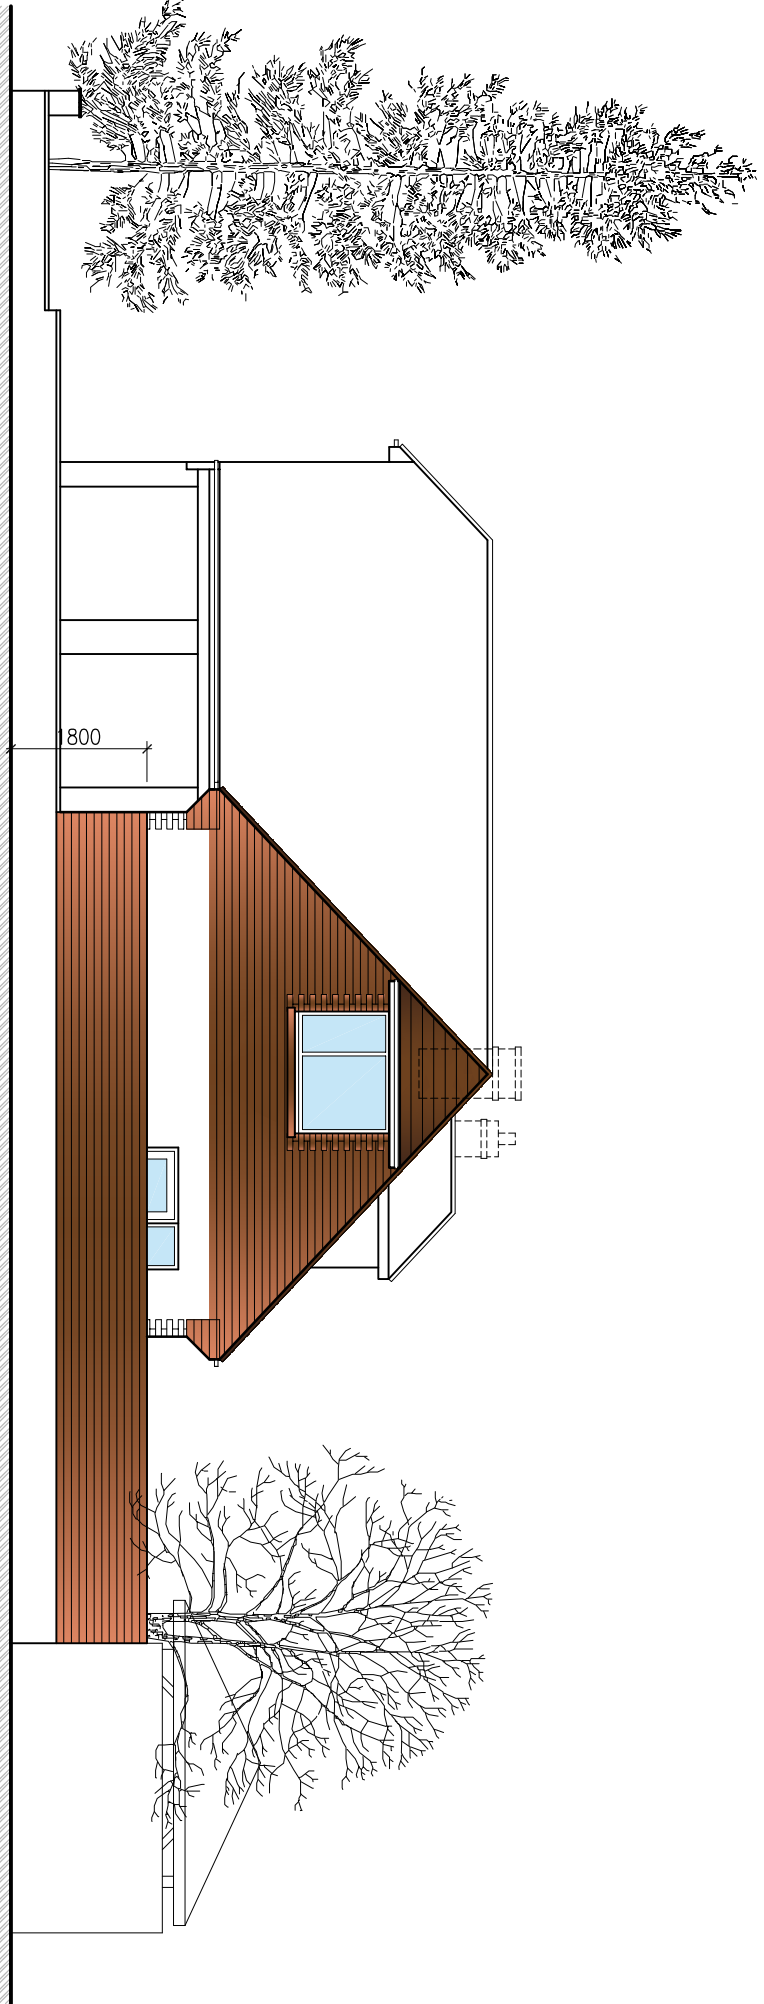


SIDE ELEVATION (WEST) - SHOWING BOUNDARY TREATMENT

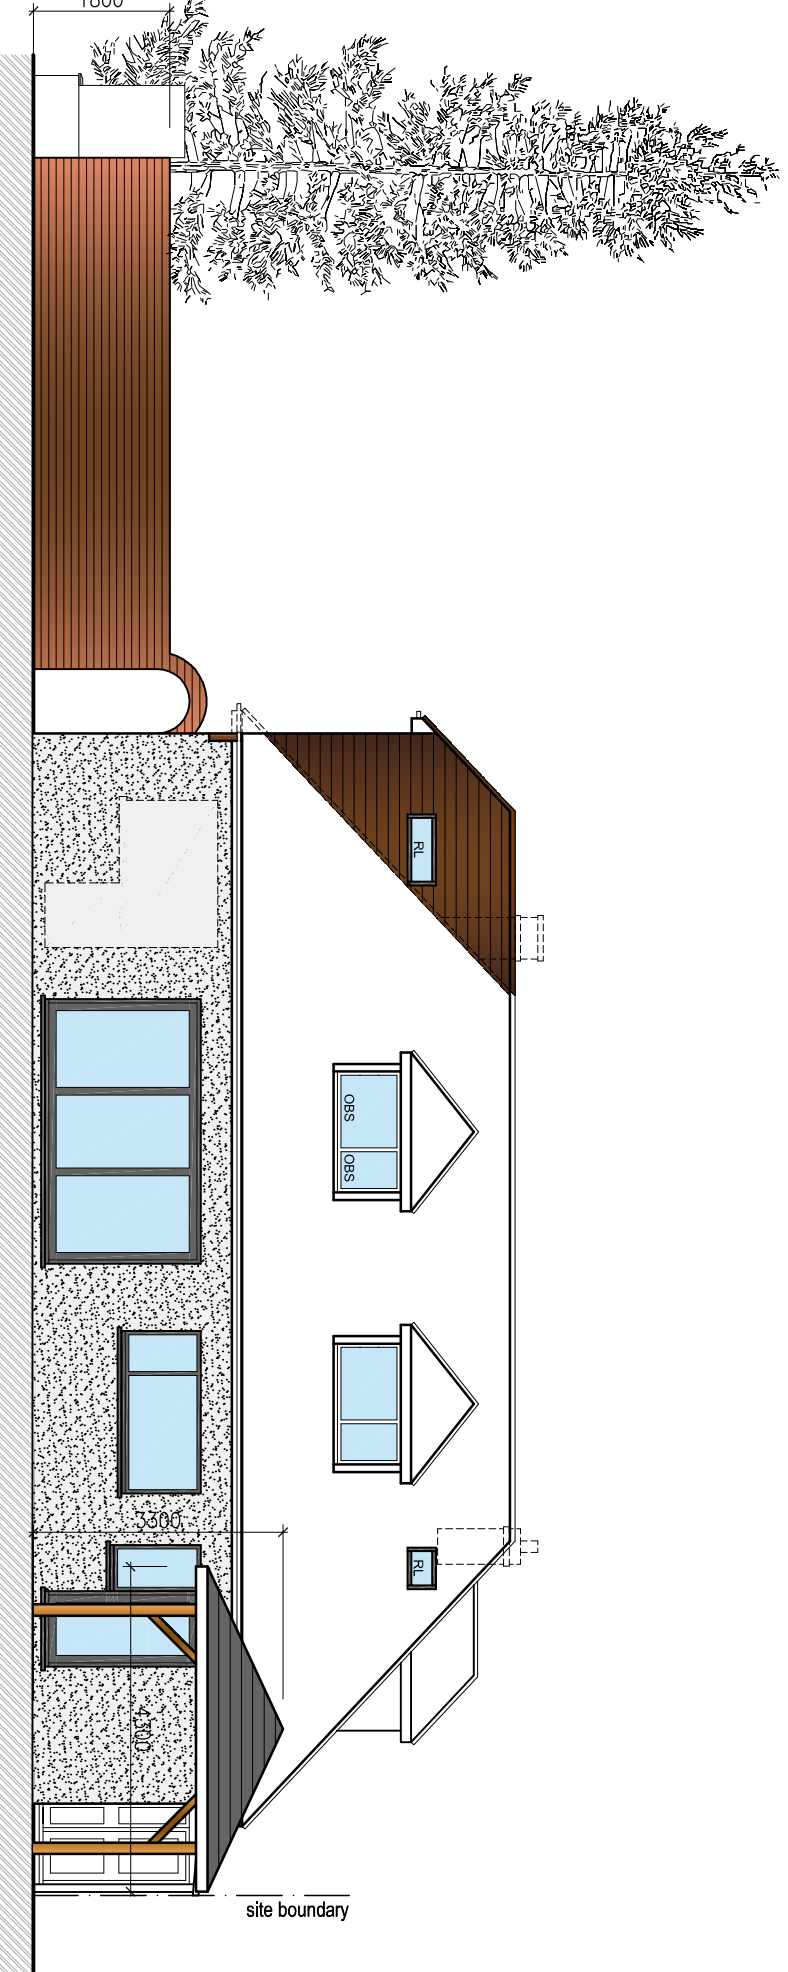

REAR ELEVATION (SOUTH) - SHOWING BOUNDARY TREATMENT

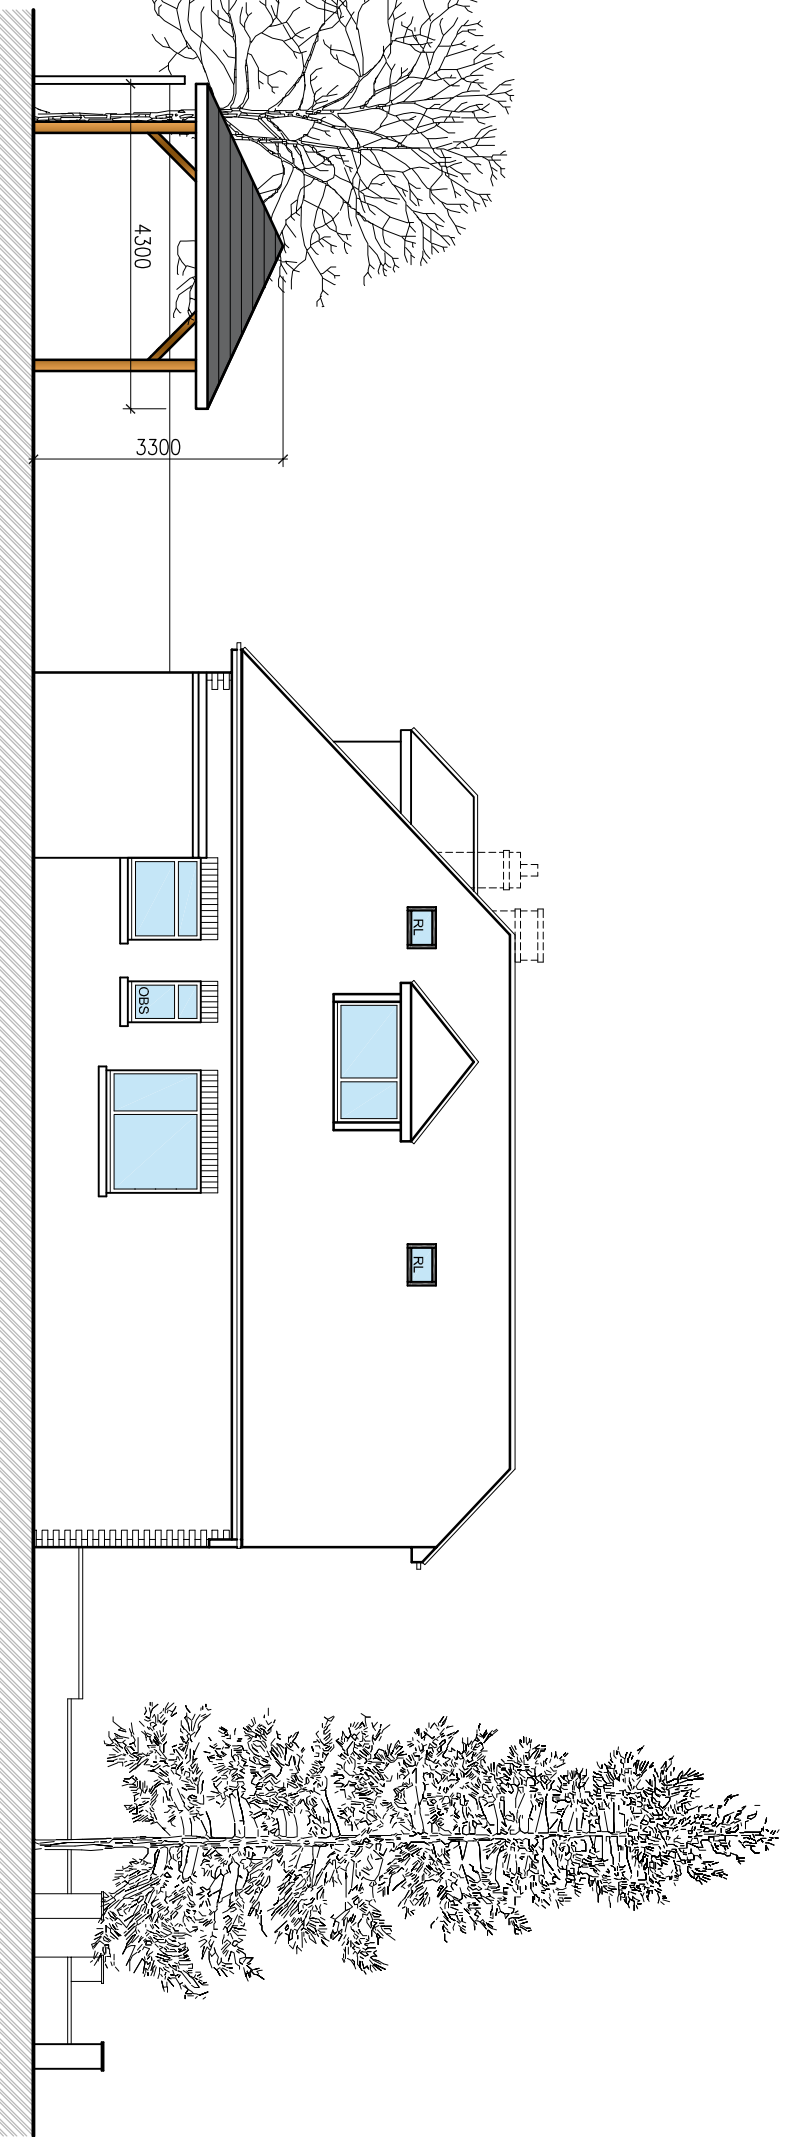

SIDE ELEVATION (EAST) - SHOWING BOUNDARY TREATMENT

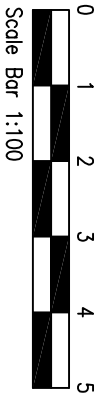

STATUS					
APPLICATION					
SCALE	DATE	BRG. No.	REVISION		
1:100 1:50	MAY 2021	3366103	A		
REVISIONS					
EXISTING ELEVATIONS SHOWING BOUNDARY TREATMENT & PROPOSED ELEVATIONS SHOWING BOUNDARY TREATMENT					
DRAWING					
PROJECT					
2 WINDMILL DRIVE					
RUSTINGTON					
WEST SUSSEX, BN16 3HU					
CLIENT					
MR & MRS LAMPRELL					
REV					
DESCRIPTION	DATE				
-	06/07/21				
A					
UPDATED FOLLOWING PRE-APPLICATION ADVICE					
PRIORITY APPROVAL ISSUE					