

Proposed elevations

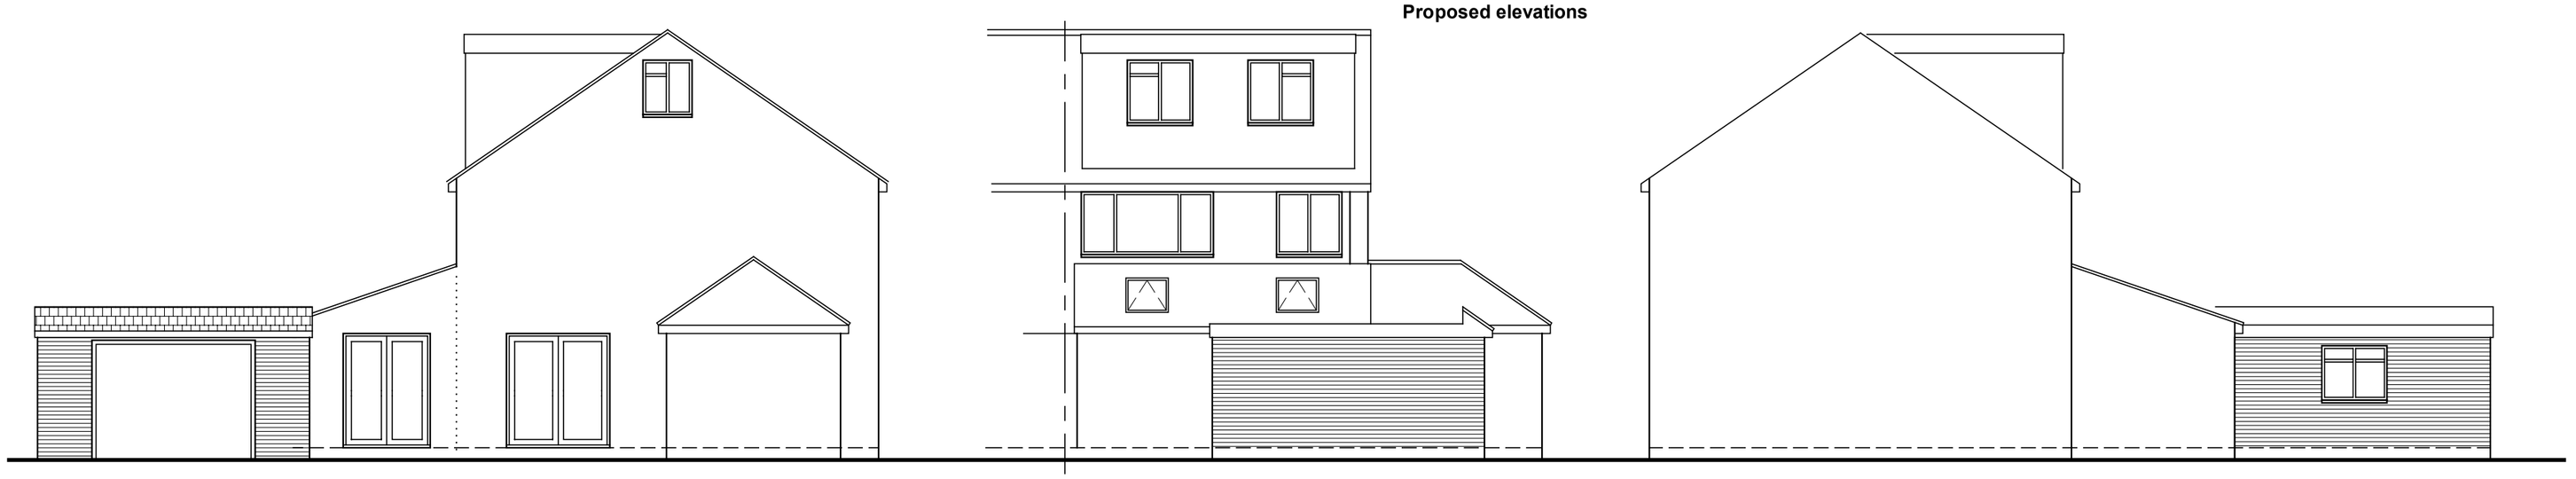


Side - West | Rear - North | Side - East

Proposed finishes:
Roof; flat and tiles to match existing
Walls; face brick to match existing
Fenestration; white uPVC to match existing style
Fascias, soffites, gutters etc. all to match existing

Existing elevations

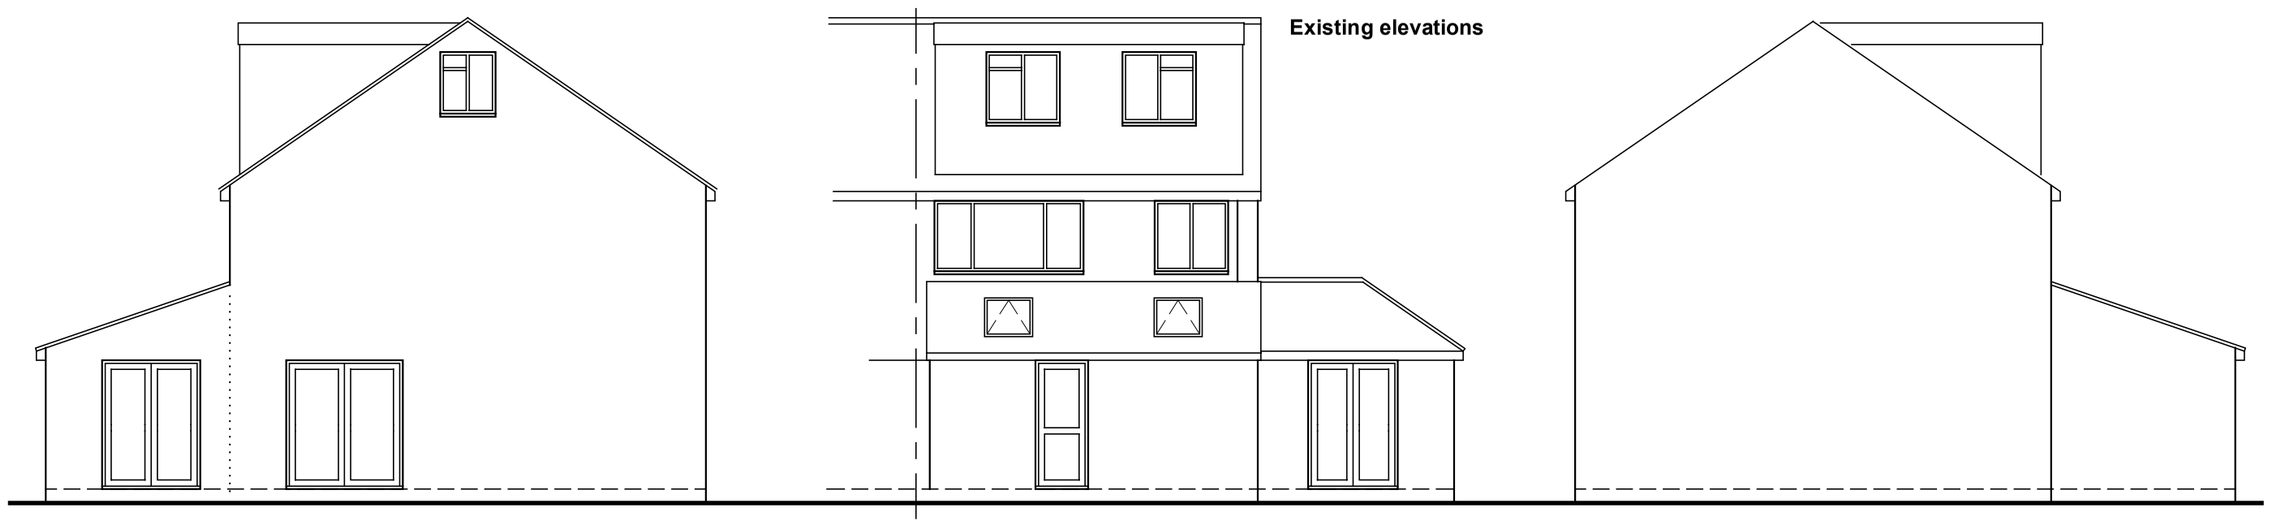

Side - West | Rear - North | Side - East

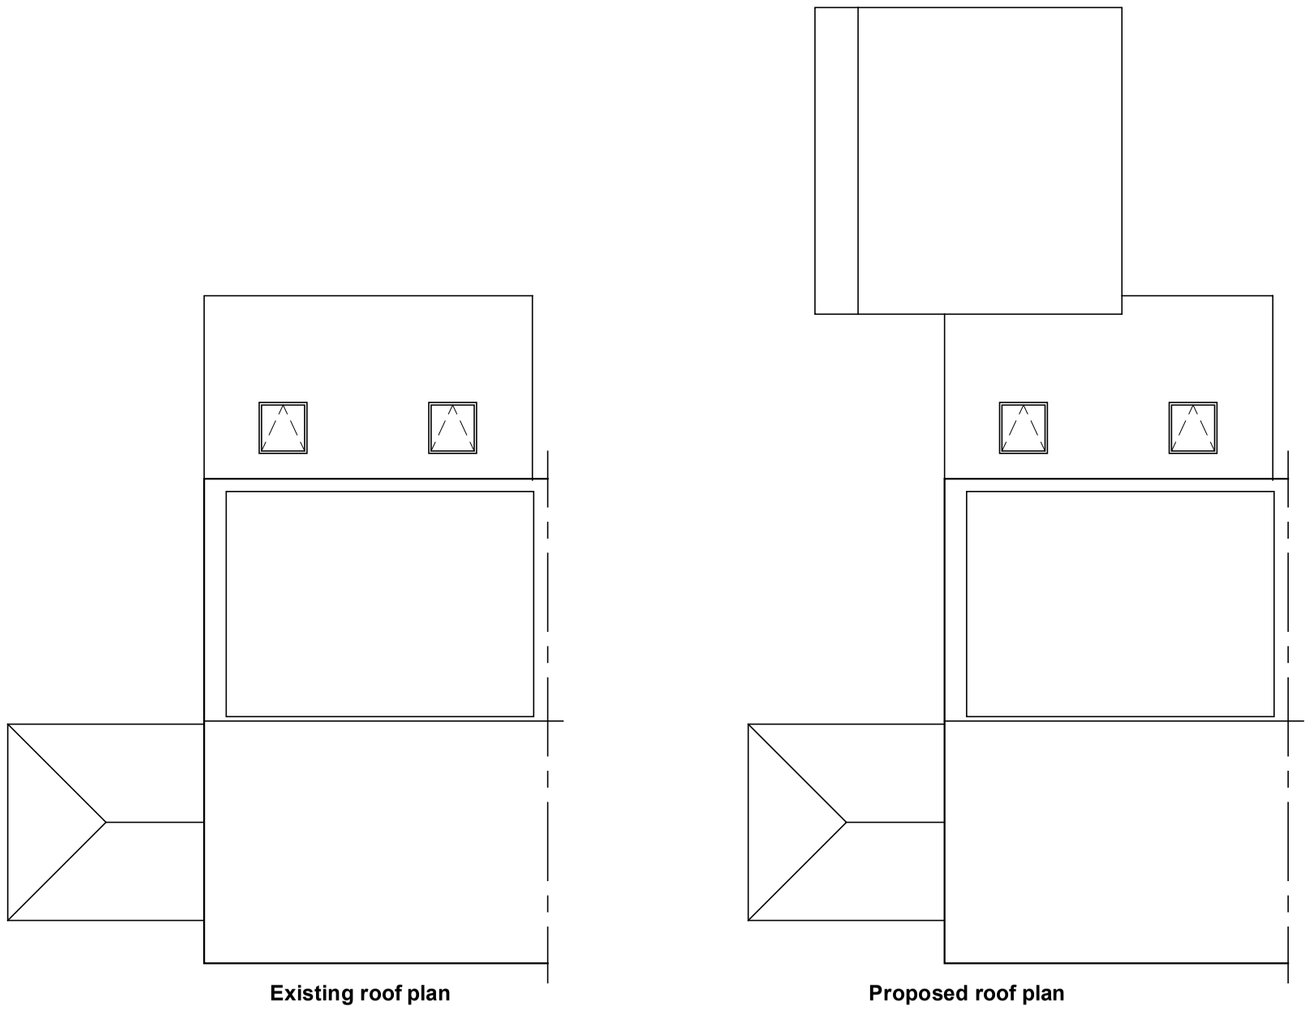

Existing roof plan | Proposed roof plan

1:100 0 1 2 3 4 5 6 7 8 9 10

Amendments: –

BRYCESON SHAW ASSOCIATES
Surveyors and Designers
2 Wellesley Court, Fitzalan Road, Littlehampton,
West Sussex BN17 5JW
Tel. 01903 734381 Mobile: 07889 651301
E-mail: brycesonshaw@btinternet.com

Project:
Proposed extensions; 1 Brendon Way, Rustington BN16 3PN

Drawing:
Plans and elevations as proposed

For:
Mr. P. Sutton

Drawn:	Date:
PKS	**July 2022**
Scales: **1:100**	No: **2577/01/10**

To scale when printed on A2

ARUN DISTRICT COUNCIL R/171/22/NMA