




 

Proposed finishes:
Roof; flat with plain tile kerb to front
Walls; face brick to match existing
Fenestration; white uPVC to match existing style
Fascias, soffites, gutters etc. all to match existing

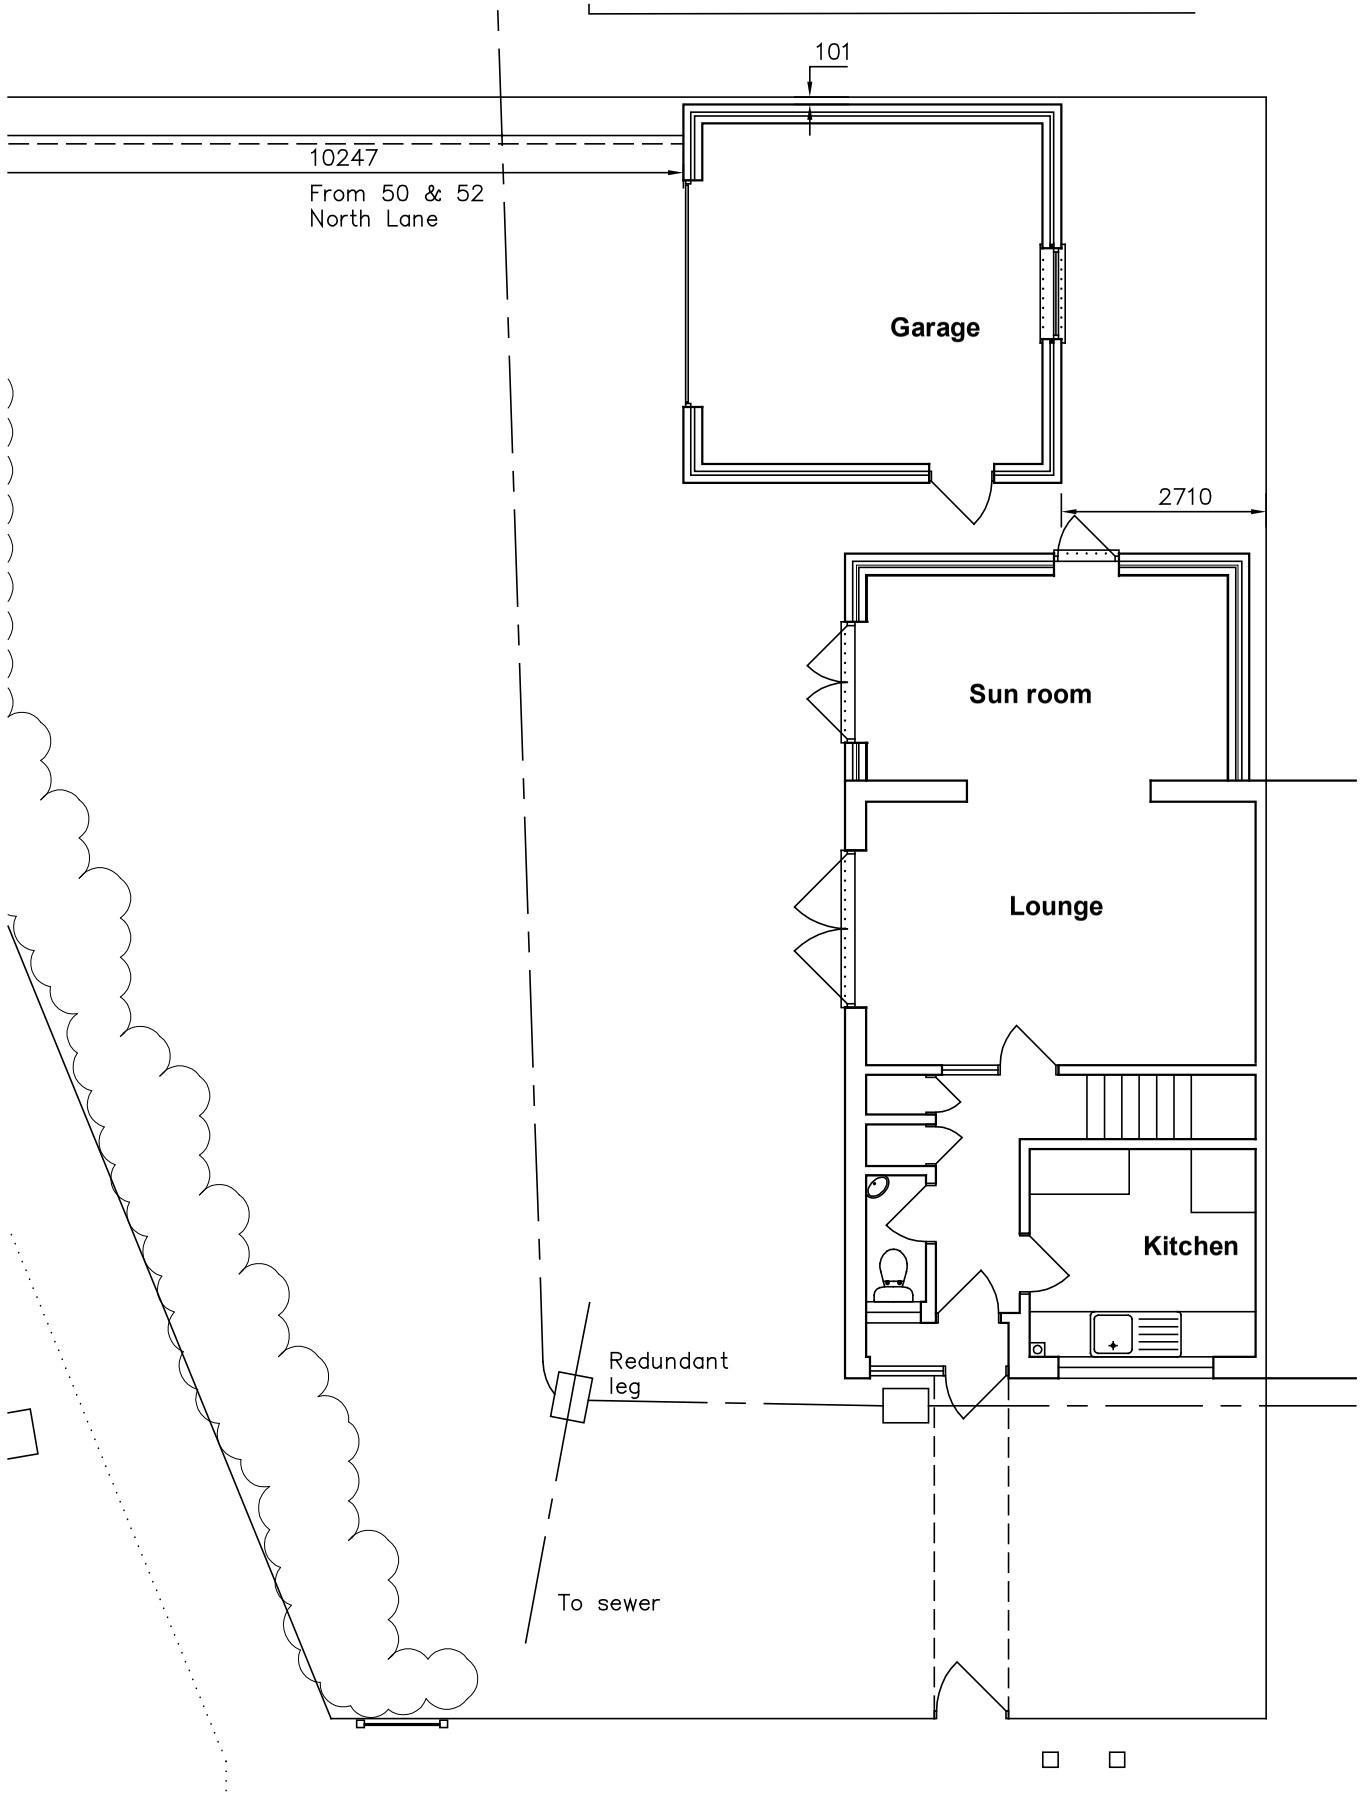

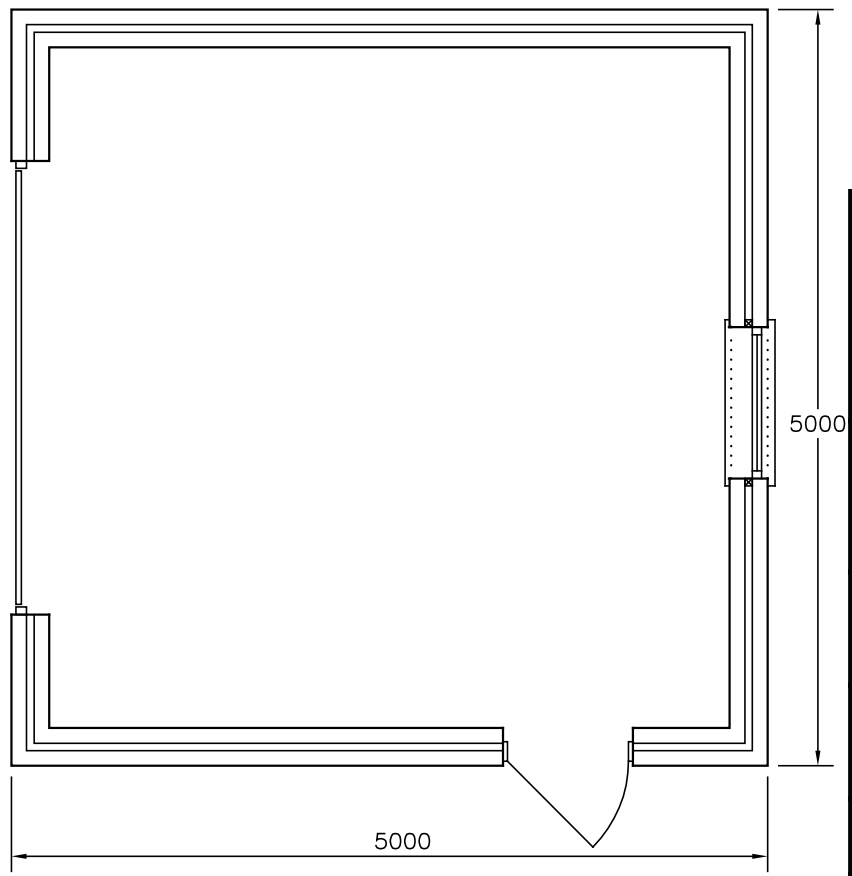

Cavity walls to be face brick/block woth 50mm cavity. Cavity tied ss wall ties @ 750 c/c horizontally and 450 c/c vertically and staggered with extra to reveals. Close reveals Thermabate or Rockclose cavity closers. Catnic CG50/100 lintols over openings unless stated. Bitumenous felt dpc min 150 above ground level, cavity below dpc to be filled lean conc to ground level and struck off at 45°.

Amendments: –

BRYCESON SHAW ASSOCIATES
Surveyors and Designers
2 Wellesley Court, Fitzalan Road, Littlehampton,
West Sussex BN17 5JW
Tel. 01903 734381 Mobile: 07889 651301
E-mail: brycesonshaw@btinternet.com

Project:
Proposed extensions; 1 Brendon Way, Rustington BN16 3PN

Drawing:
Site plan as proposed and garage

For:
Mr. P. Sutton

Drawn:	Date:
PKS	**April 2020**
Scales: **1:50 1:100**	No: **2577/01/05/A**

To scale when printed on A3

ARUN DISTRICT COUNCIL R/171/22/NMA