
1:50 0 1 2 3 4 5

1:100 0 1 2 3 4 5 6 7 8 9 10

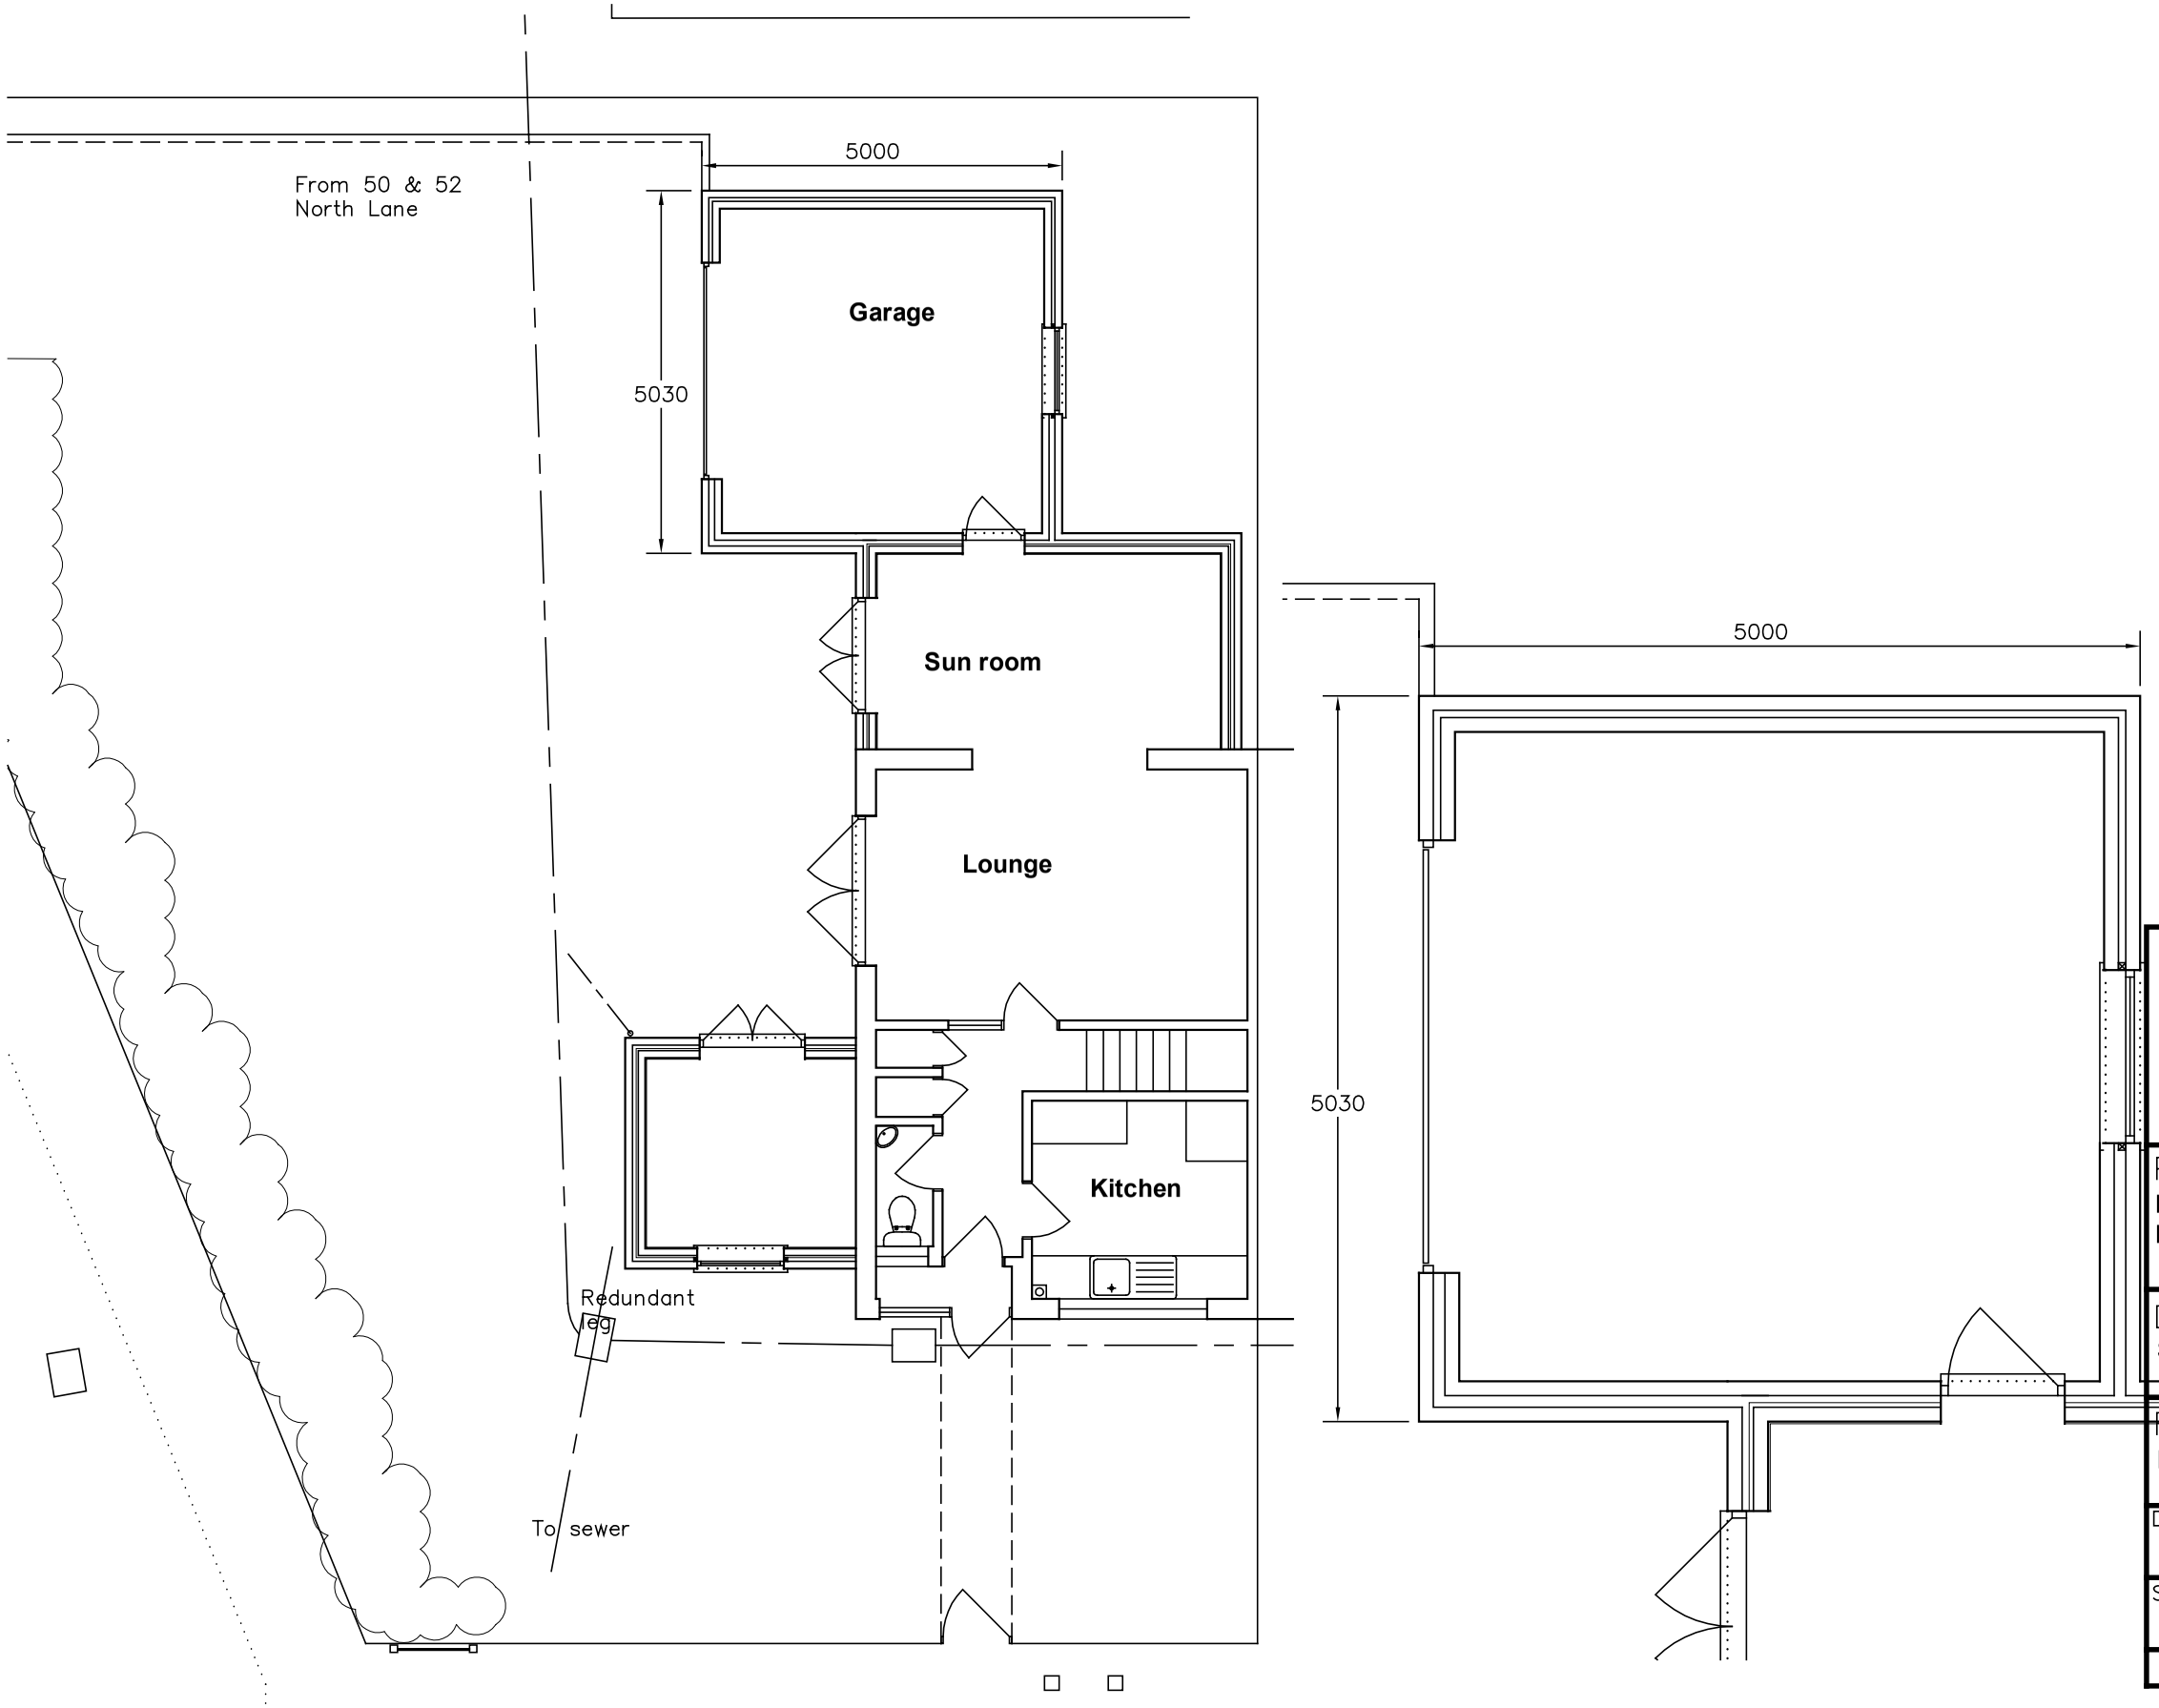


Cavity walls to be face brick/block woth 50mm cavity. Cavity tied ss wall ties @ 750 c/c horizontally and 450 c/c vertically and staggered with extra to reveals. Close reveals Thermabate or Rockclose cavity closers. Catnic CG50/100 lintols over openings unless stated. Bitumenous felt dpc min 150 above ground level, cavity below dpc to be filled lean conc to ground level and struck off at 45°.

Amendments: –

BRYCESON SHAW ASSOCIATES

Surveyors and Designers

2 Wellesley Court, Fitzalan Road, Littlehampton,
West Sussex BN17 5JW
Tel. 01903 734381 Mobile: 07889 651301
E-mail: brycesonshaw@btinternet.com

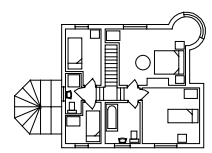

Project:
Proposed extensions; 1 Brendon Way, Rustington BN16 3PN

Drawing:
Site plan as proposed and garage

For:
Mr. P. Sutton

Drawn:	Date:
PKS	**July 2022**
Scales: **1:50 1:100**	No: **2577/01/05/B**

To scale when printed on A3

ARUN DISTRICT COUNCIL R/171/22/NMA