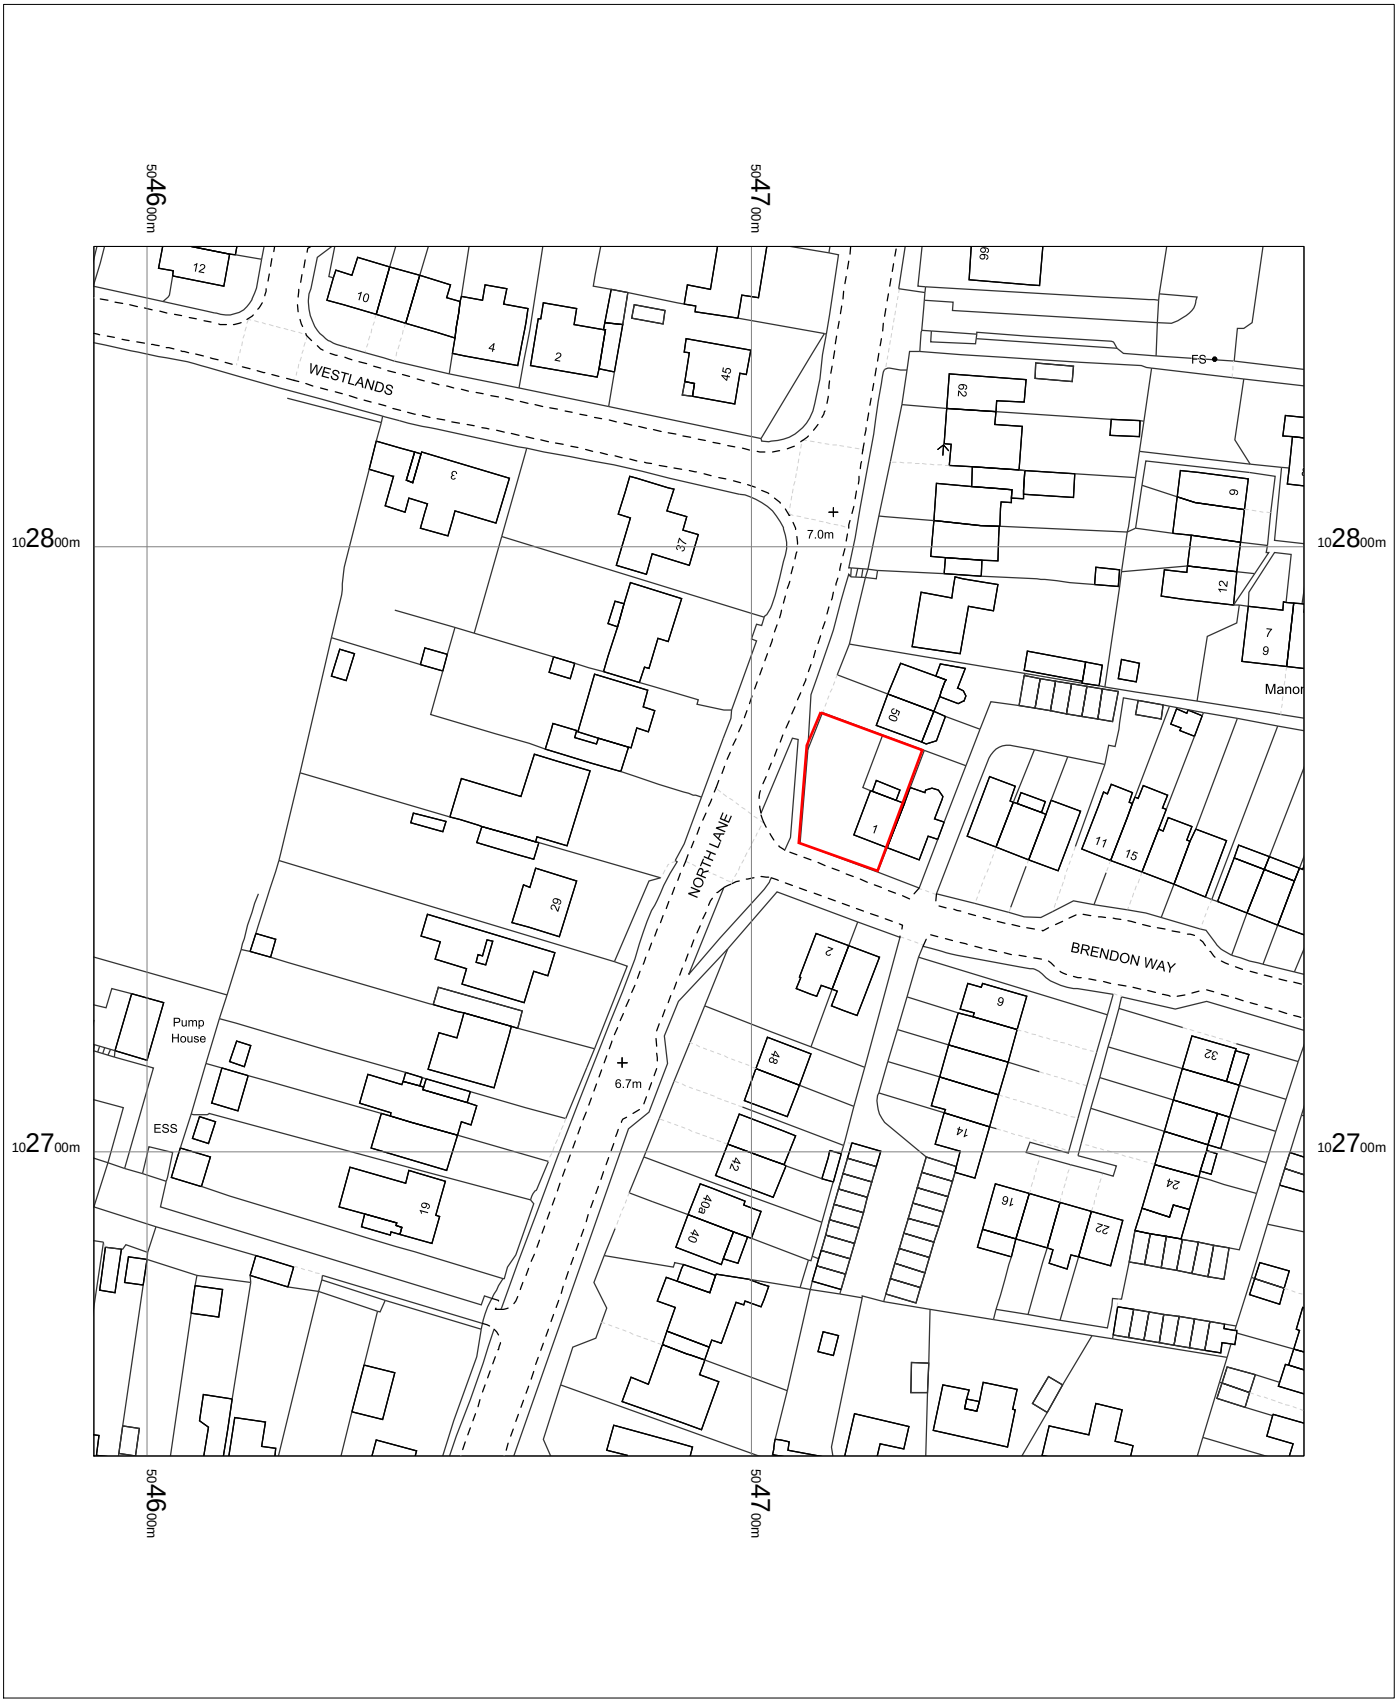


1 Brendon Way
Rustington BN16 3PN
Ref.: 2577

OS MasterMap 1250/2500/10000 scale
Wednesday, October 30, 2019, ID: CM-00837794
www.centremapslive.co.uk

1:1250 scale print at A4, Centre: 504691 E, 102750 N

©Crown Copyright Ordnance Survey. Licence no. 100019980

N

Surveyors and Designers

Building design
Planning
Surveys
Glazed structures

Bryceson Shaw Associates

Tel/Fax 01903 734381
E-mail brycesonshaw@btinternet.com