

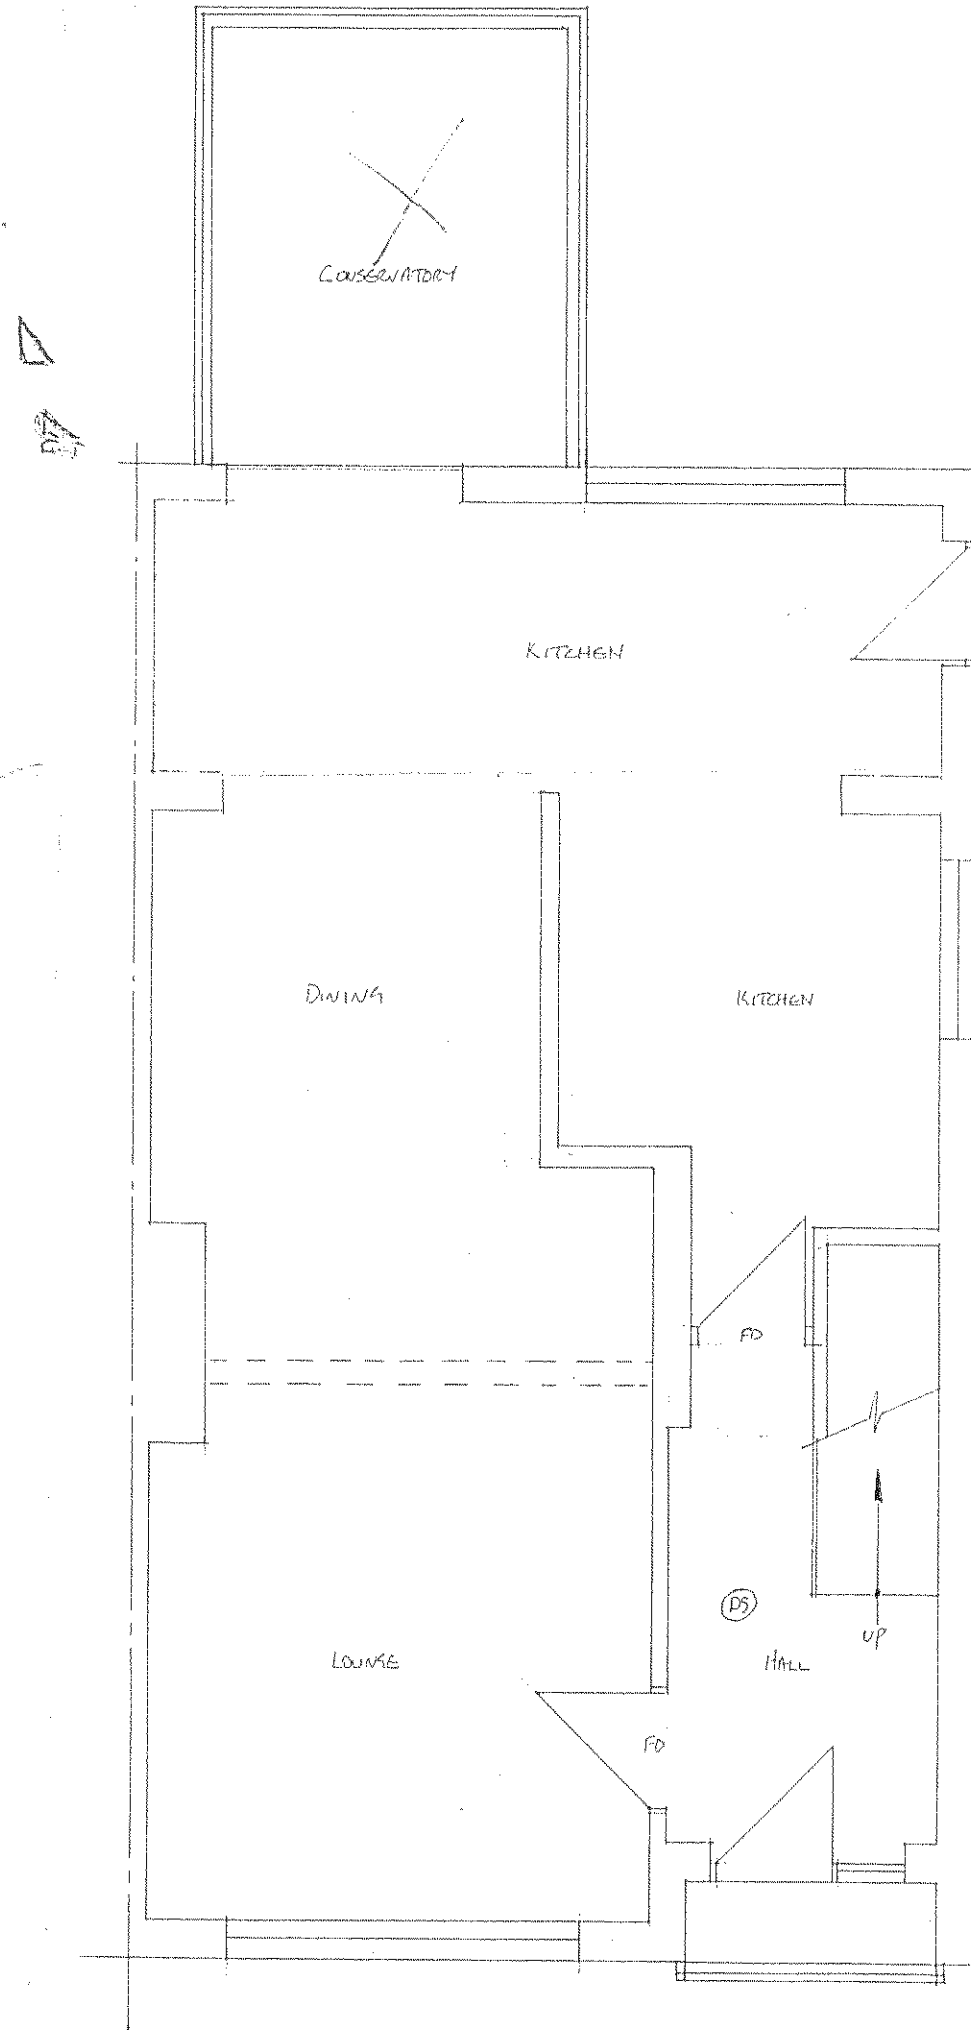
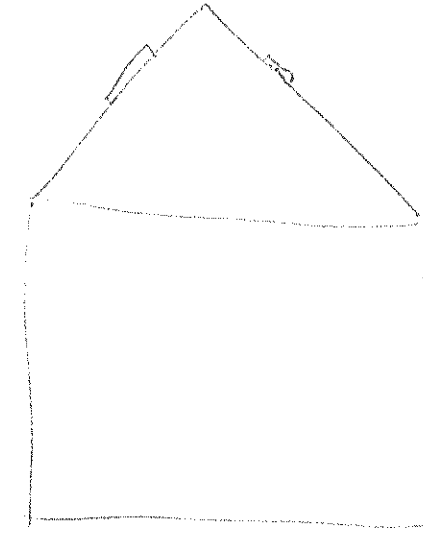


Revised elevation
to meet 2.150m
internal headroom.

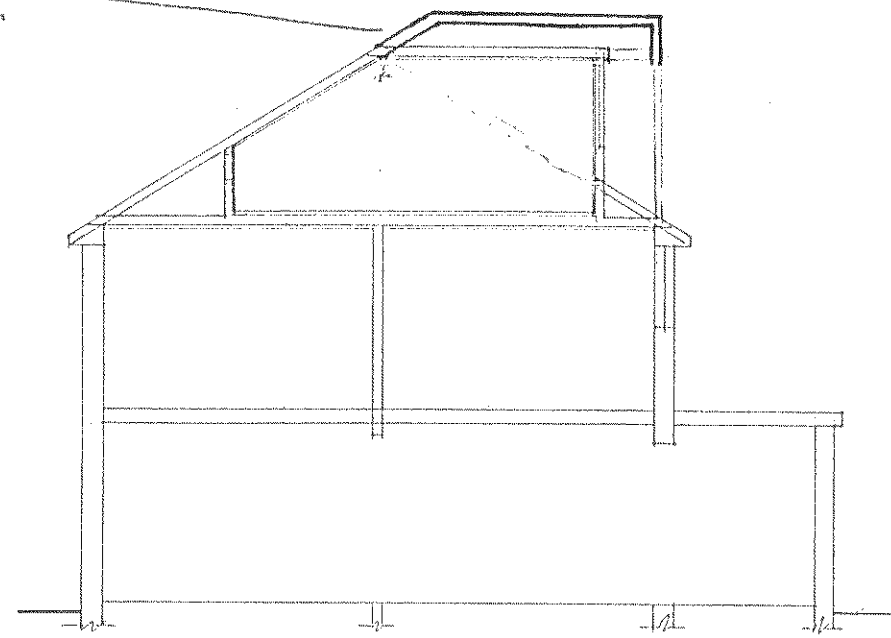


GROUND Floor Plan

1:50

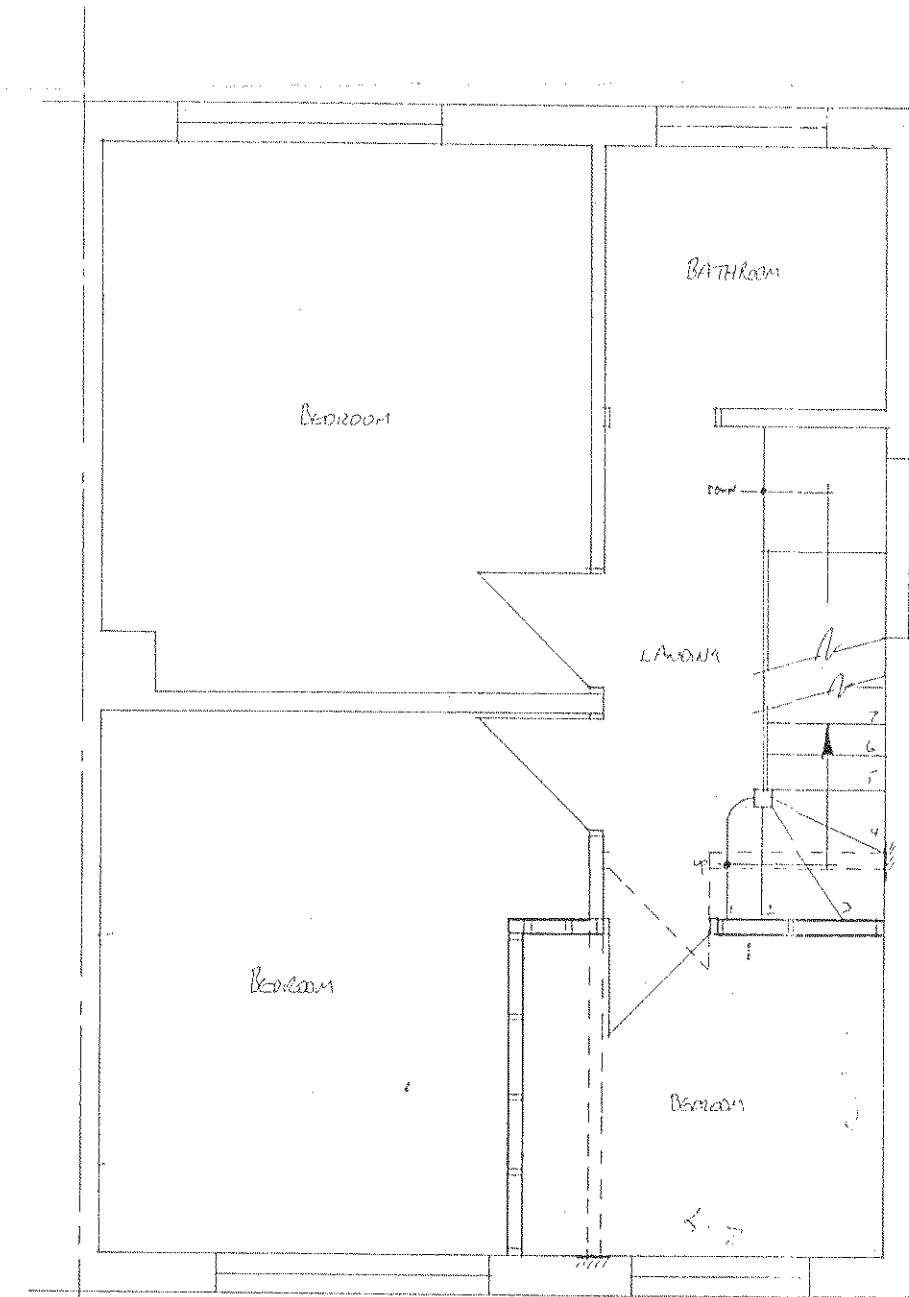

FIRST Floor Plan

1:50

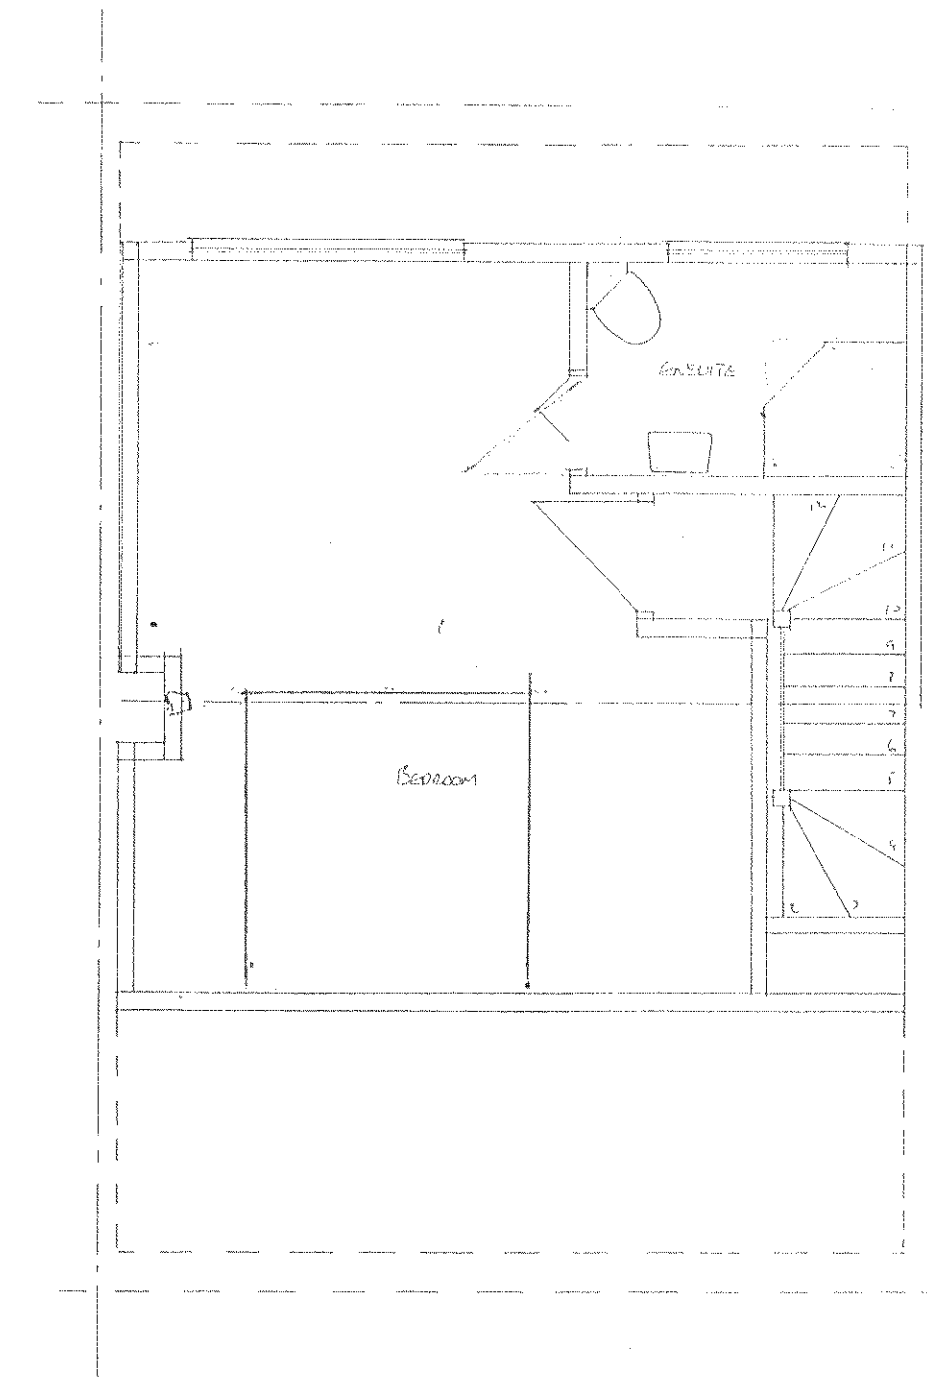

SECOND Floor Plan

1:50

A1/14 v1