




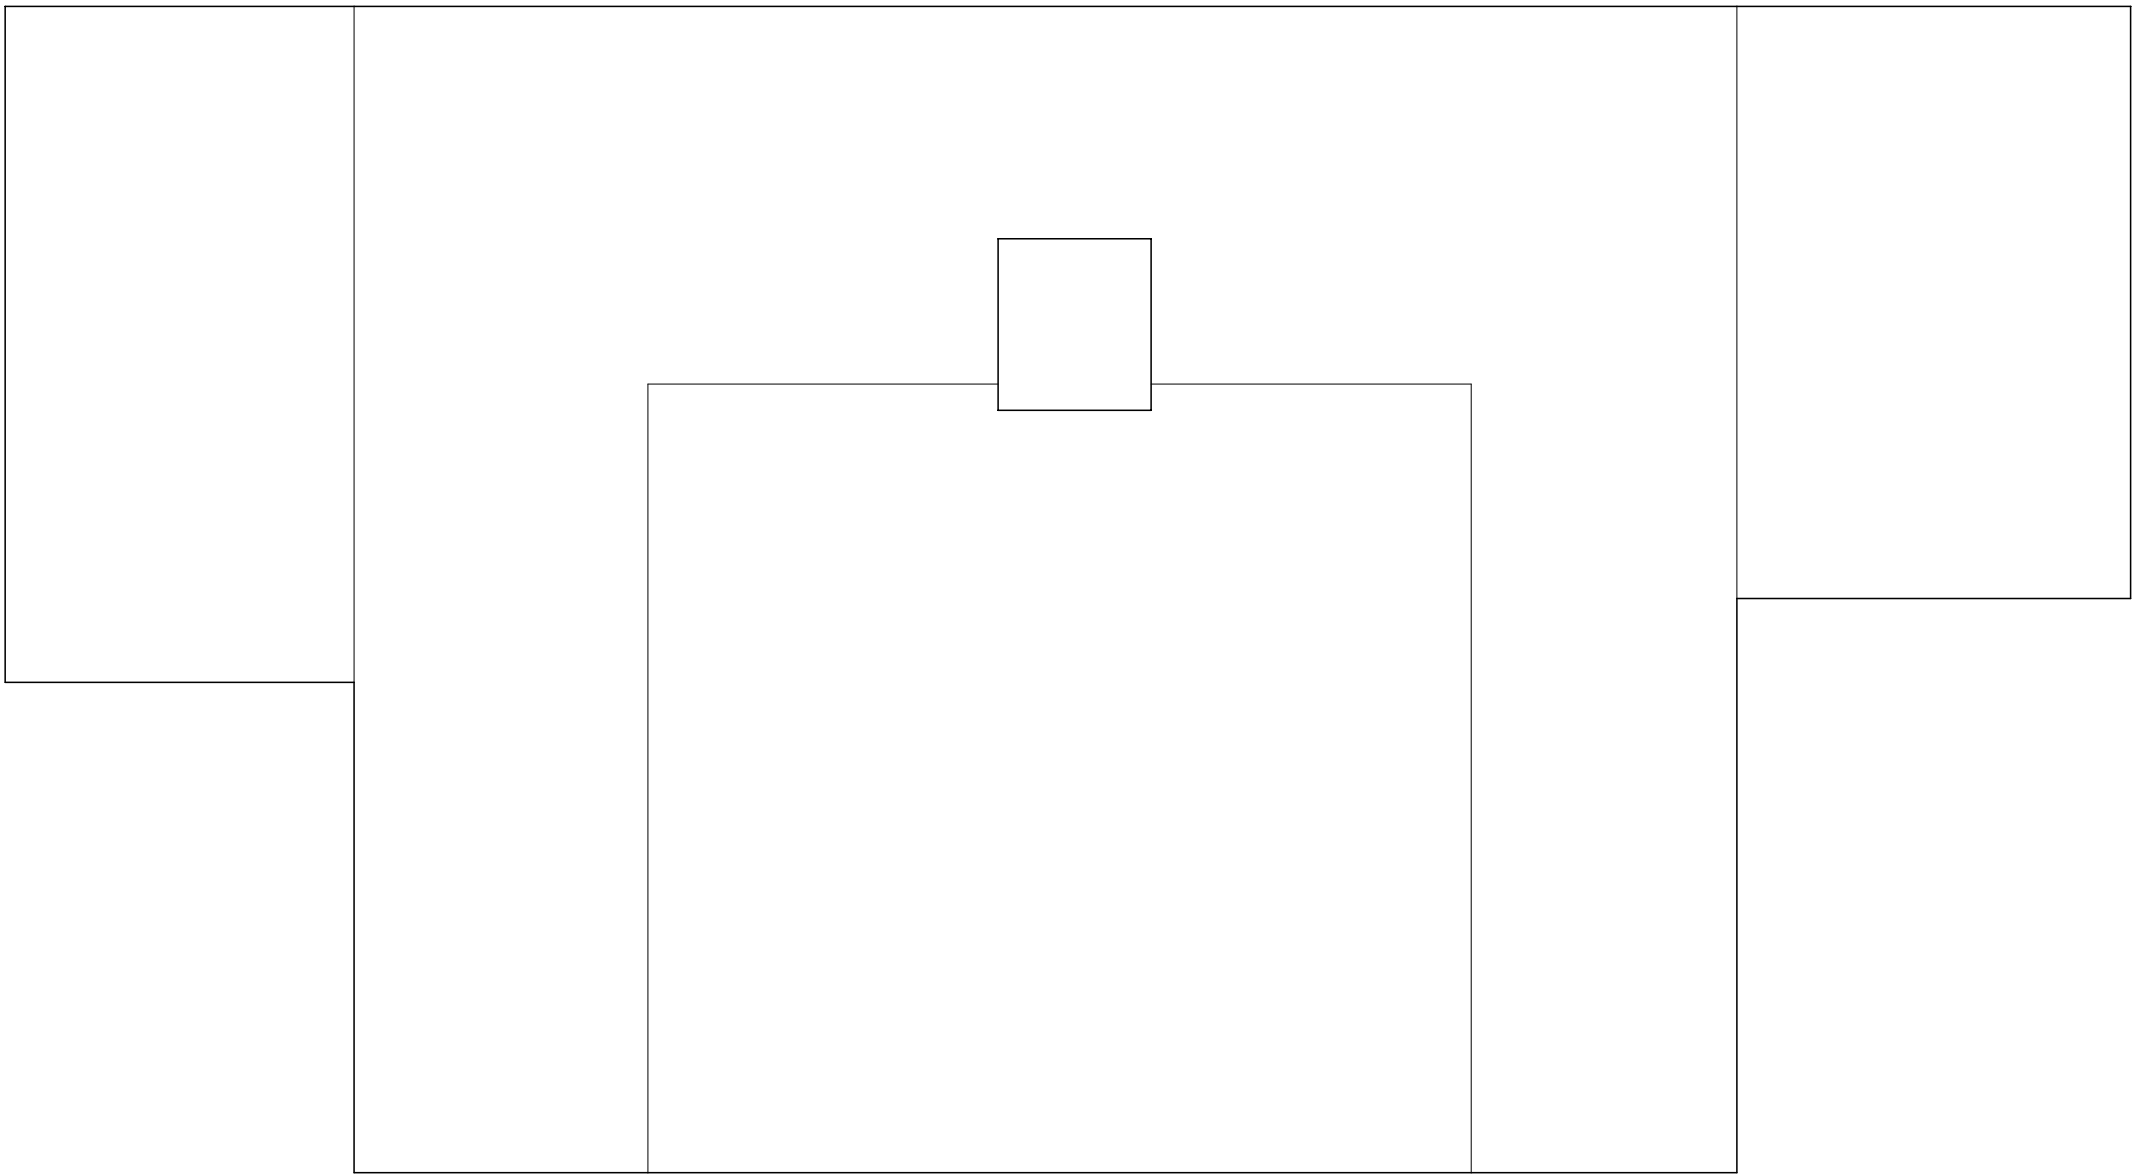

ROOF PLAN AS EXISTING

 

ROOF PLAN AS PROPOSED

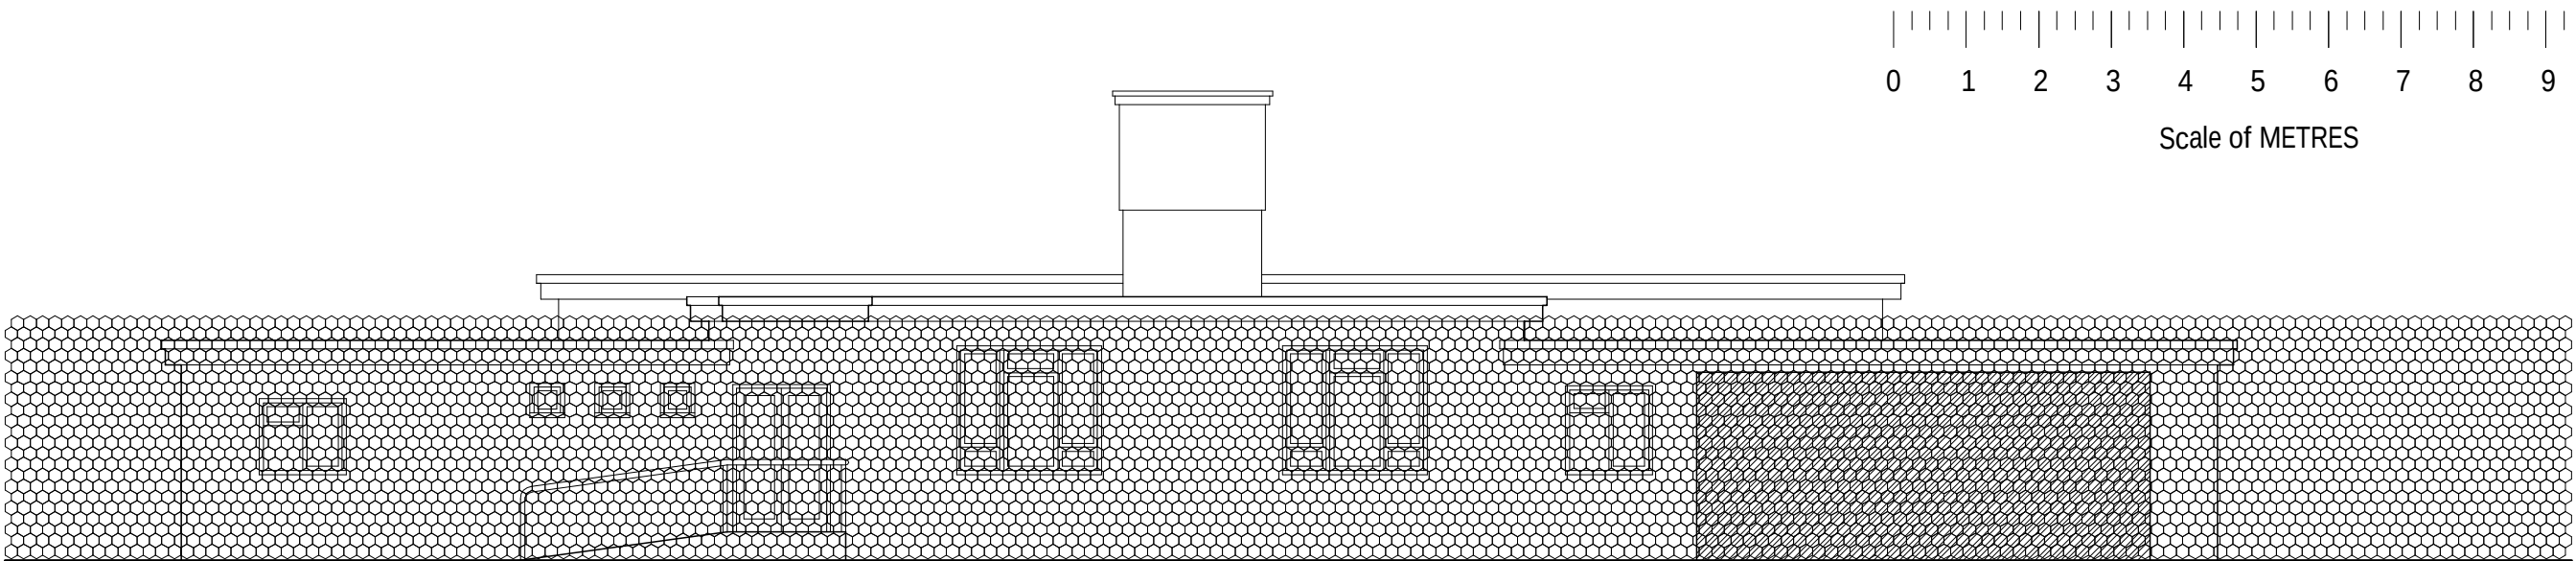

NORTH ELEVATION STREET SCENE