

1/100 scale




Scale of METRES



SOUTH ELEVATION to RECREATION GROUND

PROPOSED
EXTENSION

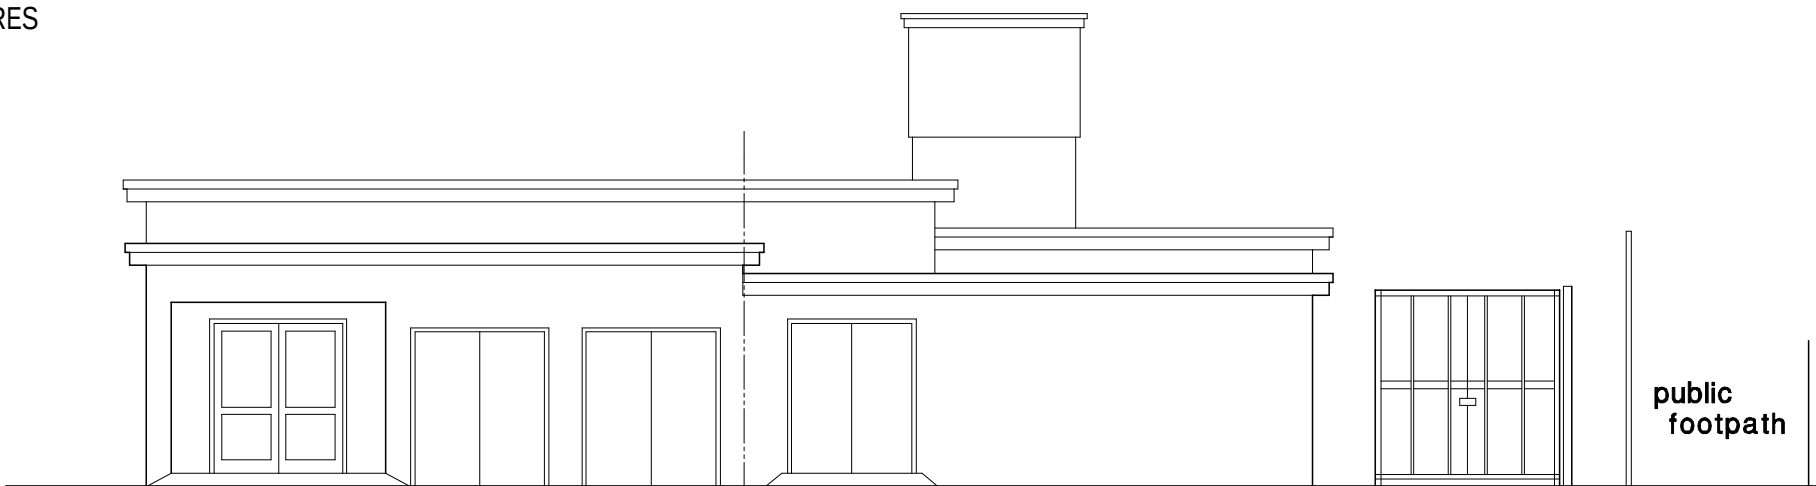


PROPOSED
EXTENSION


EAST ELEVATION

PUBLIC FOOTPATH


Site Boundary - 3 metre tall chain-link fence

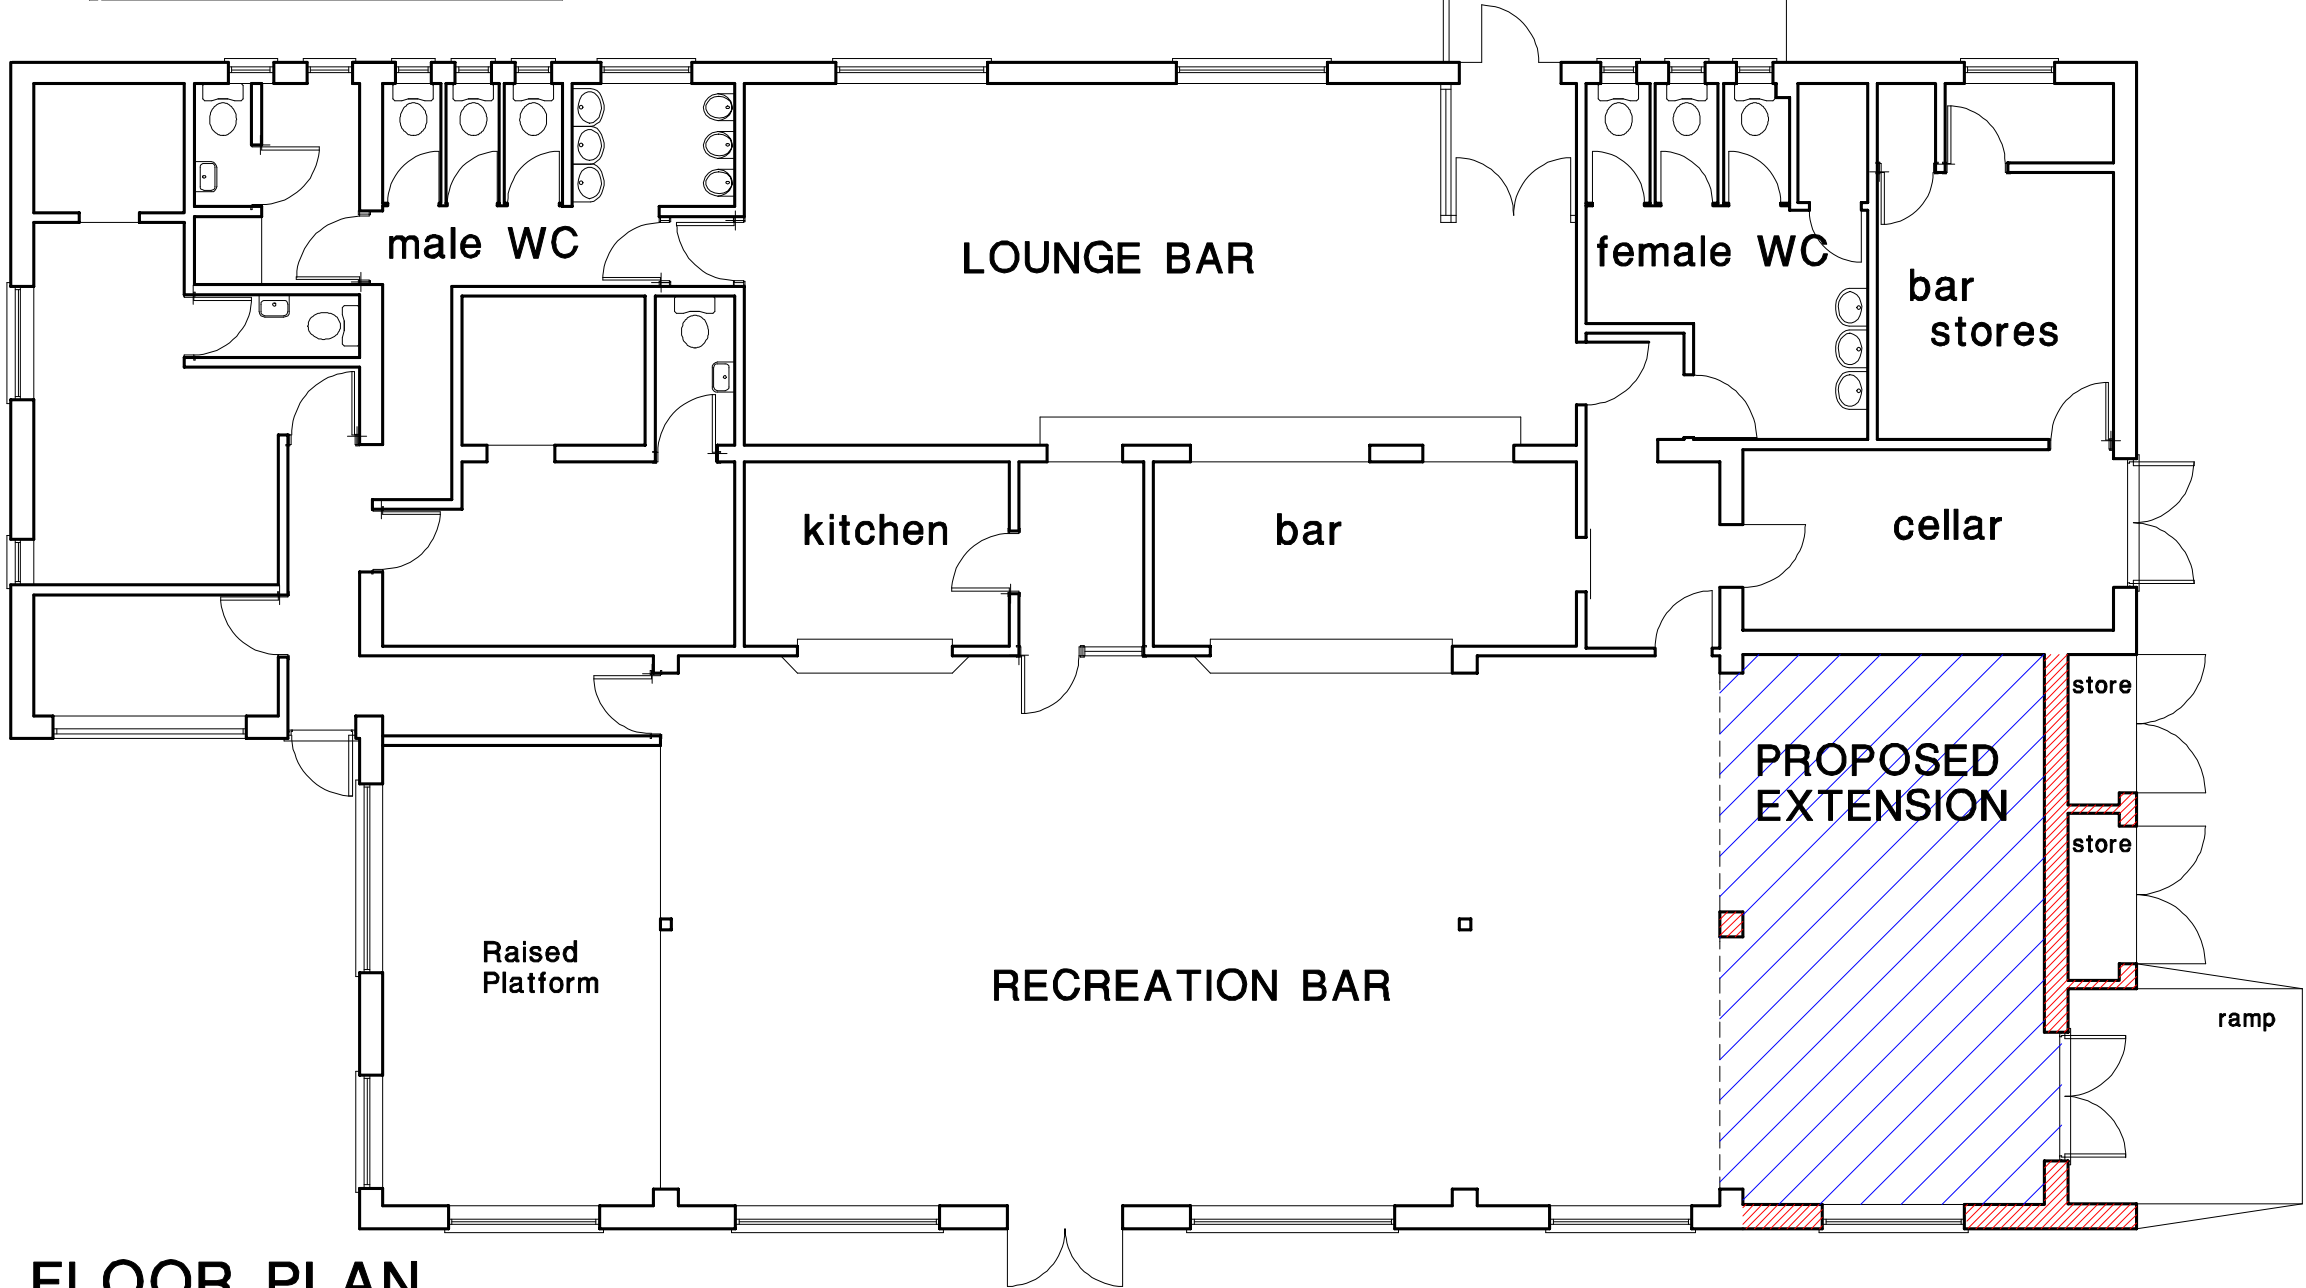

FLOOR PLAN

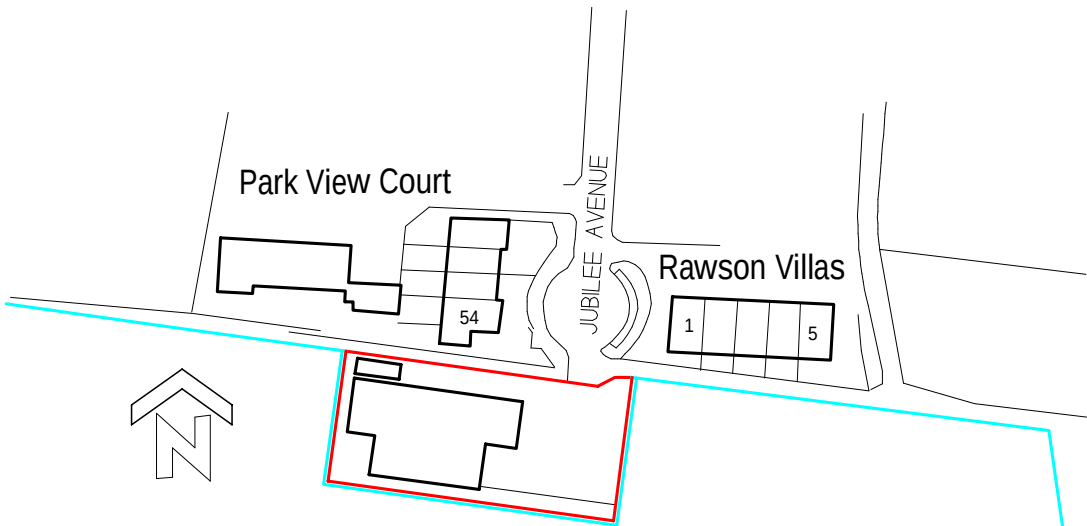

1/1250 scale PLAN

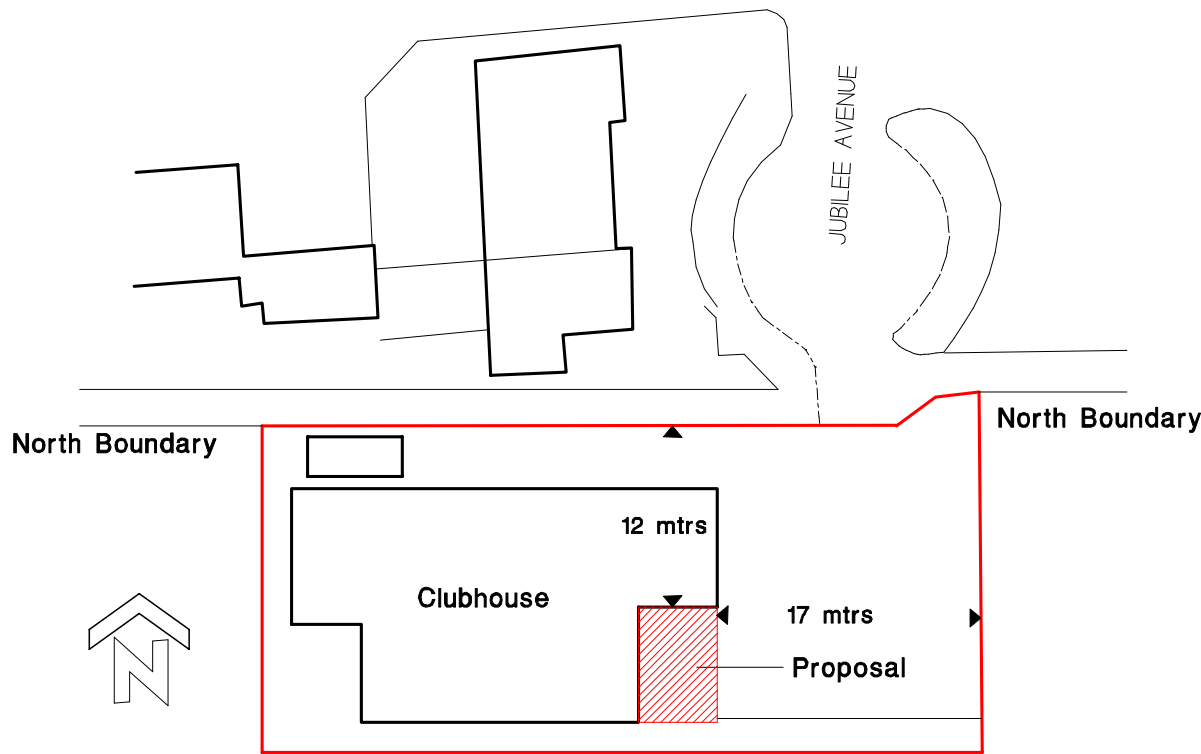

1/500 scale PLAN

Rustington Sports & Social Club, Jubilee Avenue, Rustington:
Proposed Extension to Recreation Bar with ramped access and externally accessible storage

Revised 17/07/15

Copyright © 2015
R.Brown
4 Norfolk Place
Littlehampton
Sussex BN17 5PD
tel: 01-903-713747