

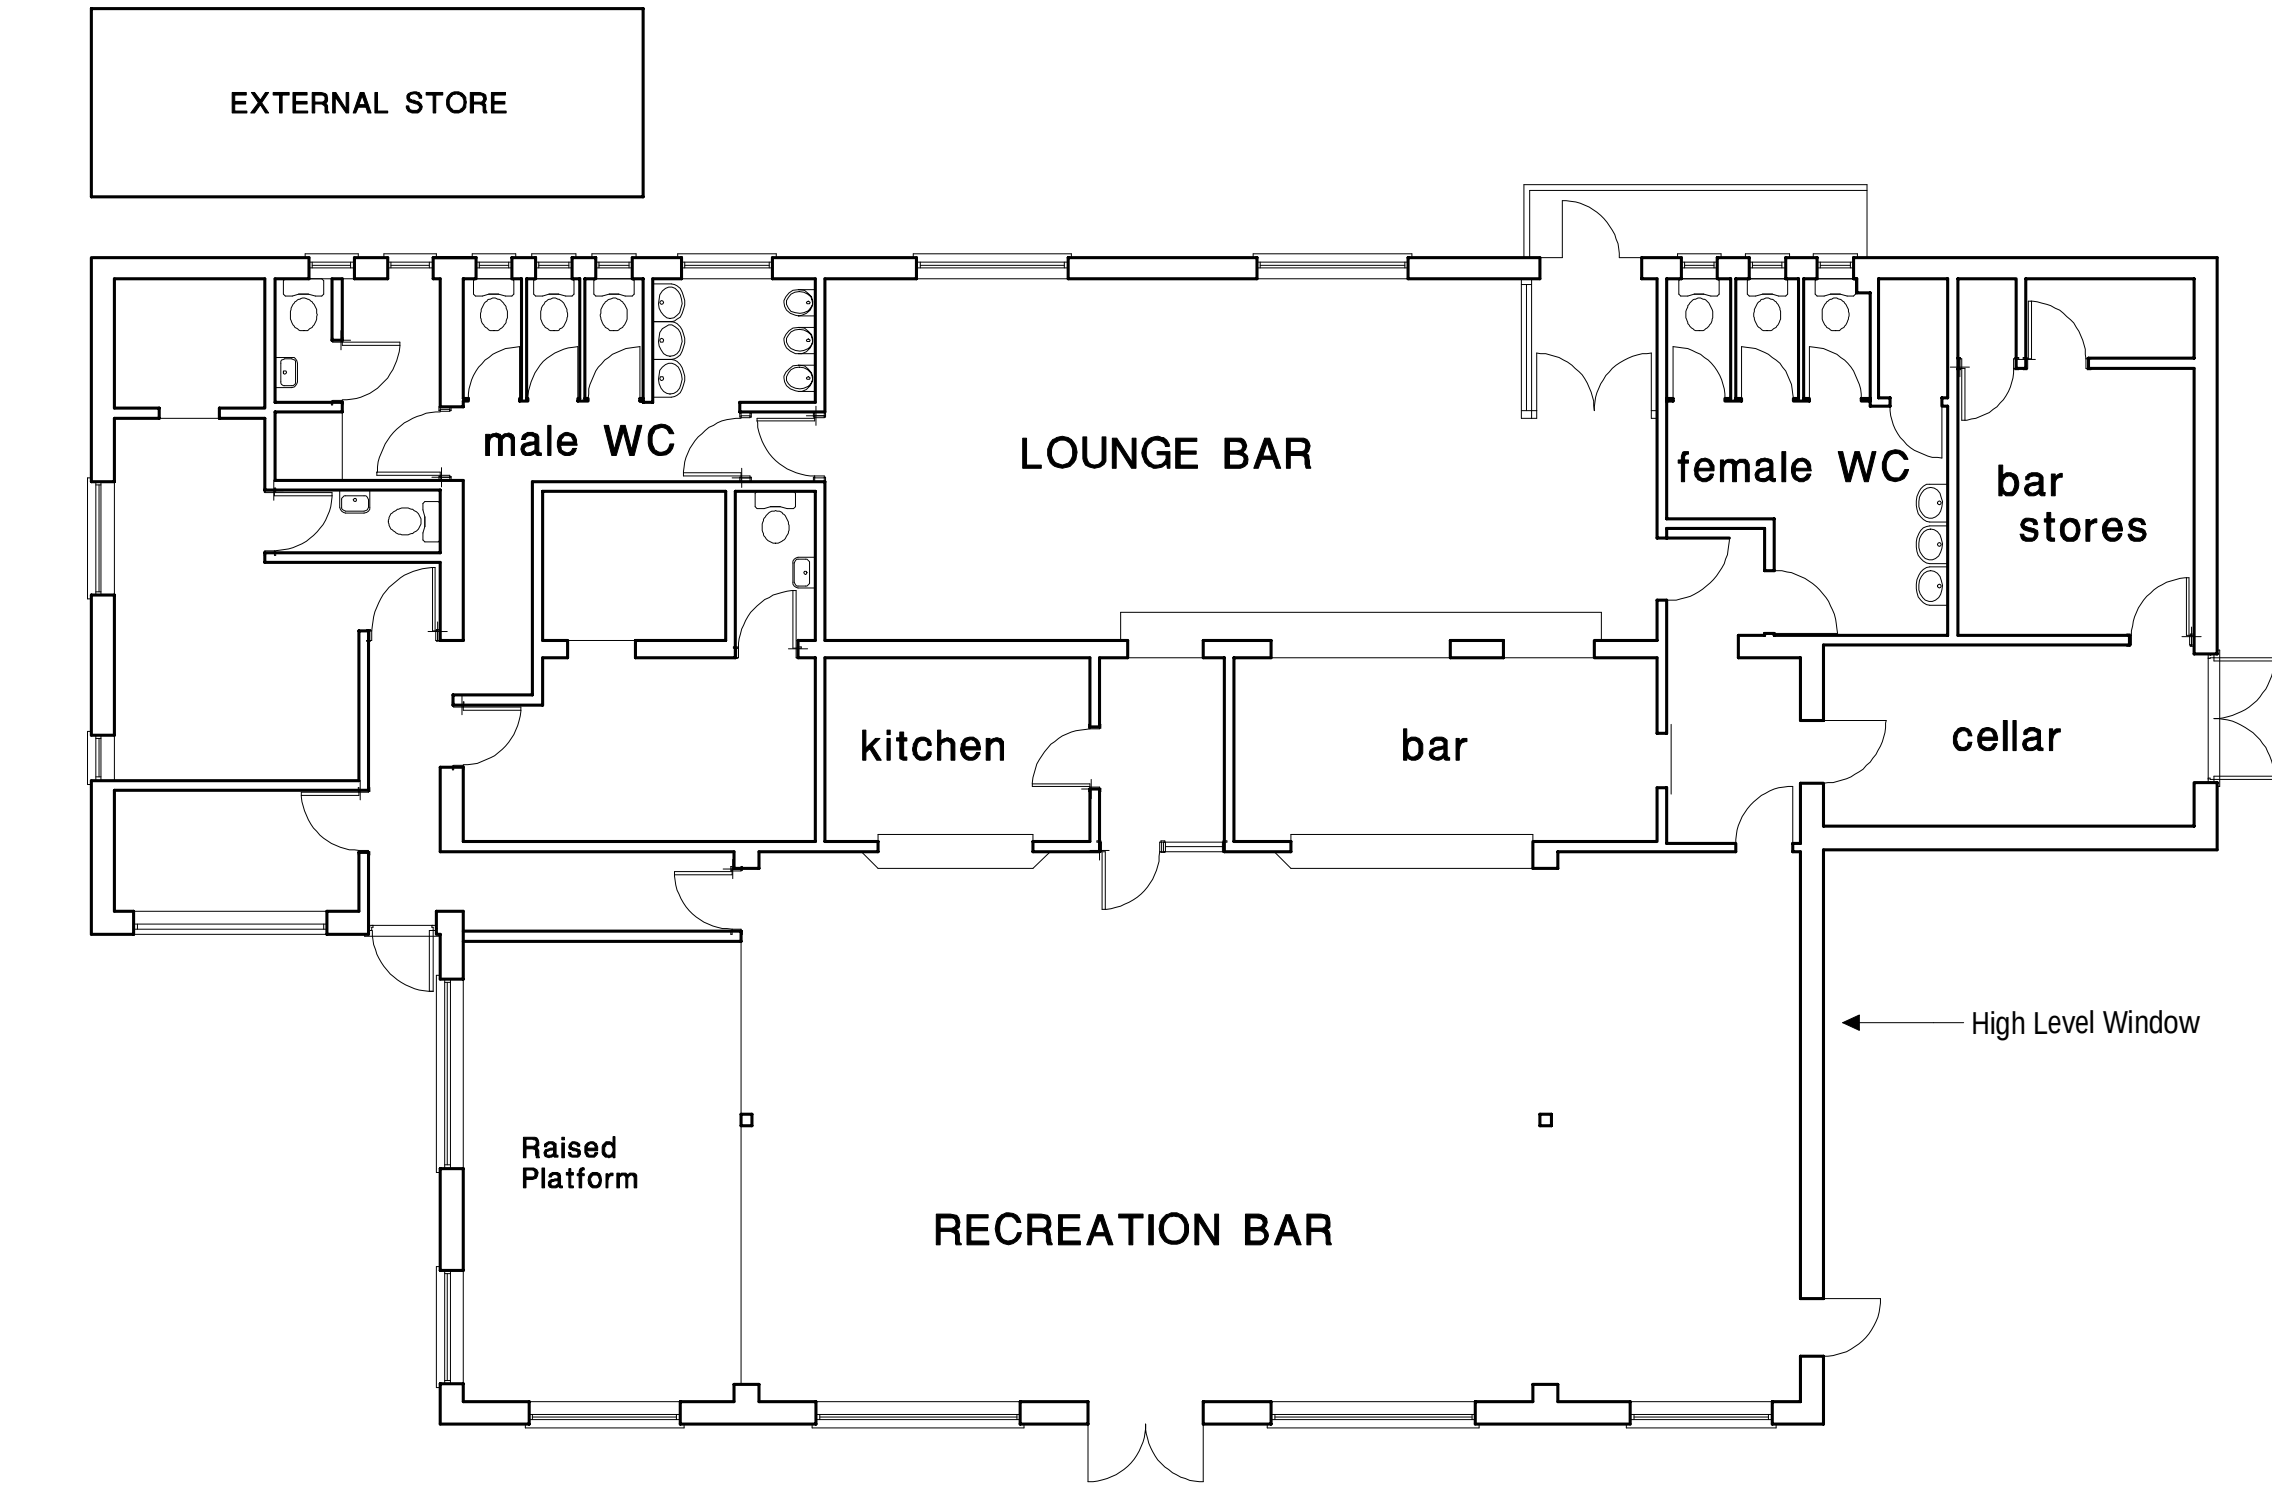



1/100 scale

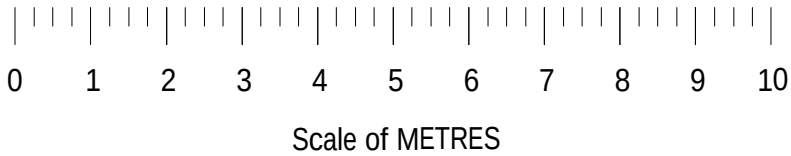

FLOOR PLAN

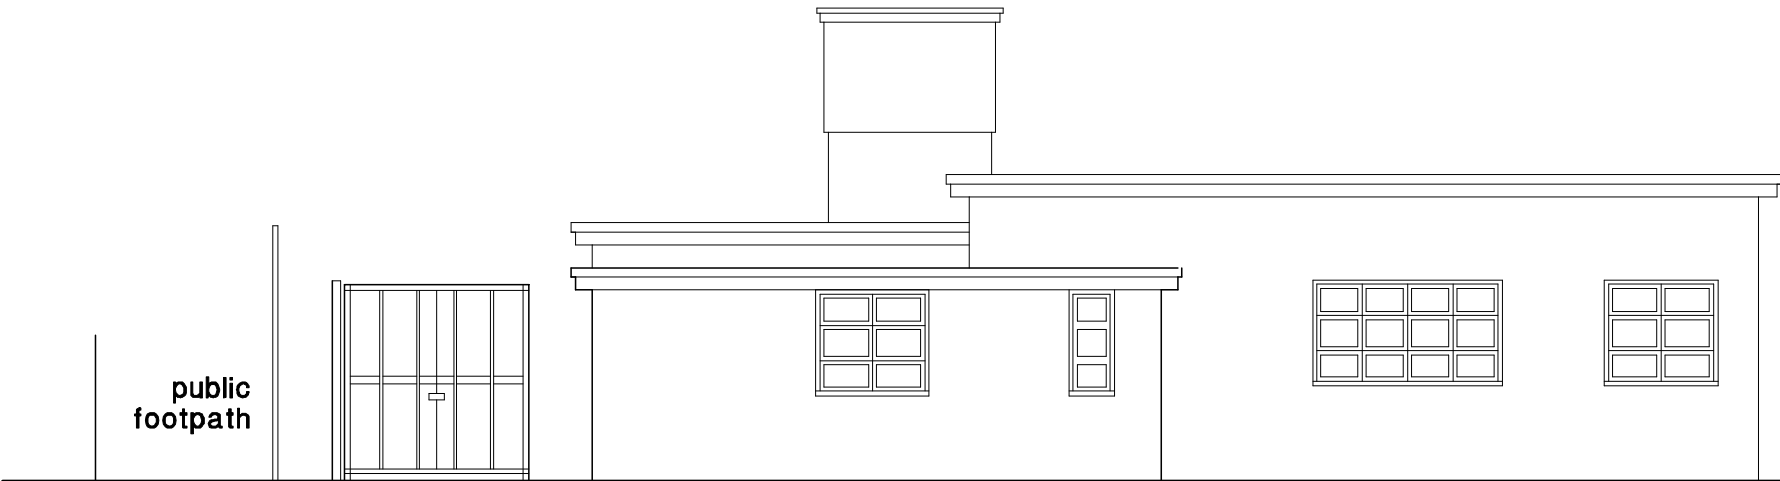


WEST ELEVATION

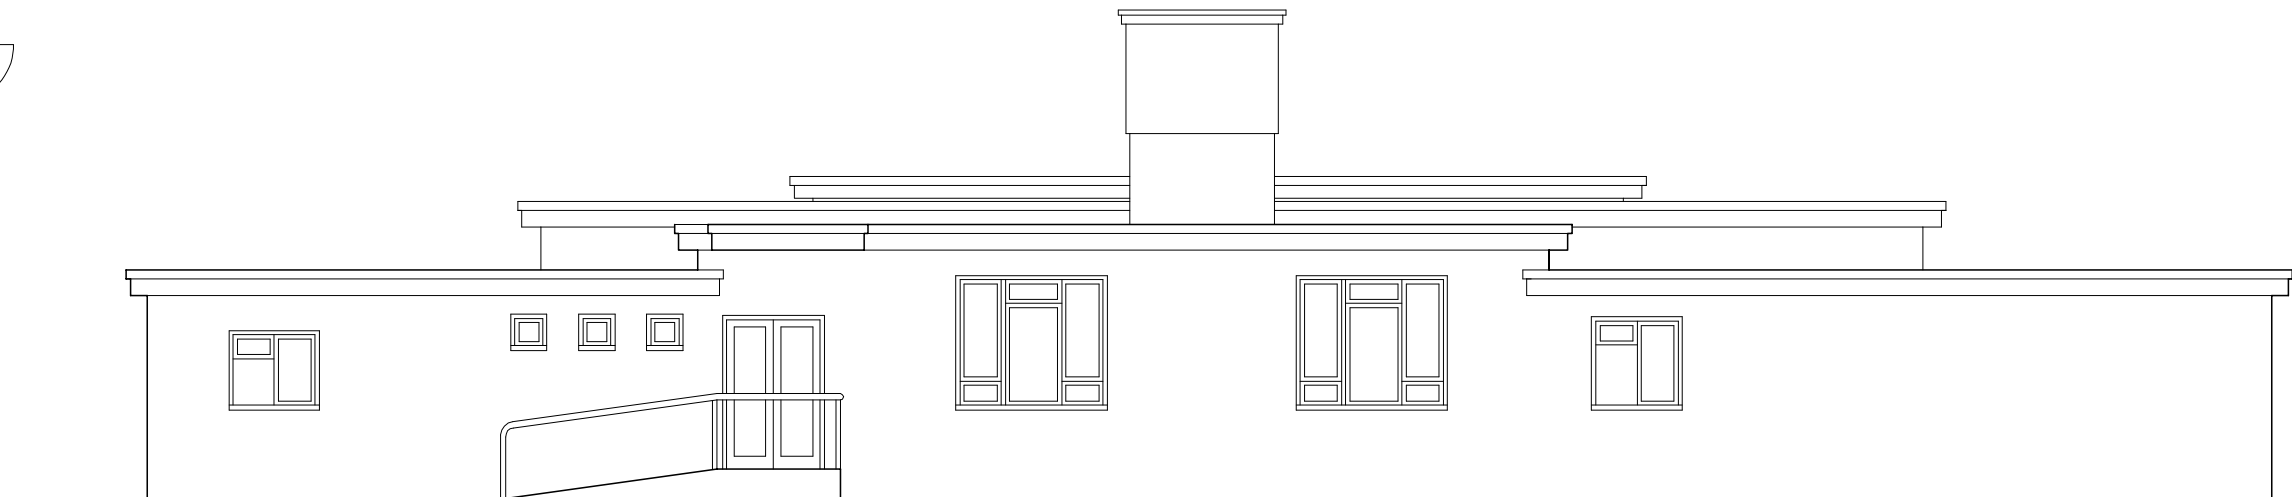

NORTH ELEVATION to FOOTPATH



SOUTH ELEVATION to RECREATION GROUND

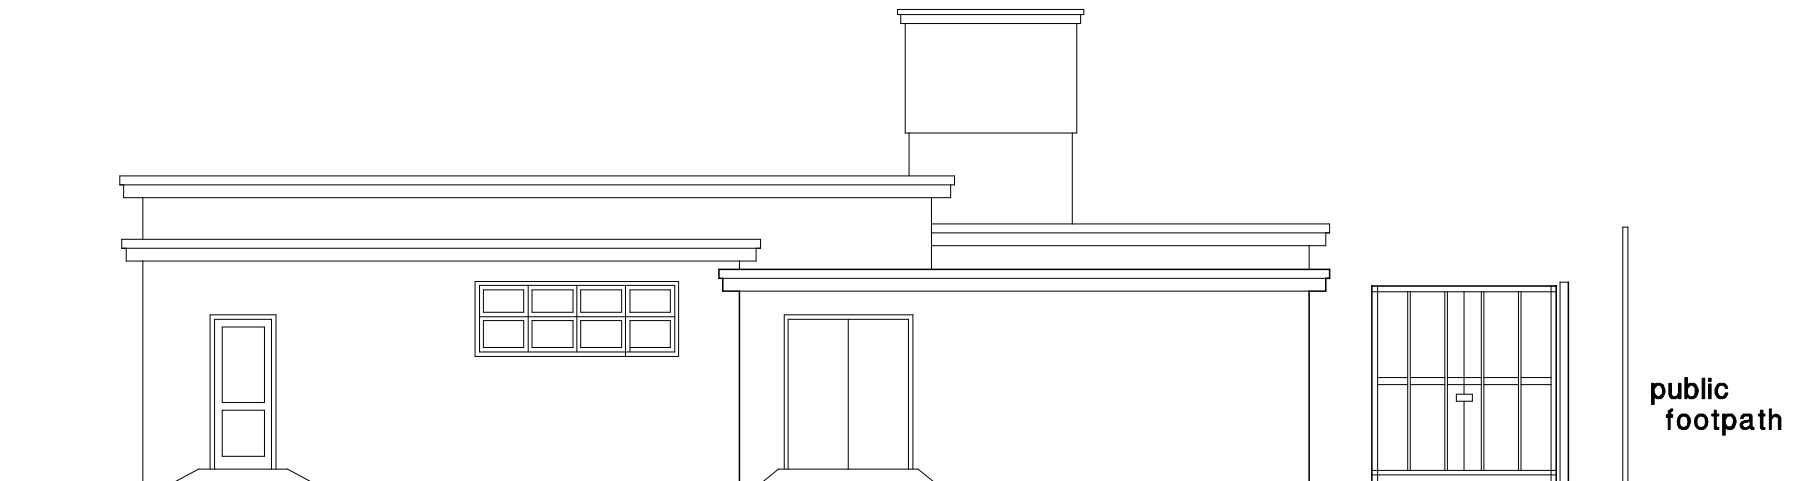

EAST ELEVATION

Rustington Sports & Social Club, Jubilee Avenue, Rustington:
Building as Existing

Revised 17/07/15

Copyright © 2015
R.Brown
4 Norfolk Place
Littlehampton
Sussex BN17 5PD
tel: 01-903-713747