


NOTES
WRITTEN DIMENSIONS TO BE TAKEN IN PREFERENCE TO SCALE, AND ARE TO BE CHECKED ON SITE PRIOR TO COMMENCING WORK.
THIS DRAWING IS TO BE READ IN CONJUNCTION WITH ALL OTHER DOCUMENTS RELATING TO THIS PROJECT.
ANY DISCREPANCIES ARE TO BE REFERRED IMMEDIATELY TO THE PROJECT DESIGNER.
THIS DRAWING IS COPYRIGHT, AND SHOULD NOT BE USED OR REPRODUCED WITHOUT PERMISSION.
IT IS THE CONTRACTOR'S RESPONSIBILITY TO ENSURE COMPLIANCE WITH THE BUILDING REGULATIONS.



BLOCK PLAN 1:500

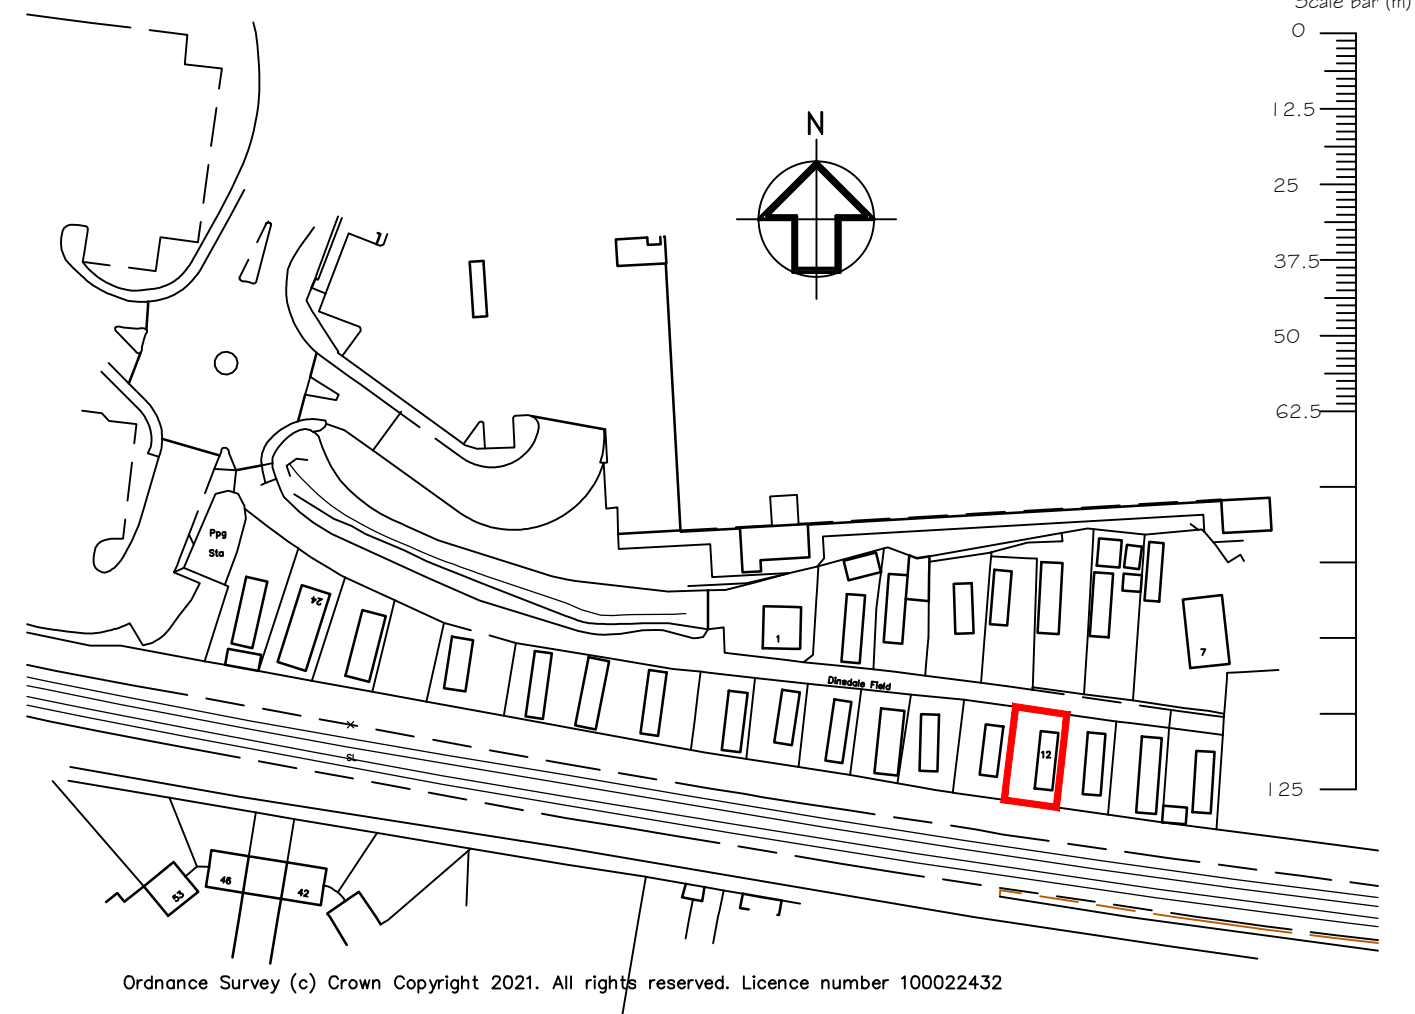

SITE LOCATION PLAN 1:1250

CLIENT
MR J JOHNSON

SCALE
1:1250 /
1:500@A3

DWG NO 1056/01

DRAWN BY
PLB

DATE
JUL 21

REV. -

REV DESCRIPTION

PROJECT
12 DINSDALE FIELD
NEW ROAD
RUSTINGTON

DRAWING TITLE
SITE LOCATION PLAN AND
BLOCK PLAN

DATE



Unit 3b Woodhorn Business Centre
Woodhorn Lane
Oving Chichester
West Sussex PO20 2BX
Tel 01243 774764
www.sloaneandbrown.co.uk