ARUN DISTRICT COUNCIL R/284/10/

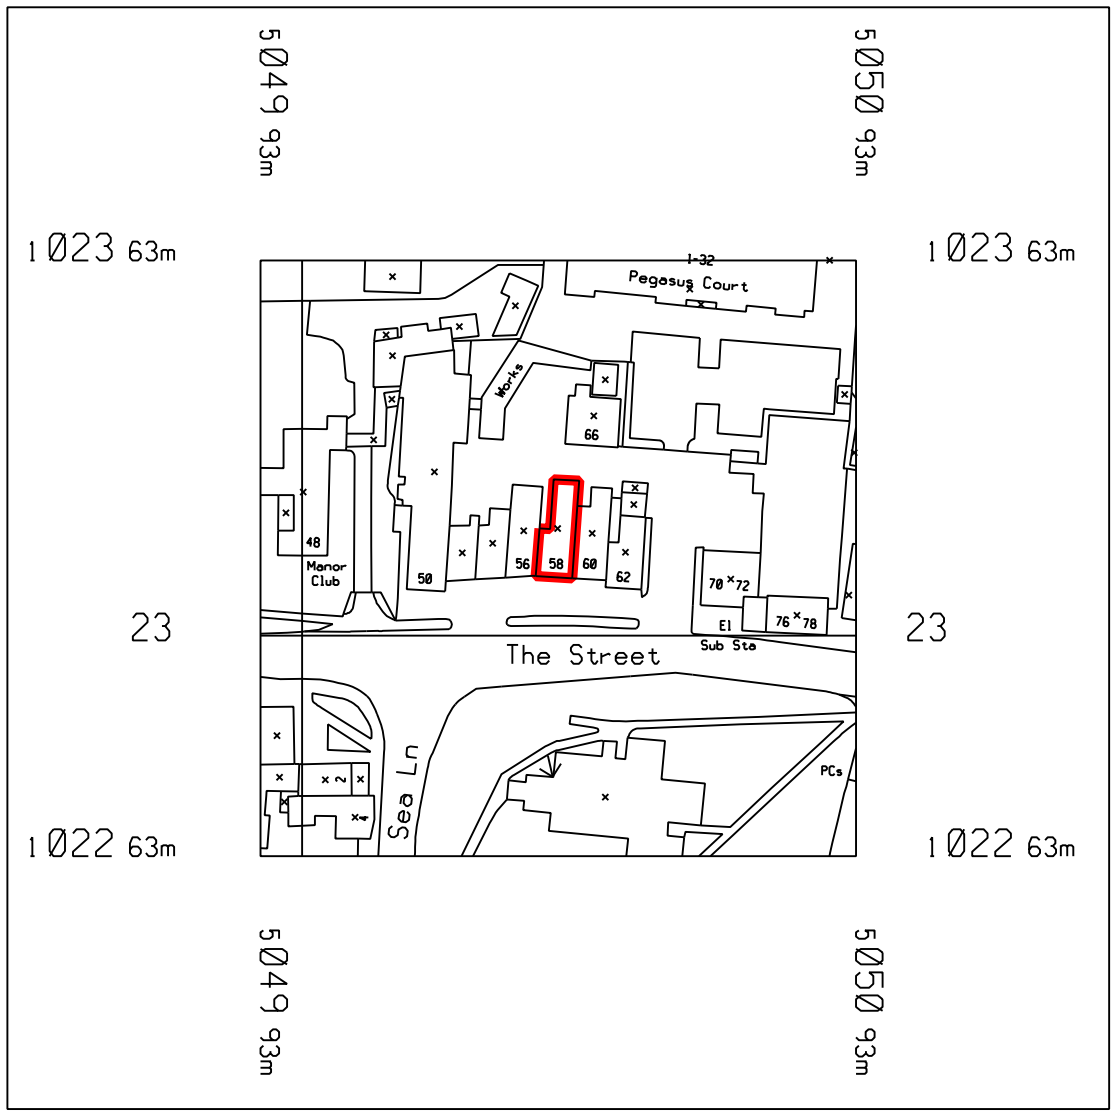

Site Location Scale 1:1250

Ordnance Survey®
OS Sitemap®

20 0 20 40 60 80 100
Metres

© Crown Copyright 2010
Reproduction in whole or in part is prohibited without the prior permission of Ordnance Survey.

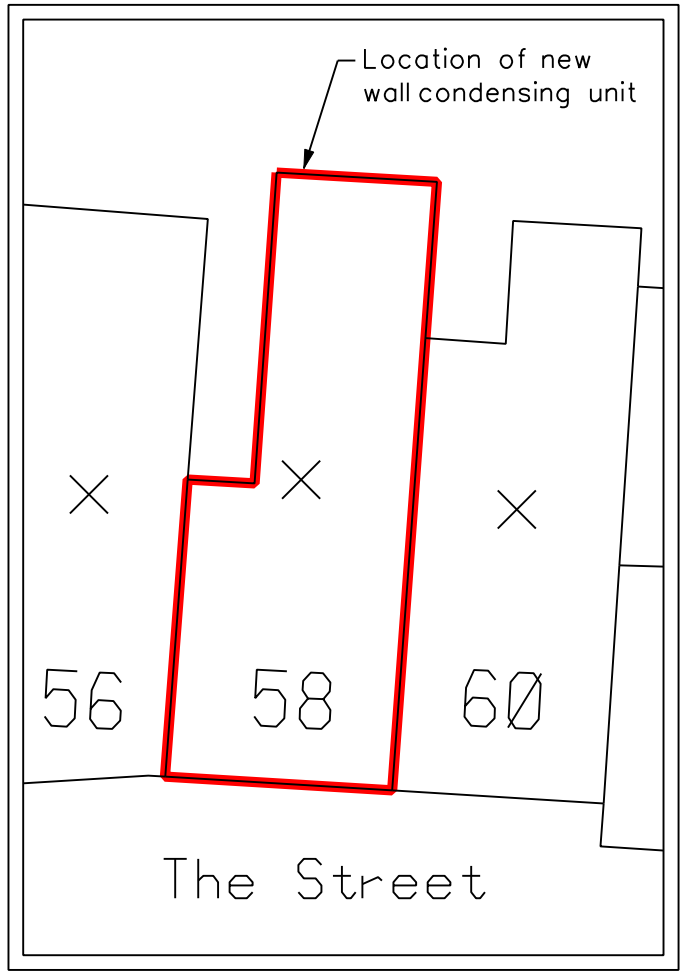

Block Plan Scale 1:200

NOTES
Do not scale this drawing

Rev B	Location of wall unit highlighted
24.1.11	
Rev A	Road names added to plan
21.1.11	

Boots

NOTTINGHAM
NG90 1BS

Tel No 0115 9506111

Contractors Name
wates design

Contractors Details
Mulberry House
750 Capability House
Luton
LU1 3LU
Contractor's Ref

Project Name
St5992
Rushington

Drawing Title
Site Location
& Block Plan

Dept

Drawn By AJP Approved

Scale Various@A3 Date 09:12:10

Drg No 5992/xxxxx/111 Rev B

Start Db Key

0 10 20 30 40 50 100

$DATE$ $TIME$ $FILE$

Original sheet size A3