



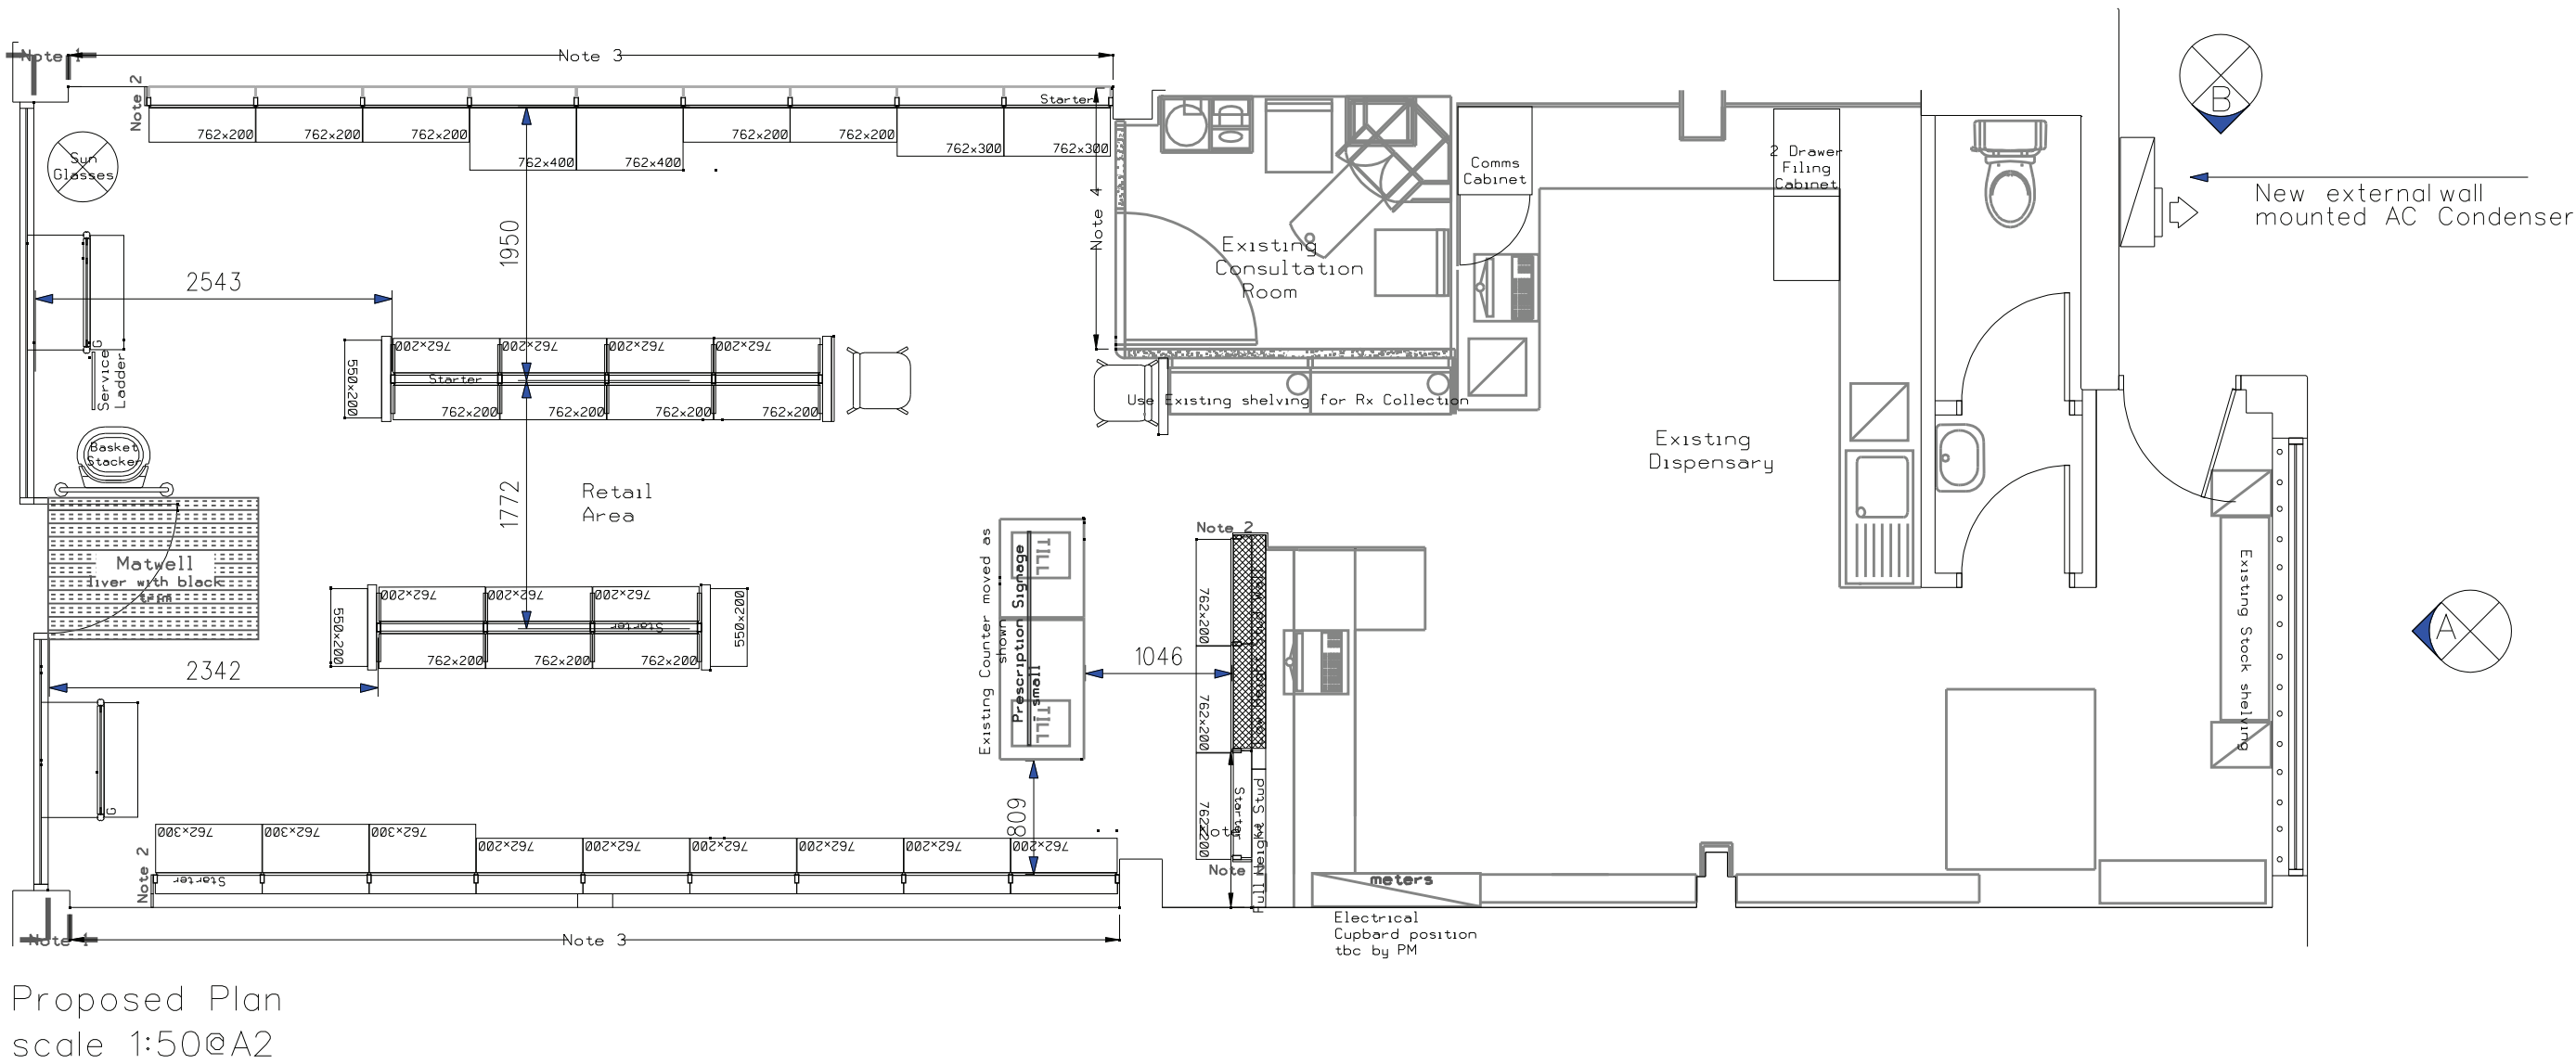

Rev B 08.09.11	Existing elevations removed for clarity, A/C unit added to plan
Rev A 26-08-1	"Do not scale" removed from drawing at planners request

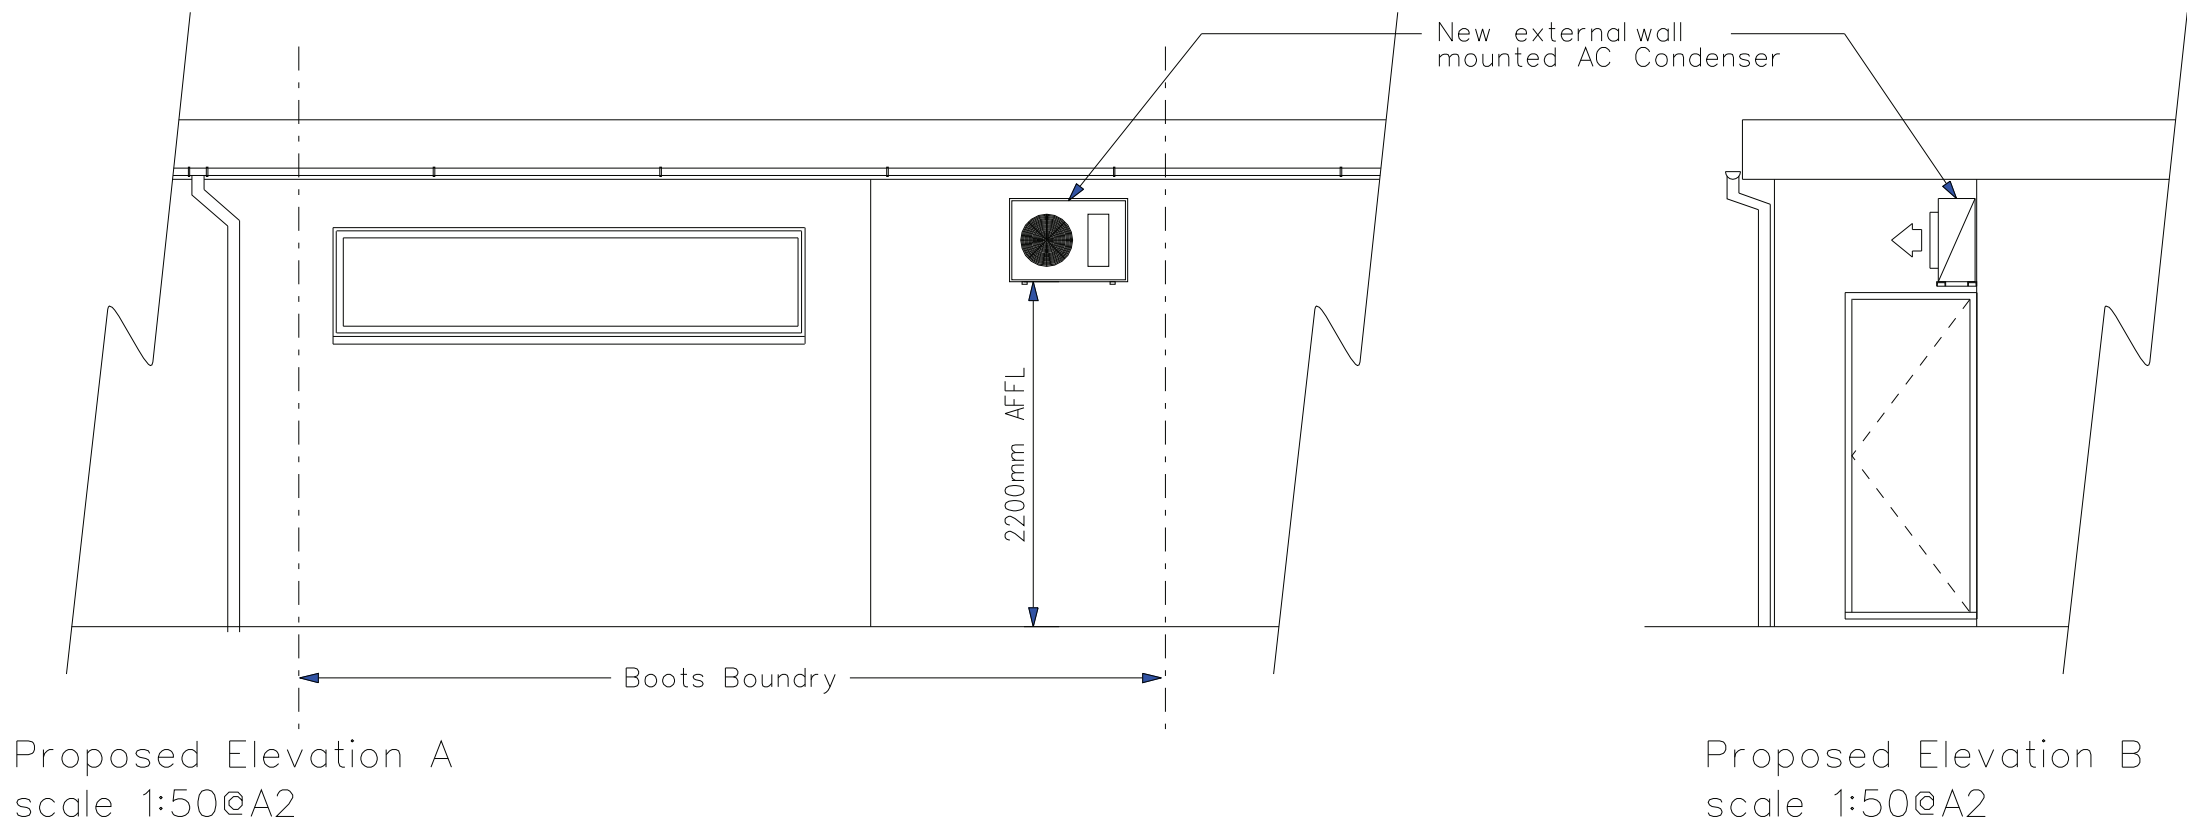

NOTTINGHAM NG90 1BS TelNo 0115 9506111

Contractors Name
 wates design

Contractors Details
Mulberry House
750 Capability House
Luton LU1 3LU
Contractor's Ref

Project Name
St5992
Rushington

Drawing Title
Ground Floor
Proposed Layout
& Elevations

Dept

Drawn By AJP Approved

Scale 1:50@A2 Date 06:12:10

Drg No
5992/xxxxx/110

Rev
B