




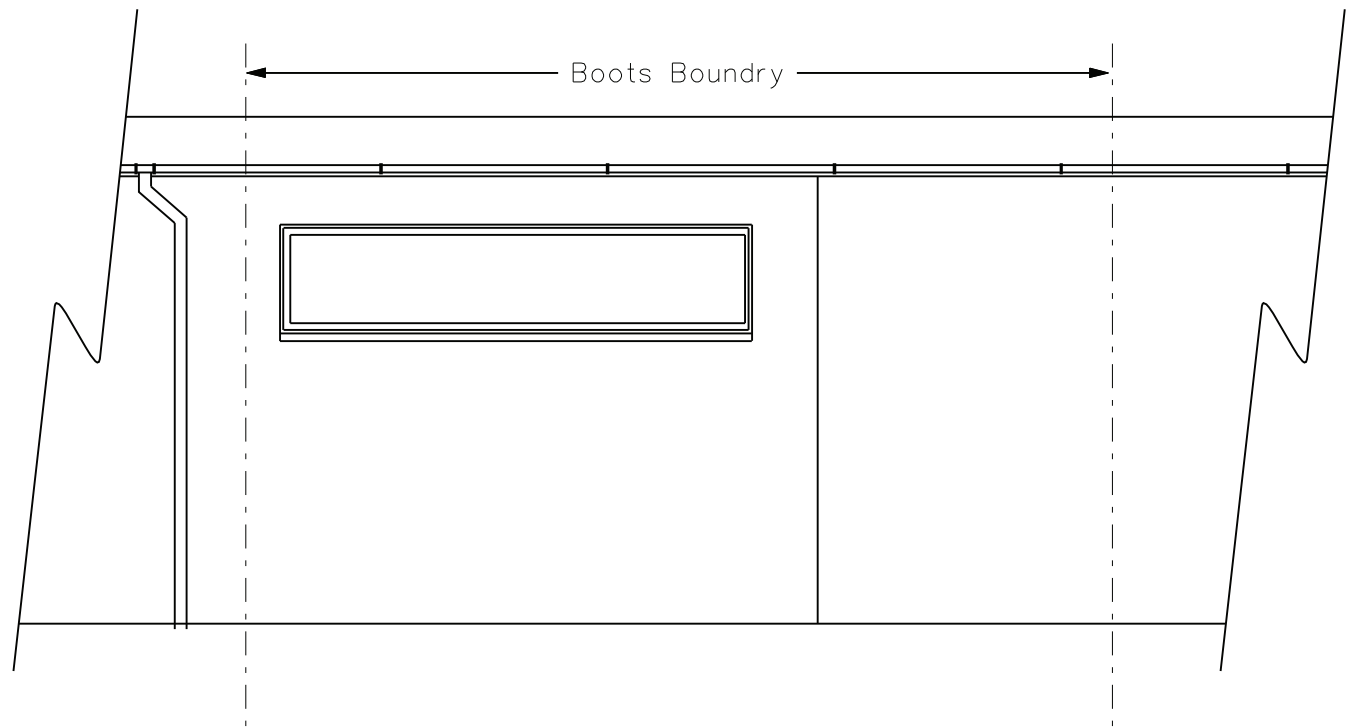

Existing Elevation A
scale 1:50@A2

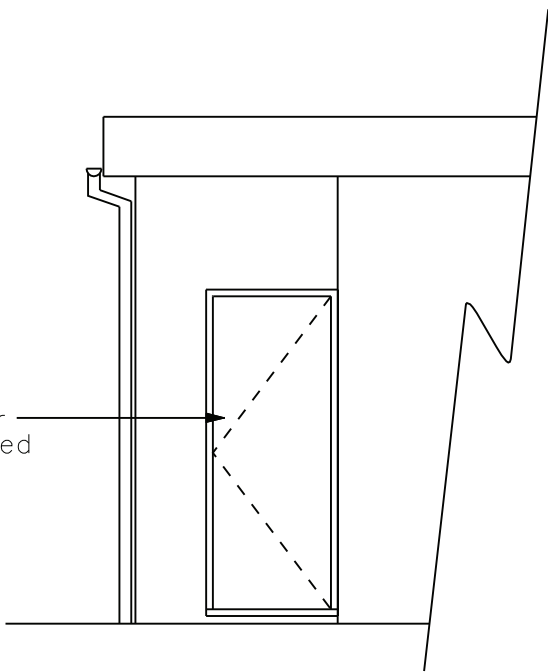

Existing Elevation B
scale 1:50@A2

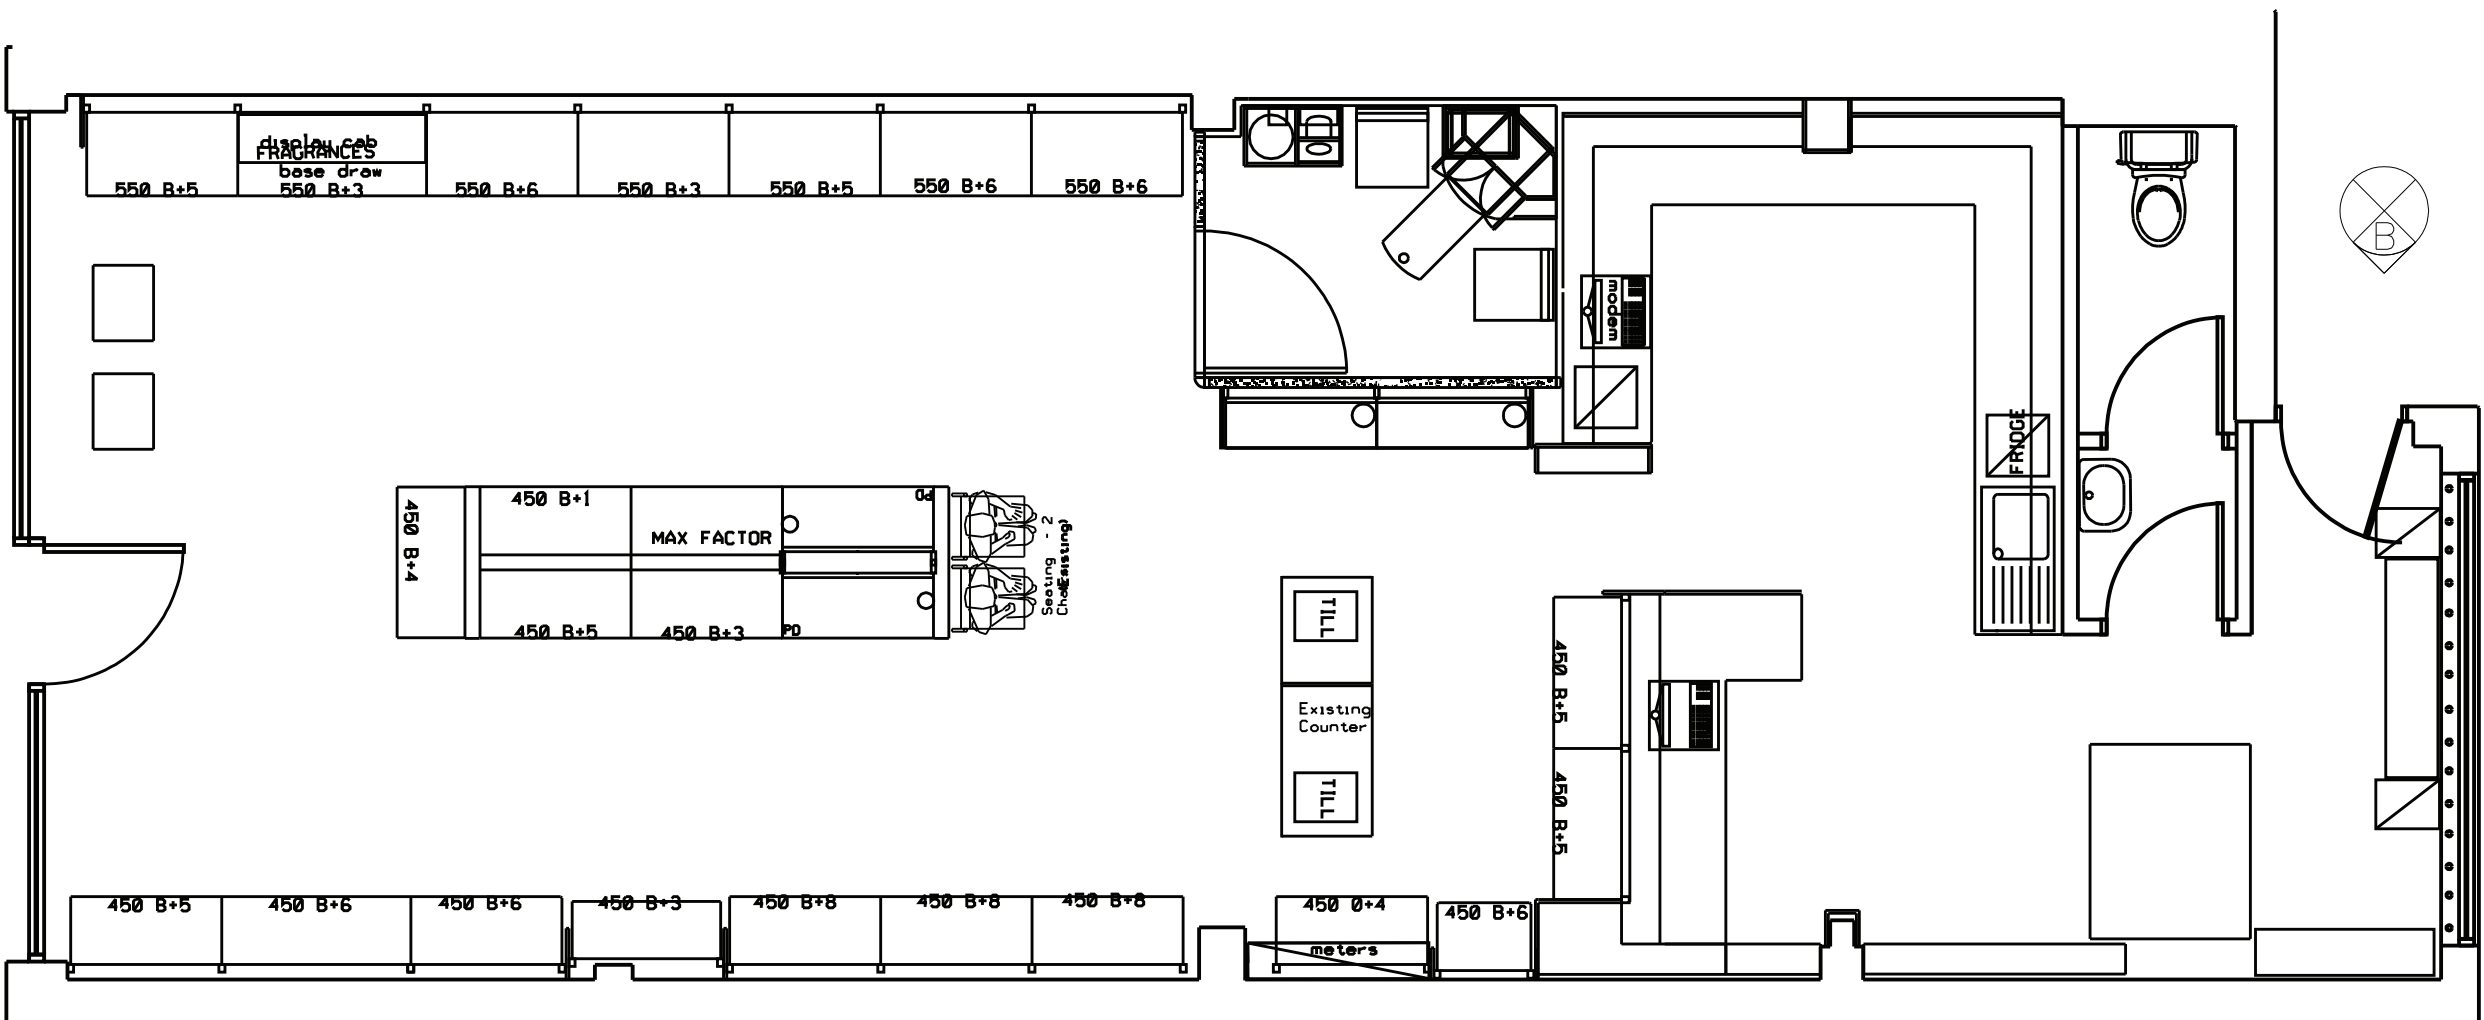

Existing Plan
scale 1:50@A2

Rev A 08.09.11	Existing elevations added to drawing for clarity



NOTTINGHAM
NG90 1BS
TelNo 0115 9506111

Contractors Name

wates
design

Contractors Details
Mulberry House
750 Capability House
Luton
LU1 3LU
Contractor's Ref

Project Name
St5992
Rushington

Drawing Title
Ground Floor
Existing Layout


Dept

Drawn By AJP
Scale 1:50@A2

Approved
Date 06:12:10

Drg No
5992/xxxxx/100

Rev
A

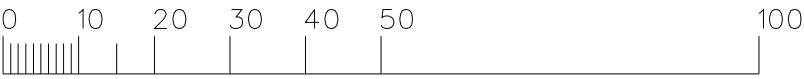

Start Db Key