




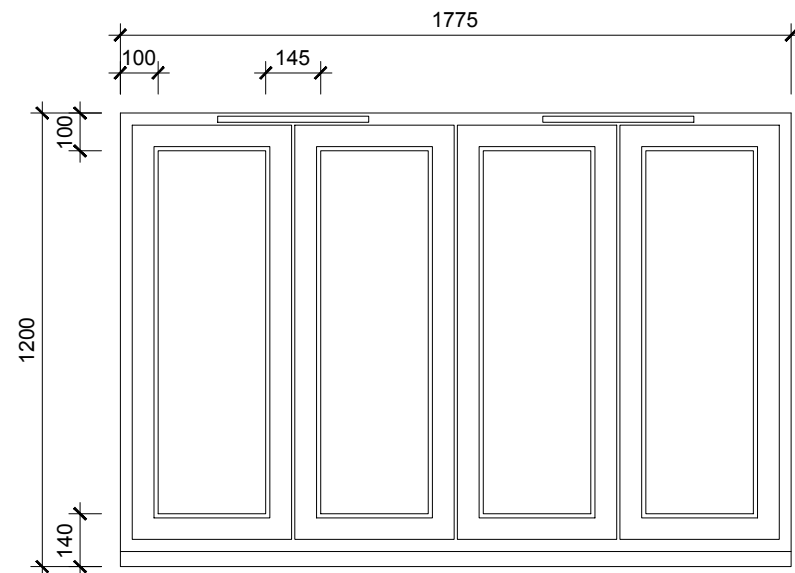


Window 1. (viewed from outside)
Existing
Scale 1:20

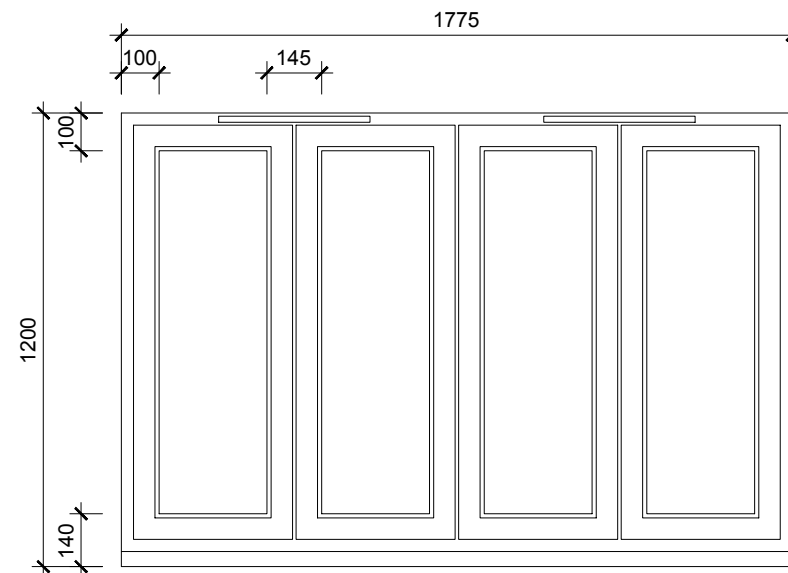



Window 2. (viewed from outside)
Existing
Scale 1:20

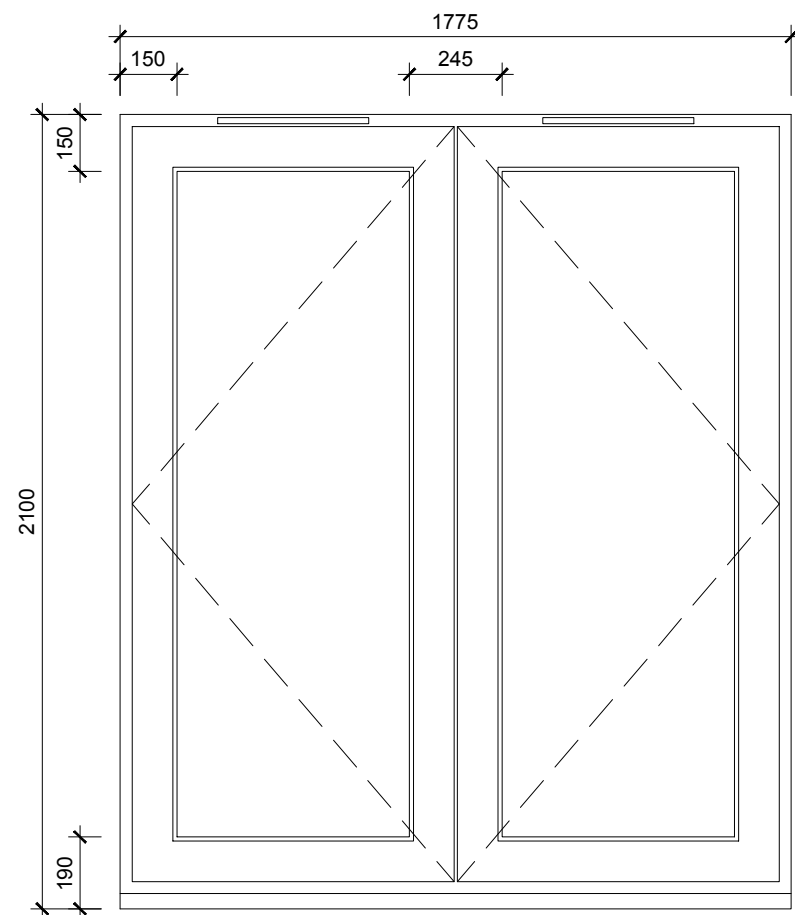



Window 1. (viewed from outside)
Proposed
Scale 1:20

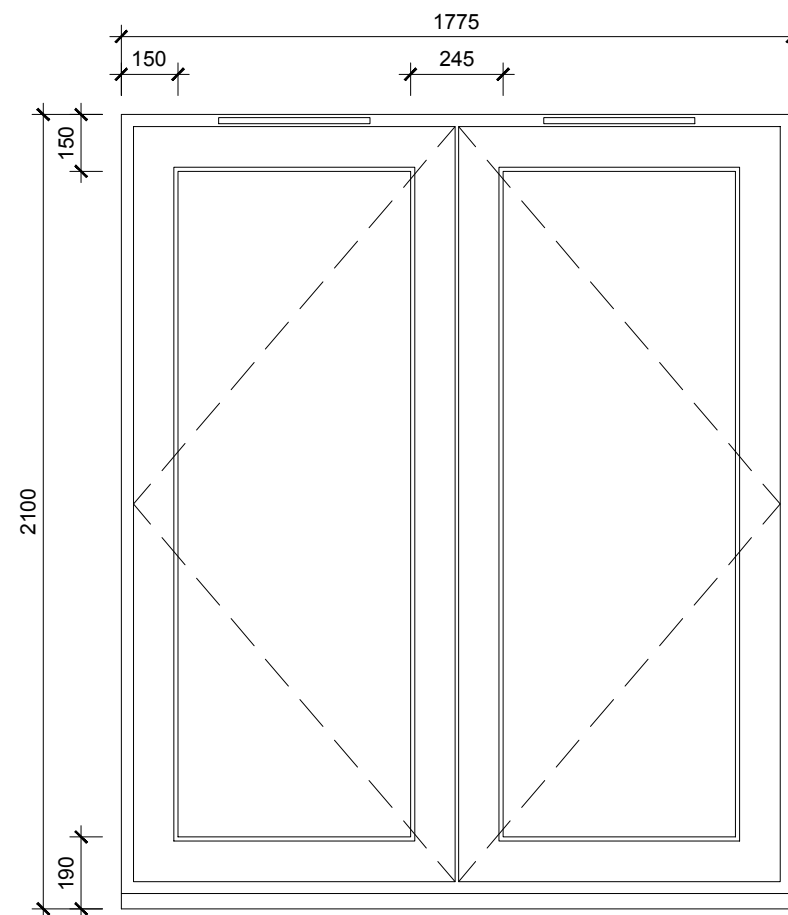


Window 2. (viewed from outside)
Proposed
Scale 1:20

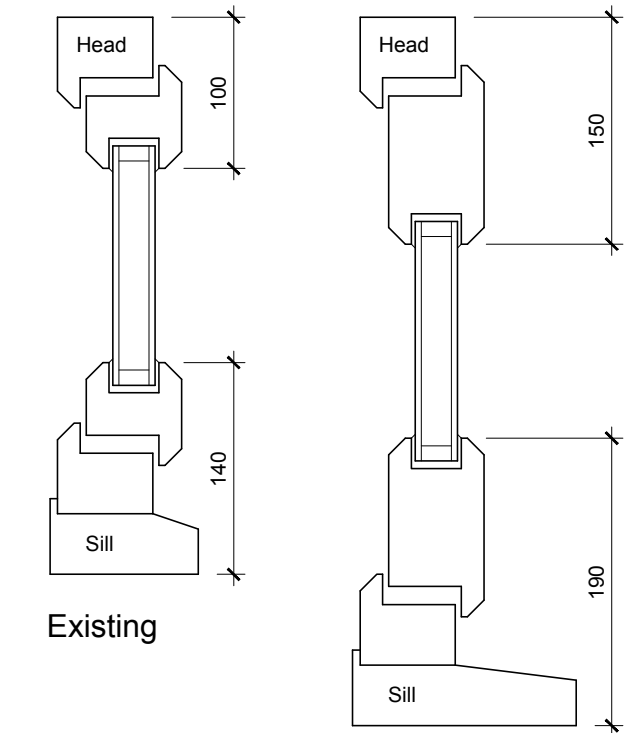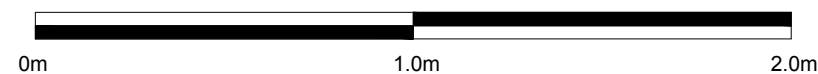

Typical Vert Sections
through Windows 1 & 2
White uPVC to match
Scale 1:5 @ A3

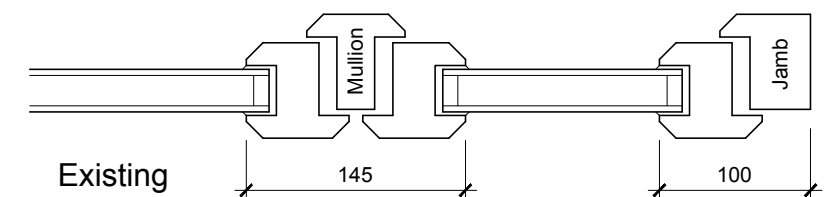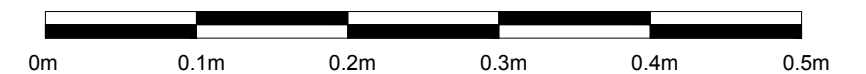

Existing

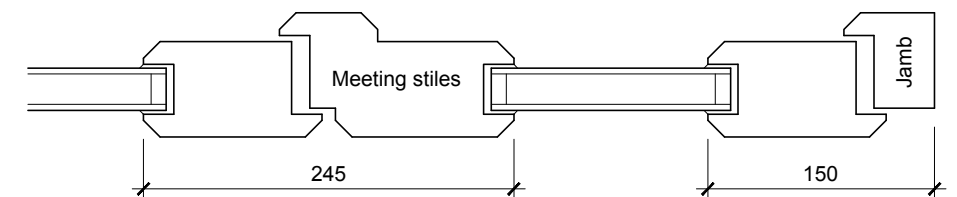

Proposed

Typical Horz Sections
through Windows 1 & 2
White uPVC to match
Scale 1:5 @ A3

client	project	drawing	date	drawn	drawing no	revision
Mrs S Baldock (no. 11) Mrs S Parsons (no. 14)	Replacement Windows at 11 & 14 Cleeves Court, Cleeves Way Rustington, BN16 3TS	Existing & Proposed Windows Windows 1. & 2.	Aug 20	pd	0314 / 103	-
No dimensions to be scaled from drawing except for planning purposes. The contractor should check all dimensions on site.			scale 1:20, 1:5 @ A3	CAD file name:		

Peter Davey Ltd
construction consultants

49 Park Drive
Rustington
West Sussex BN16 3DY
Tel: 01903 773105
Mob: 07941 402217
Email: peterdavey67@btinternet.com