



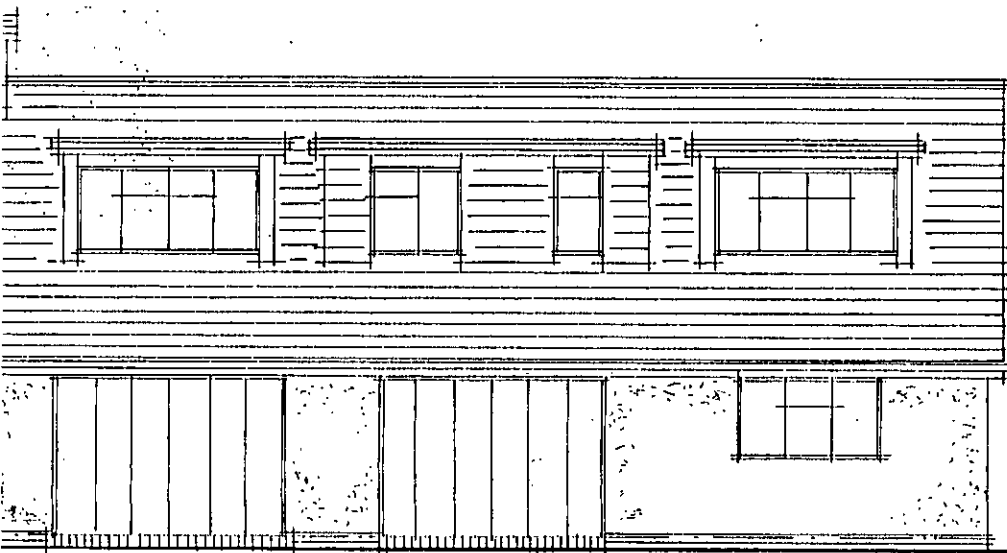

TH 1/100

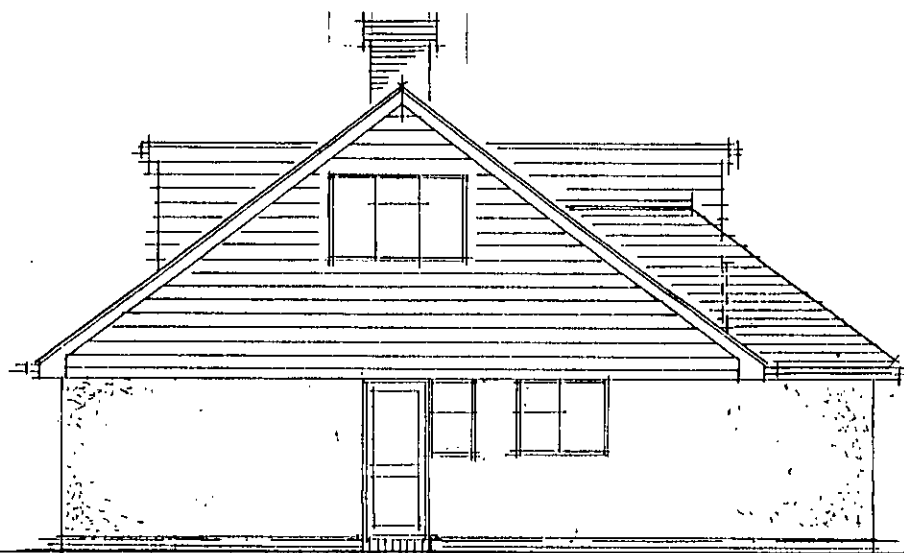

WEST 1/100


R/175112

ark
s -
Old
B.

black


3N°1

ing


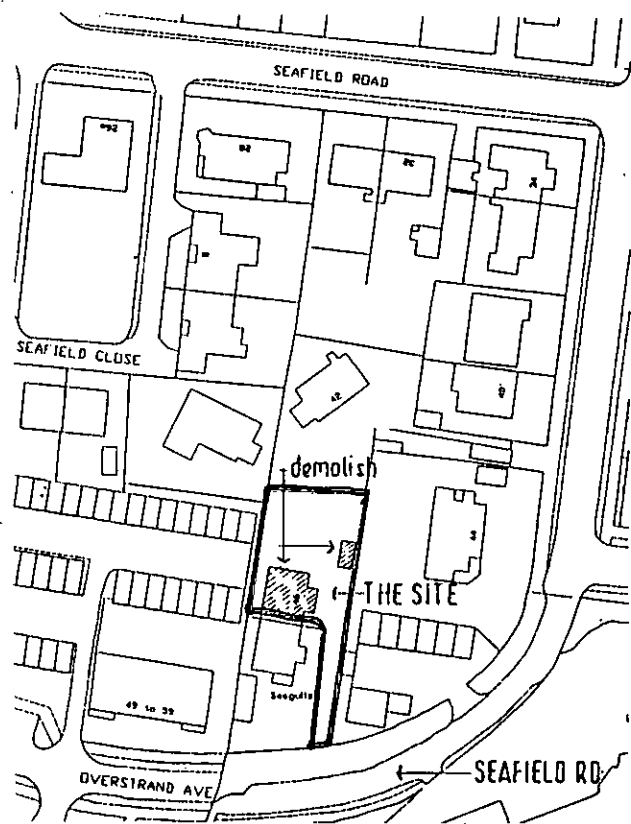


LOCATION 1/1250

NOTE ALL BOUNDARY FENCES EXISTING & NEW TO BE 2M HIGH FEATHEREDGE CLOSE BOARDED (vertical) TREATED SOFTWOOD WITH CLEAR FINISH.

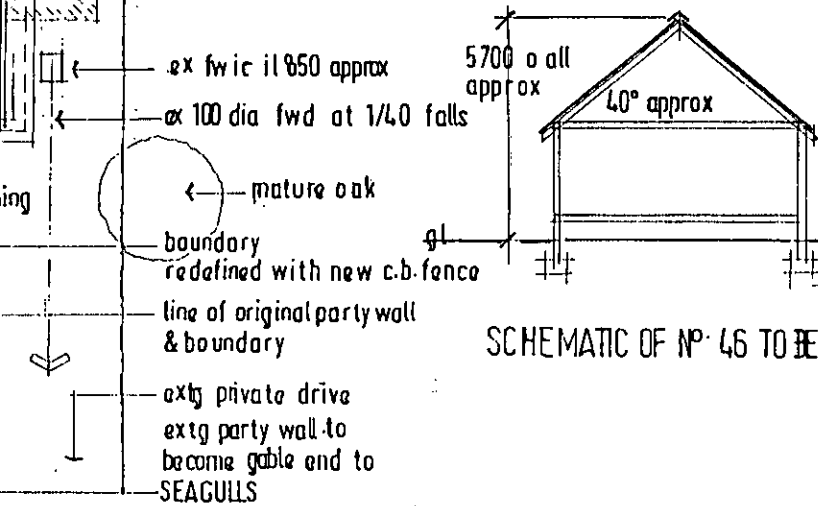

SCHEMATIC OF N° 46 TO BE DEMOLISHED 1/200

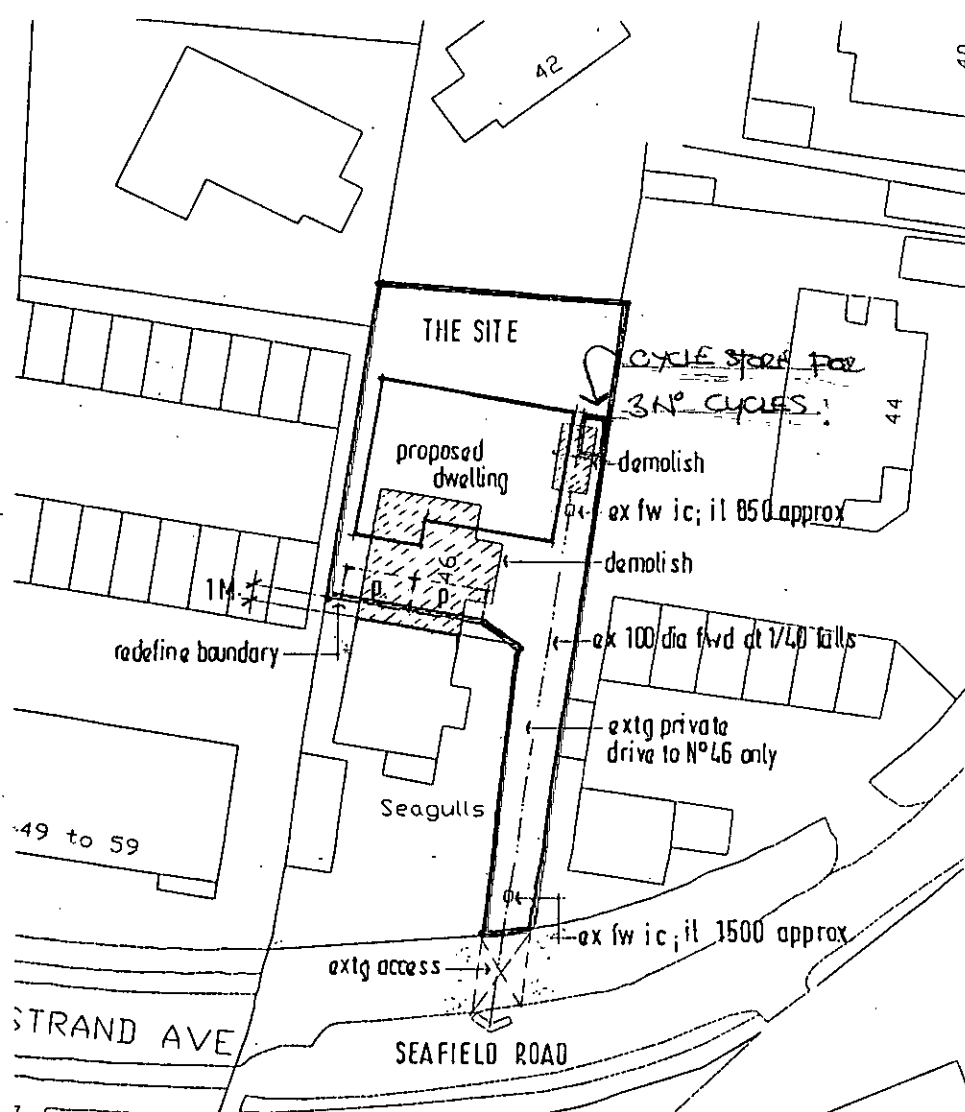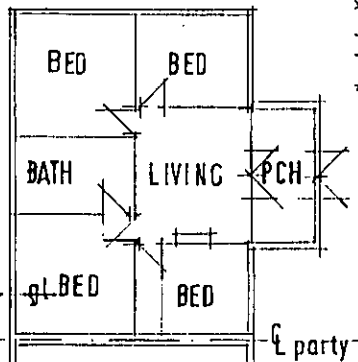

BLOCK PLAN 1/500

TREVOR E. UNSTED LTD

R.B.S. HOUSE • 59-61 SEA LANE • RUSTINGTON • WEST SUSSEX • BN16 2RQ Tel: 01903 859090

Client: MR & MRS: M. KENNEDY.

Project: REDEVELOPMENT OF 46, SEAFIELD ROAD;
RUSTINGTON;
W/SUSSEX: BN 16; 2JQ.

Drawing:

Scale: AS SHOWN

Date: MARCH 2012

Drawn: 1U

Copyright:

Drawing No.:

12/3907/1

Revisions:

The contractor must check all dimensions and levels on site and no dimensions are to be scaled from drawings.

It is the contractor's responsibility to ensure compliance with all statutory authority requirements, carry out works with total regard to existing and retained structure. Works and materials to latest CP/BS.

Drawing to be read in strict accordance with engineer's information where applicable.

All structural timber C16 unless otherwise noted. All structural and external timber pressure impregnated with preservative, cut ends site swabbed with Cuprinol or similar treatment.

Local authority to witness satisfactory test on all new and affected foul/storm drainage.