


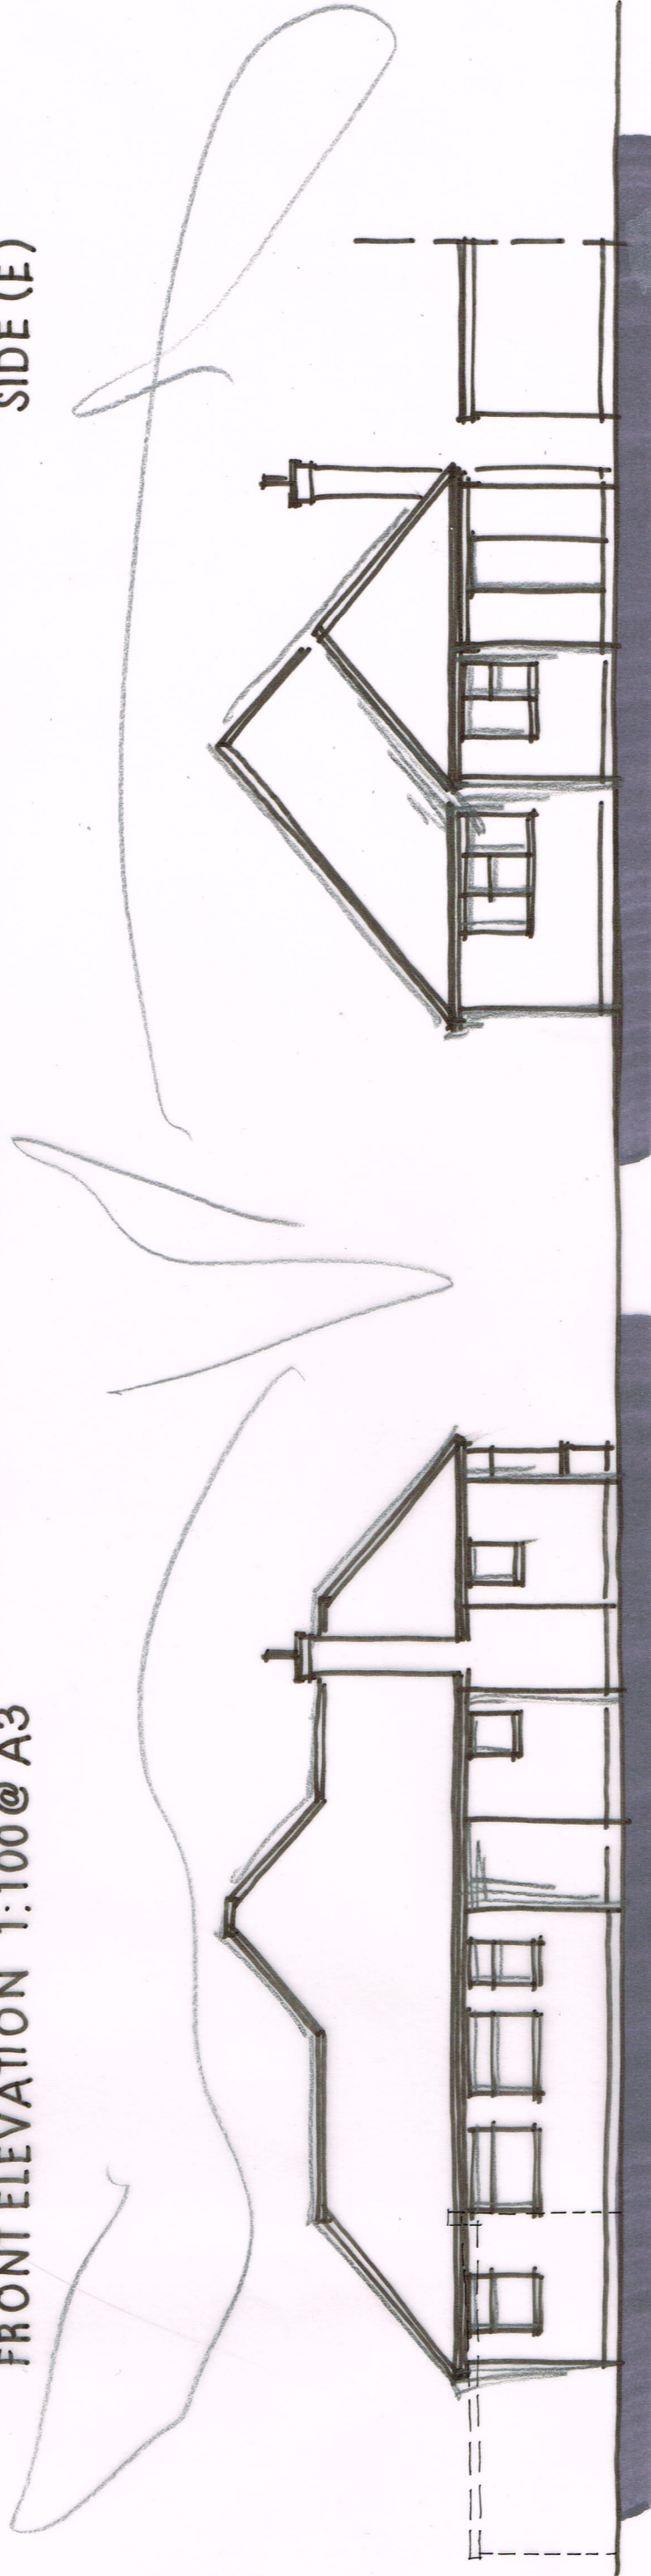

FRONT ELEVATION 1:100 @ A3

SIDE (E)



SIDE (W)

REAR

