

13 SUTTON AVENUE, RUSTINGTON



Proposals 03 B

June 2015


Revisions A - layout updates 10/7/15

B - roof lines for kitchen extension amended 9/9/15

ex. boundary

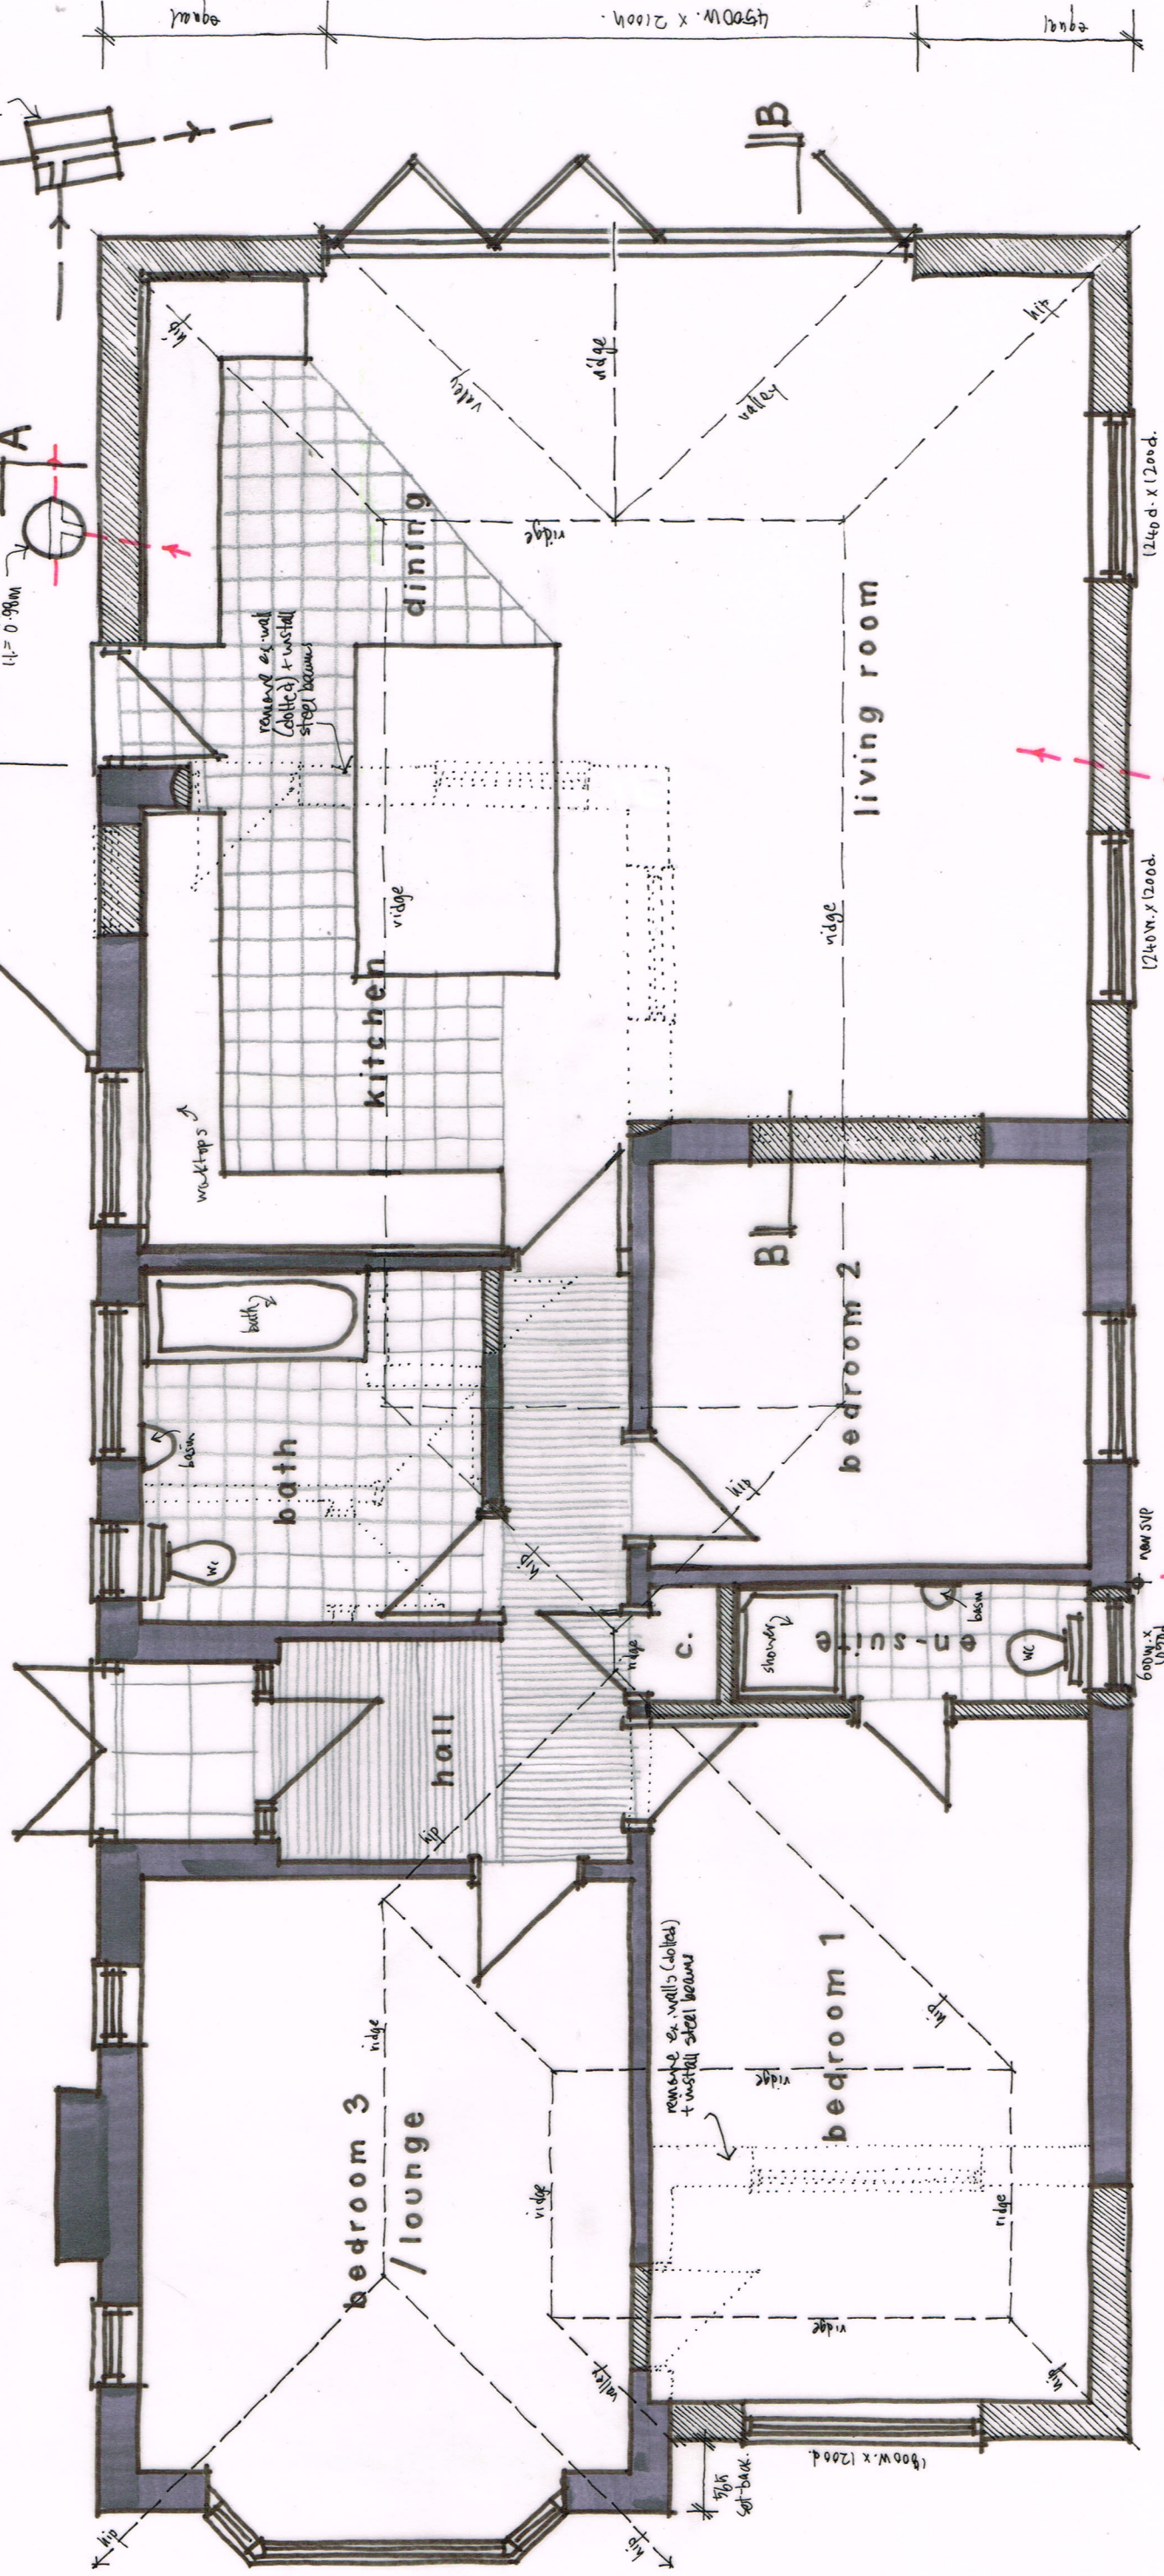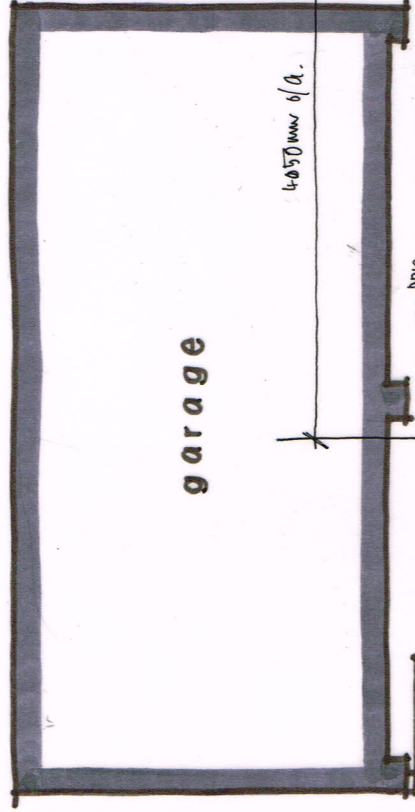

GROUND FLOOR PLAN 1:50 @ A3

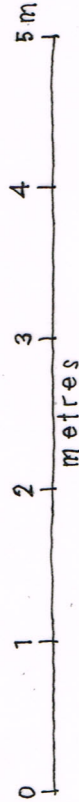

Wayne Gander MCIAT
Architectural Technologist
98 Durrington Lane
Worthing
West Sussex BN13 2RQ
Tel. 01903 694817