




PROPOSED ELEVATIONS 1:100@ A3

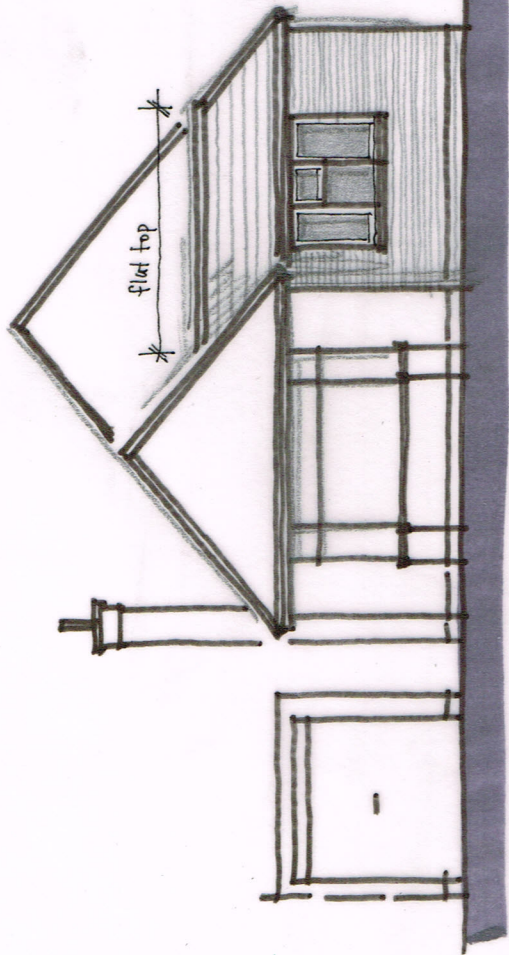


FRONT

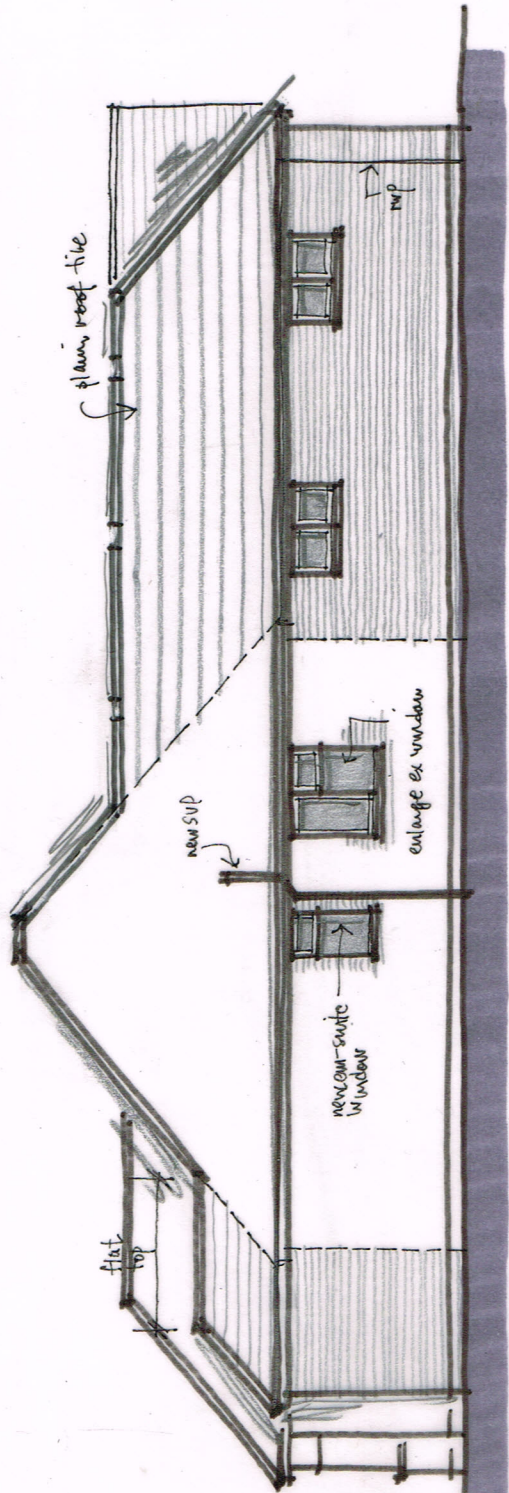


SIDE (E)

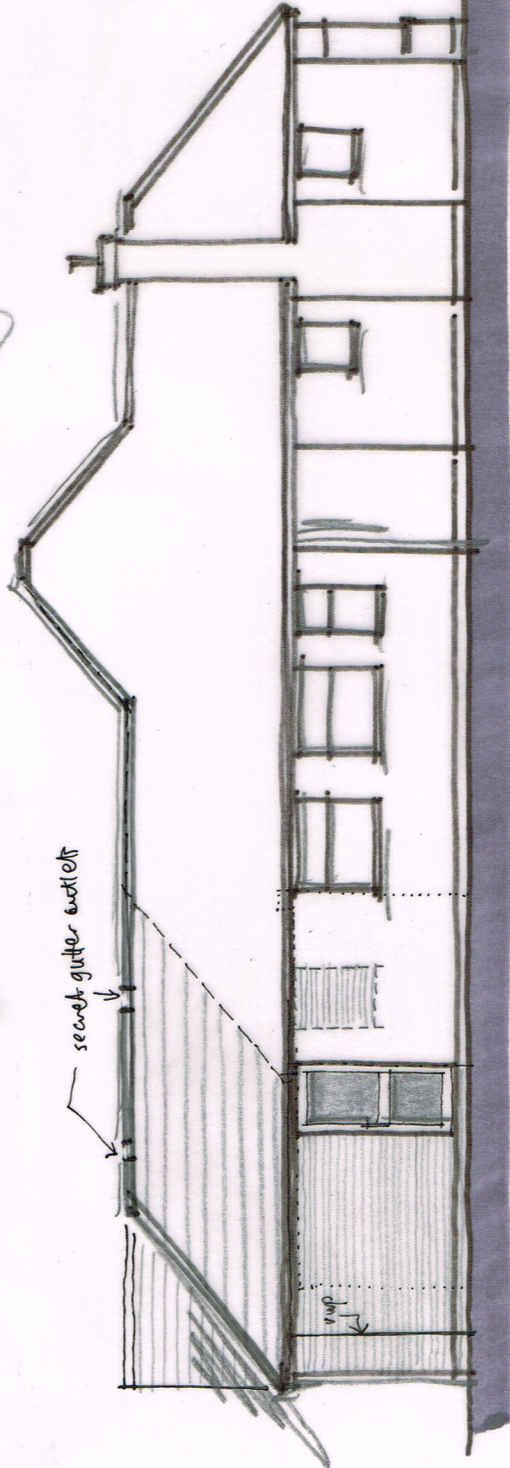

SIDE (W)

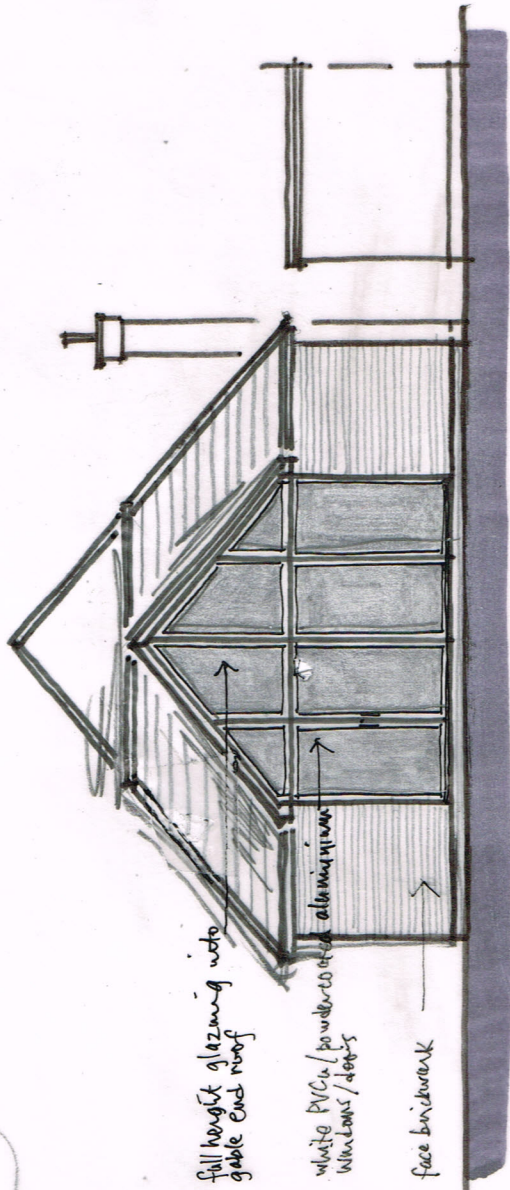

REAR

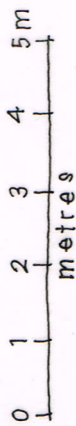

B - new pitched roof amended 9/9/15
Revisions A - roof design amended 10/7/15

13 SUTTON AVENUE, RUSTINGTON

Proposals 04 B

June 2015

Wayne Gander MCIAT
Architectural Technologist
98 Durrington Lane
Worthing
West Sussex BN13 2RQ
Tel. 01903 694817