


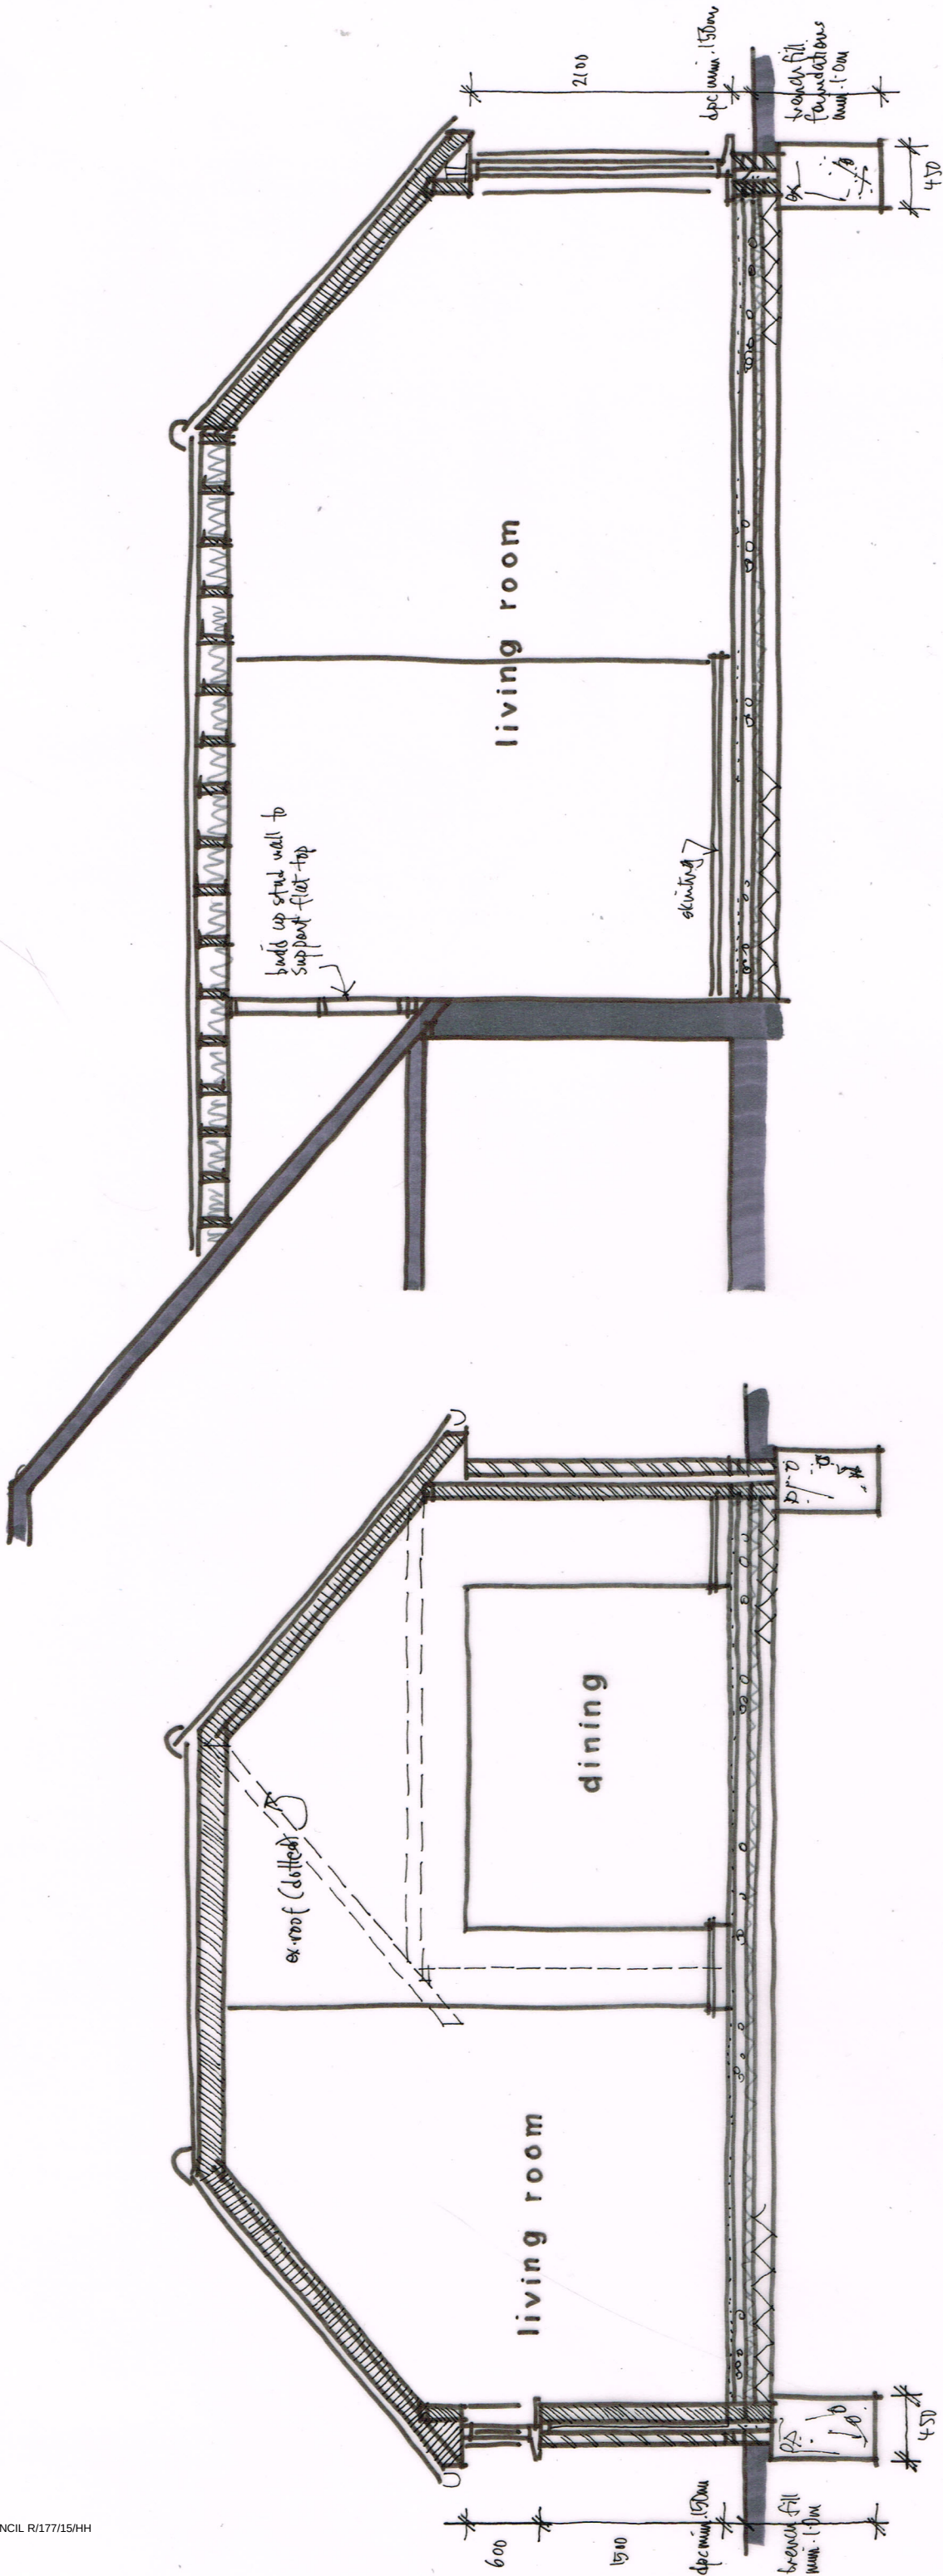

SECTION A-A 1:50 @ A3

SECTION B-B