


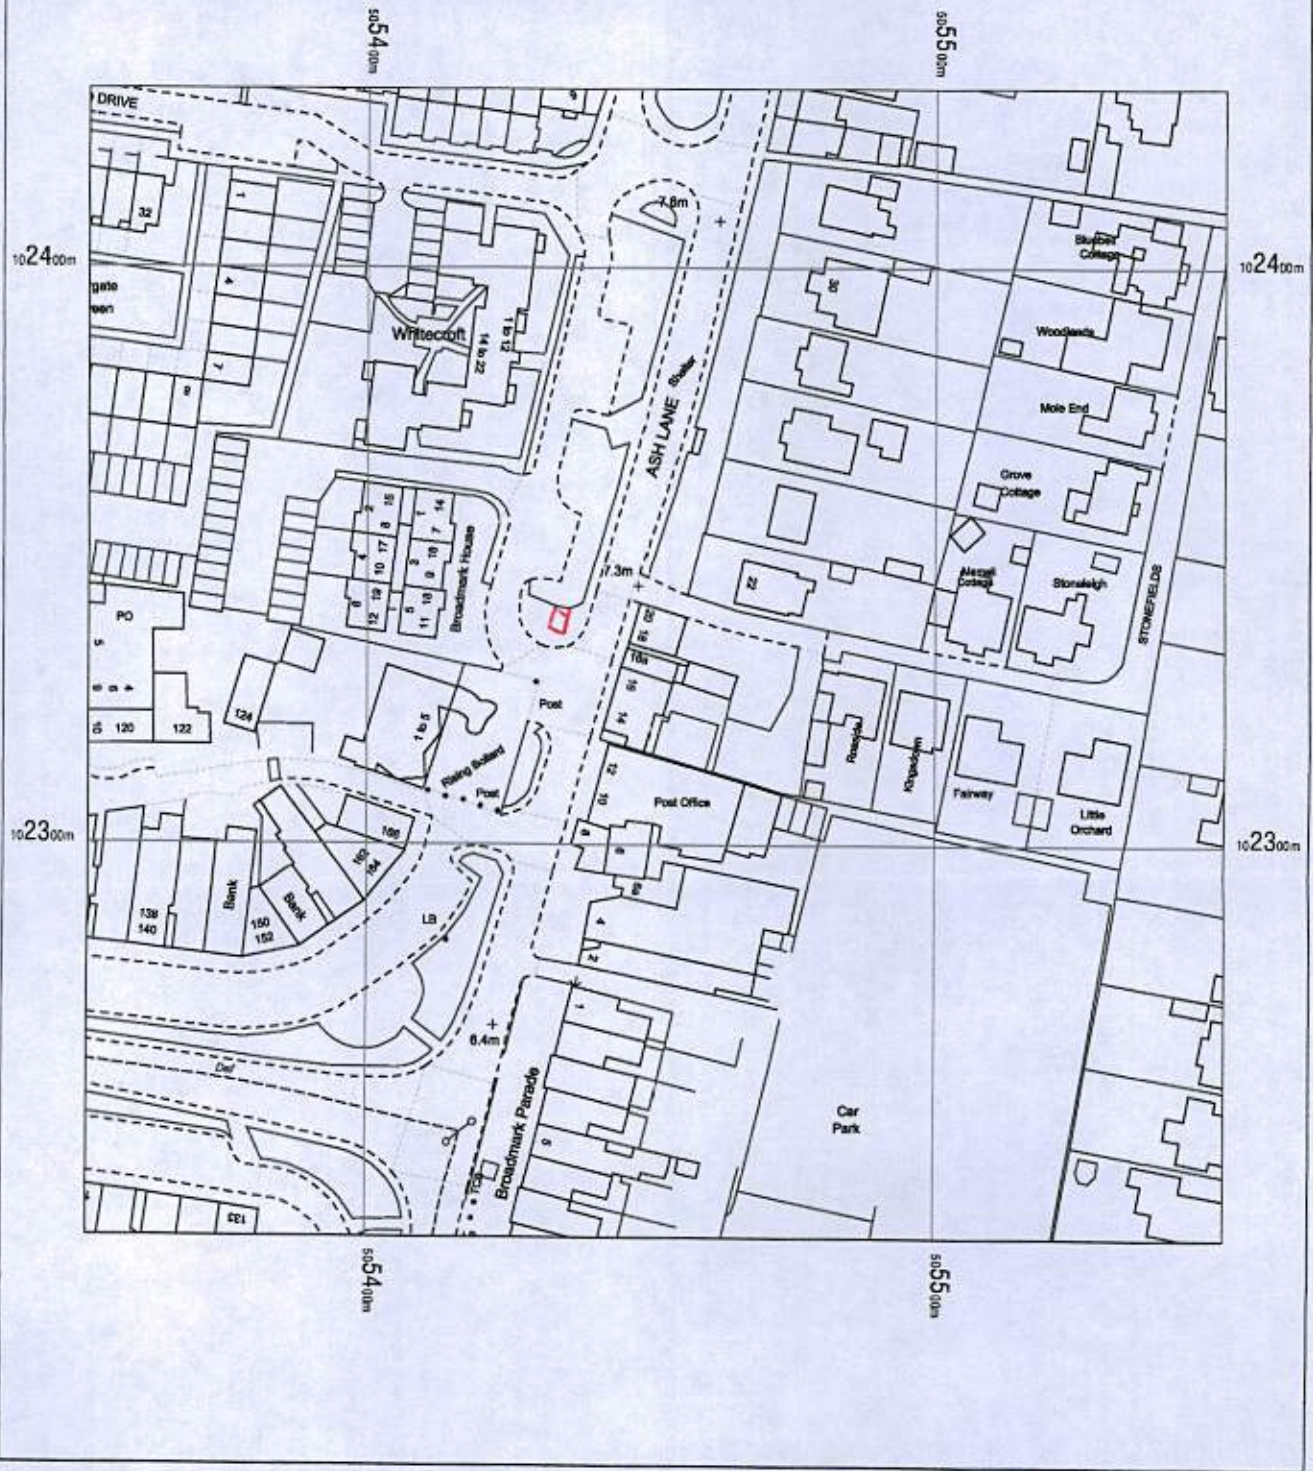

OS MasterMap 1250/2500/10000 scale
Thursday, August 24, 2017, ID: BLJT-00649915
www.planningapplicationmaps.co.uk

1:1250 scale print at A4, Centre: 505451 E, 102331 N

©Crown Copyright Ordnance Survey. Licence no. 100051661

