


85 The Street

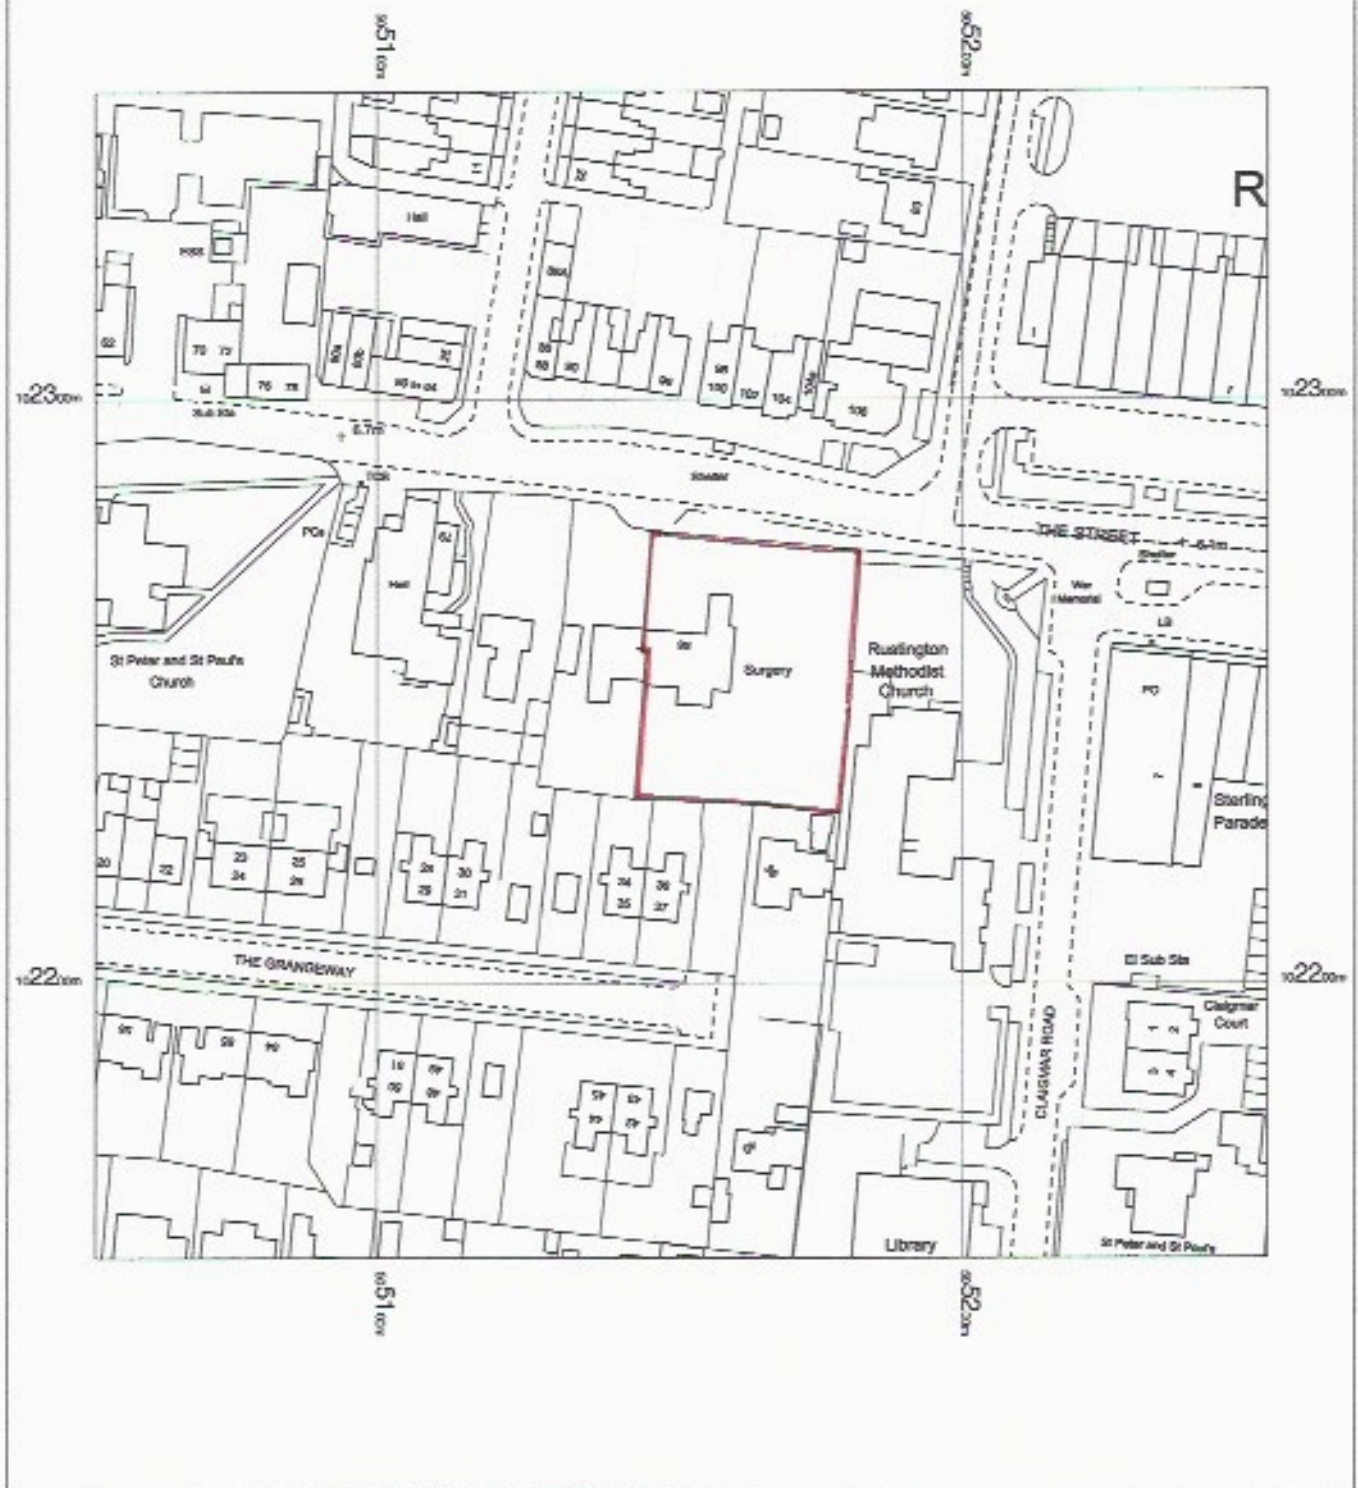

OS MasterMap 1250/2500/10000 scale
 Wednesday, June 26, 2019, ID: BLJT-00809928
www.planningapplicationsmaps.co.uk
 1:1250 scale print at A4, Centre: 505152 E 102253 N
 © Crown Copyright Ordnance Survey. Licence no. 100051661

