
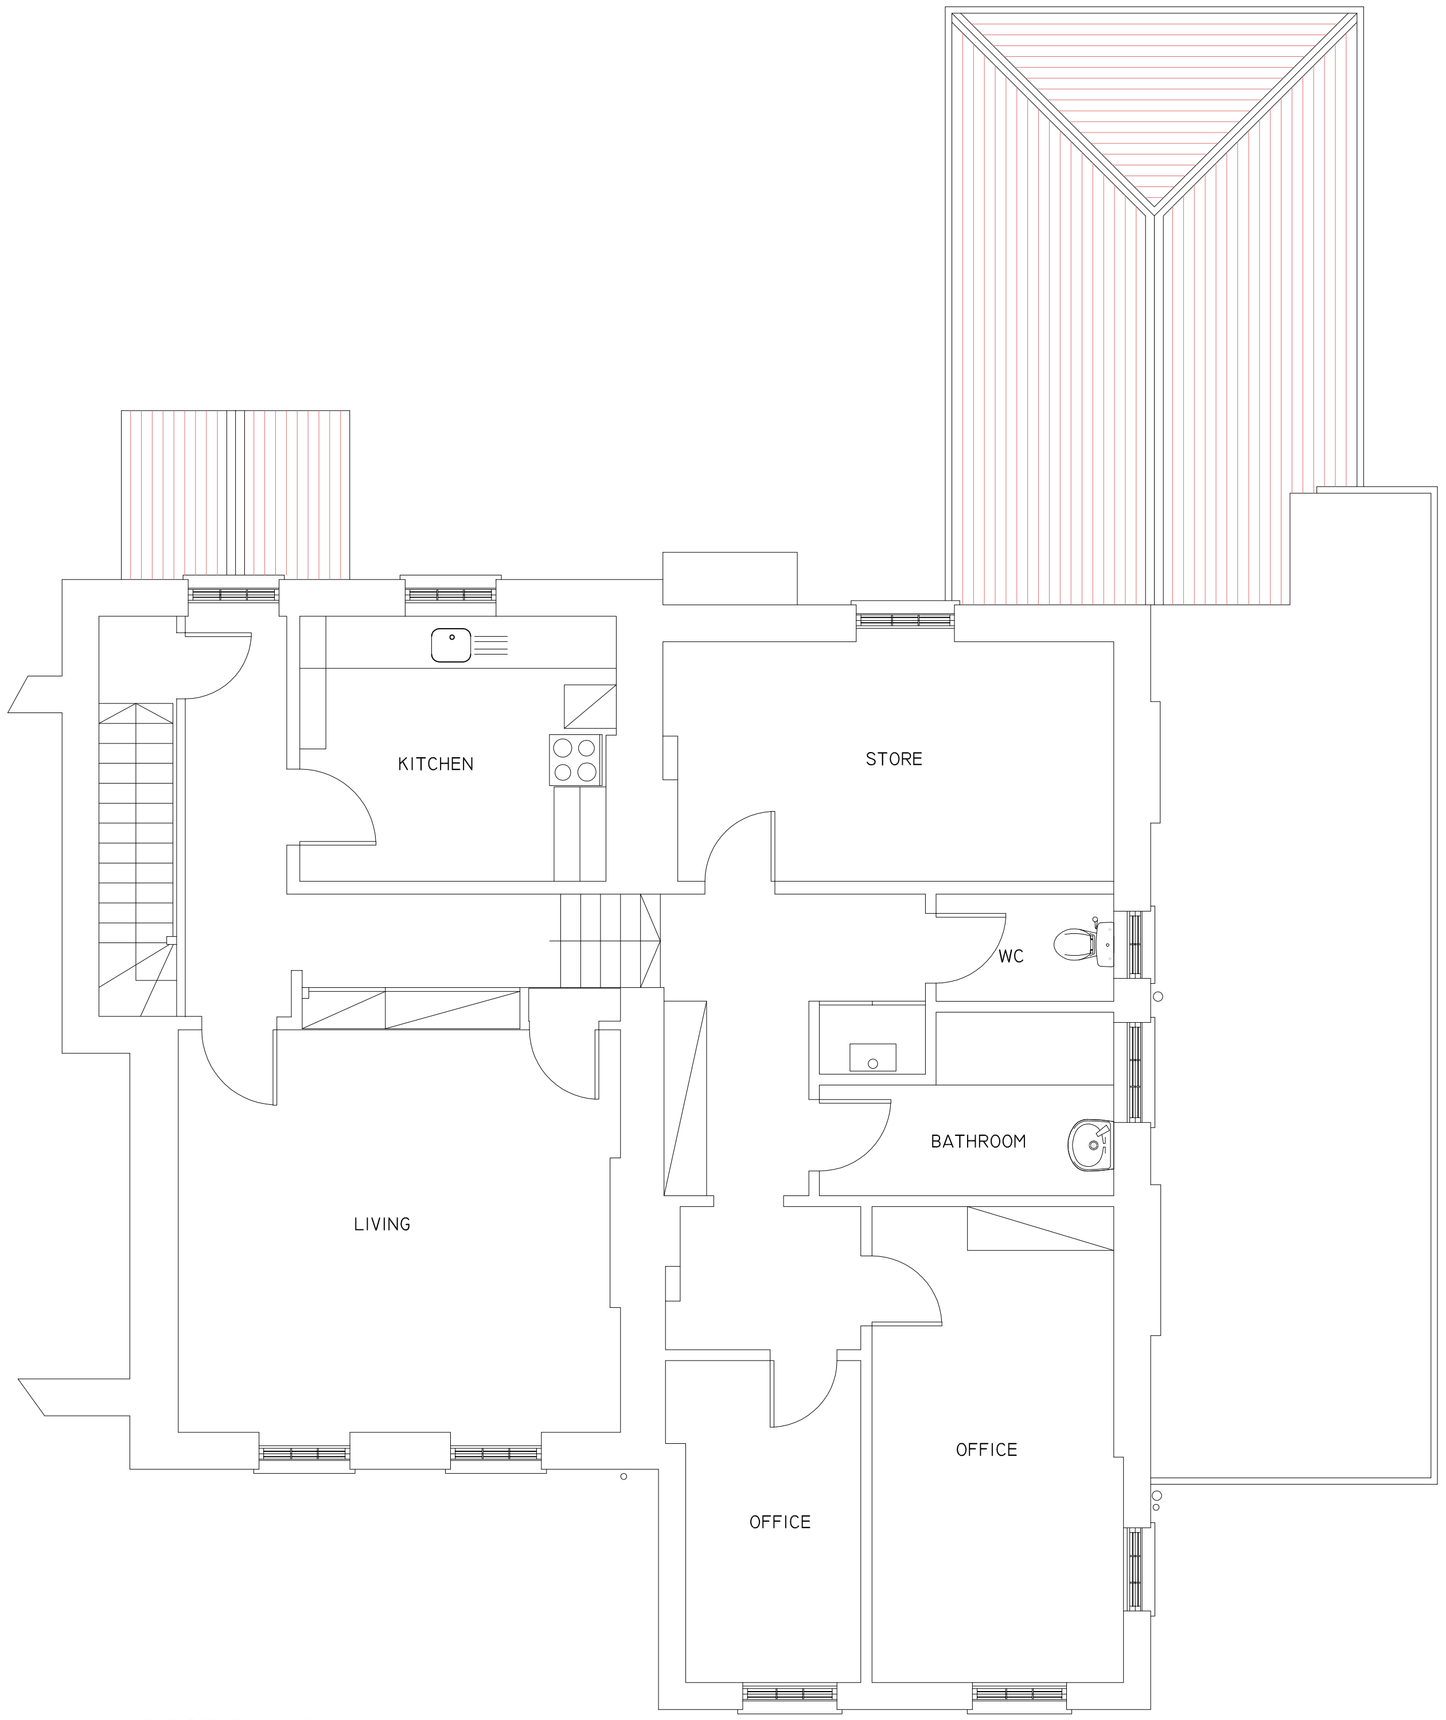


FIRST FLOOR

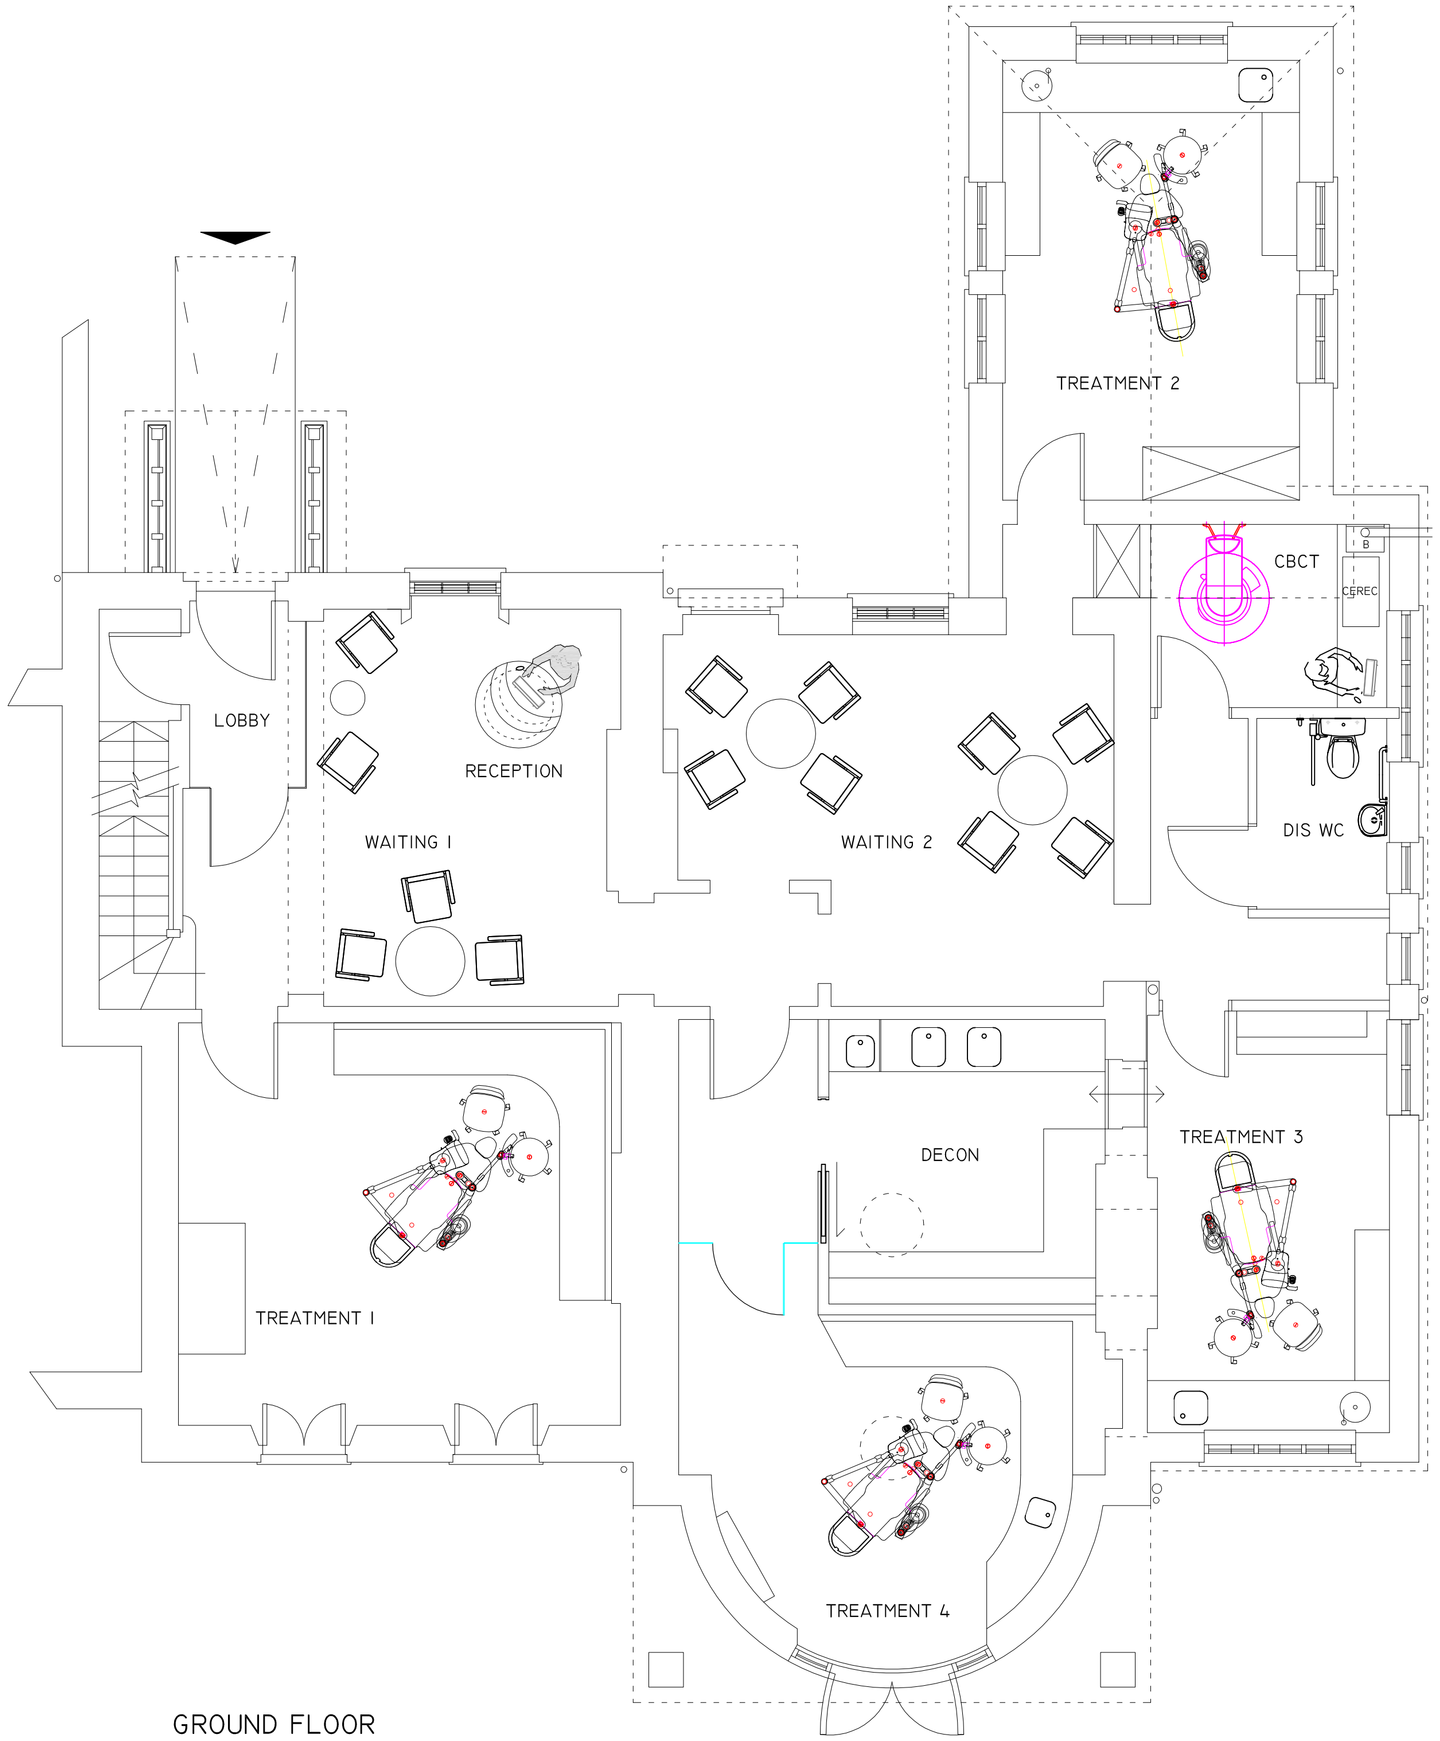

GROUND FLOOR

PRINT @ A3 FOR 1:100 & A1 FOR 1:50 SCALE

GREY ASSOCIATES
67 RODNEY ROAD WALTON ON THAMES KT12 3LG
T: 07957 810940 E: INFO@GREYASSOCIATES.CO.UK

CLIENT Abbots Lodge Dental Practice

TITLE 85 The Street, Rustington, BN16 3NL

DRAWING Existing Layout

DATE 15.07.19 SCALE 1:50

DRAWING No. ALDP_PS_034_19

REVISION

ARUN DISTRICT COUNCIL R/0913/FPL