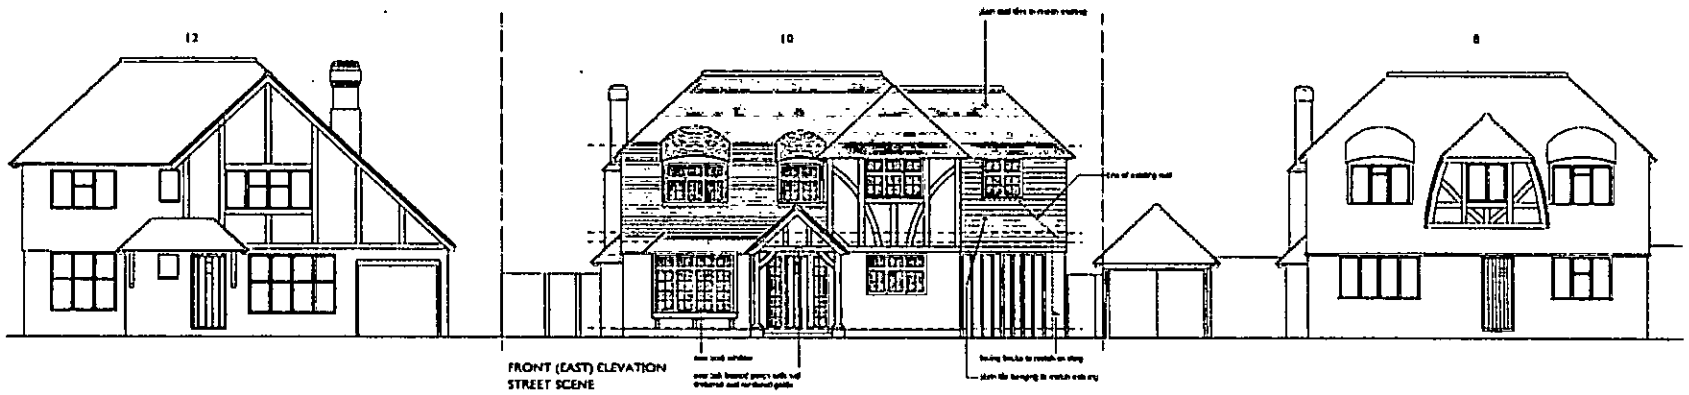

FRONT (EAST) ELEVATION
STREET SCENE

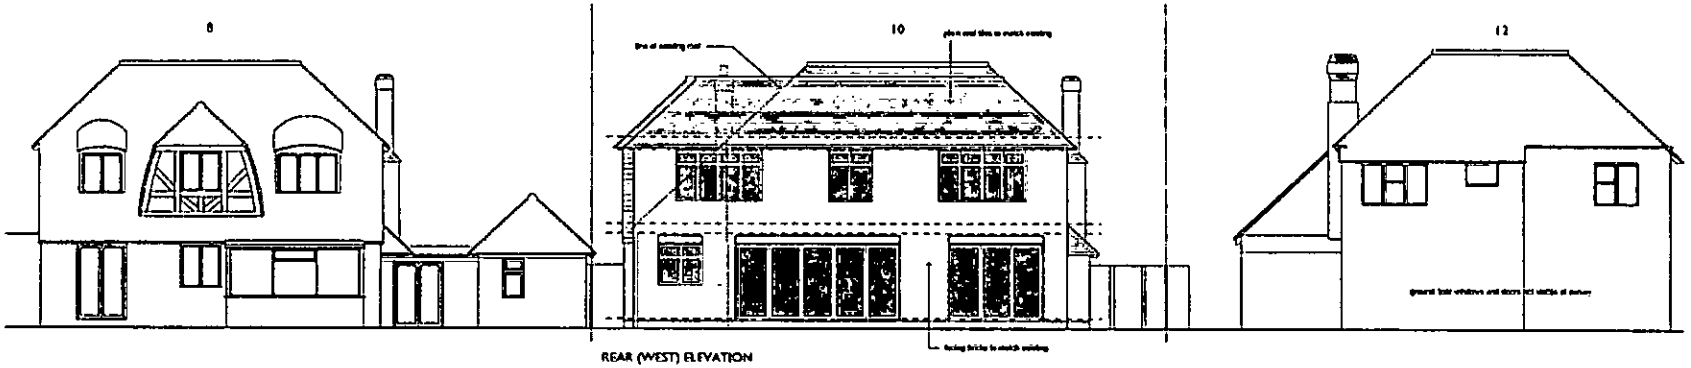

REAR (WEST) ELEVATION

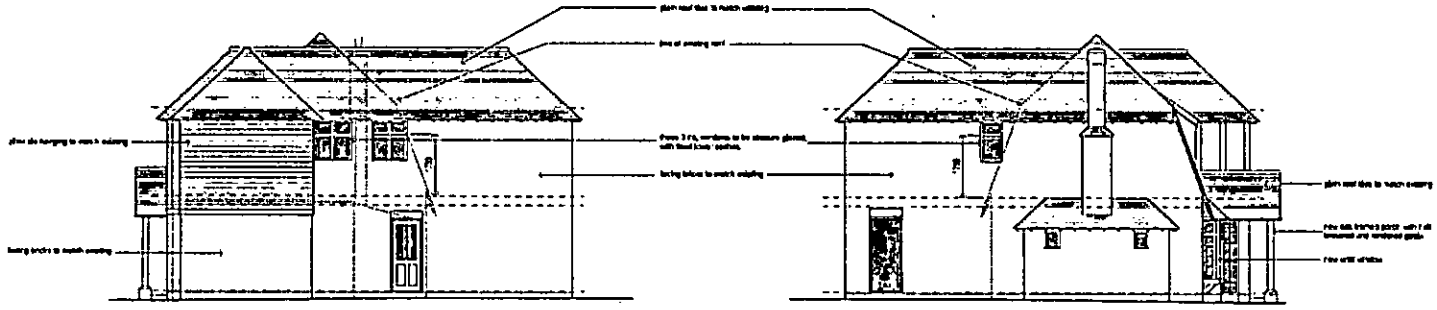

SIDE (NORTH) ELEVATION

SIDE (SOUTH) ELEVATION

0 5 10
METRES

Revisions

PROJECT

Proposed Extension
to
10 Sea Avenue
Rustington

DRAWING

Elevations - as Proposed

SCALE 1:100@A2 DATE Apr 2013 DRG No 1304/C03

Glenn Curran MCIAT
ARCHITECTURAL DESIGN + TECHNOLOGY
THE STUDIO 19 UPPER WEST DRIVE
FERRING WEST SUSSEX BN12 5RG
T 01903 248787 E gc@gcarch.plus.com

© Copyright

ARUN DISTRICT COUNCIL R/181/13/NMA