
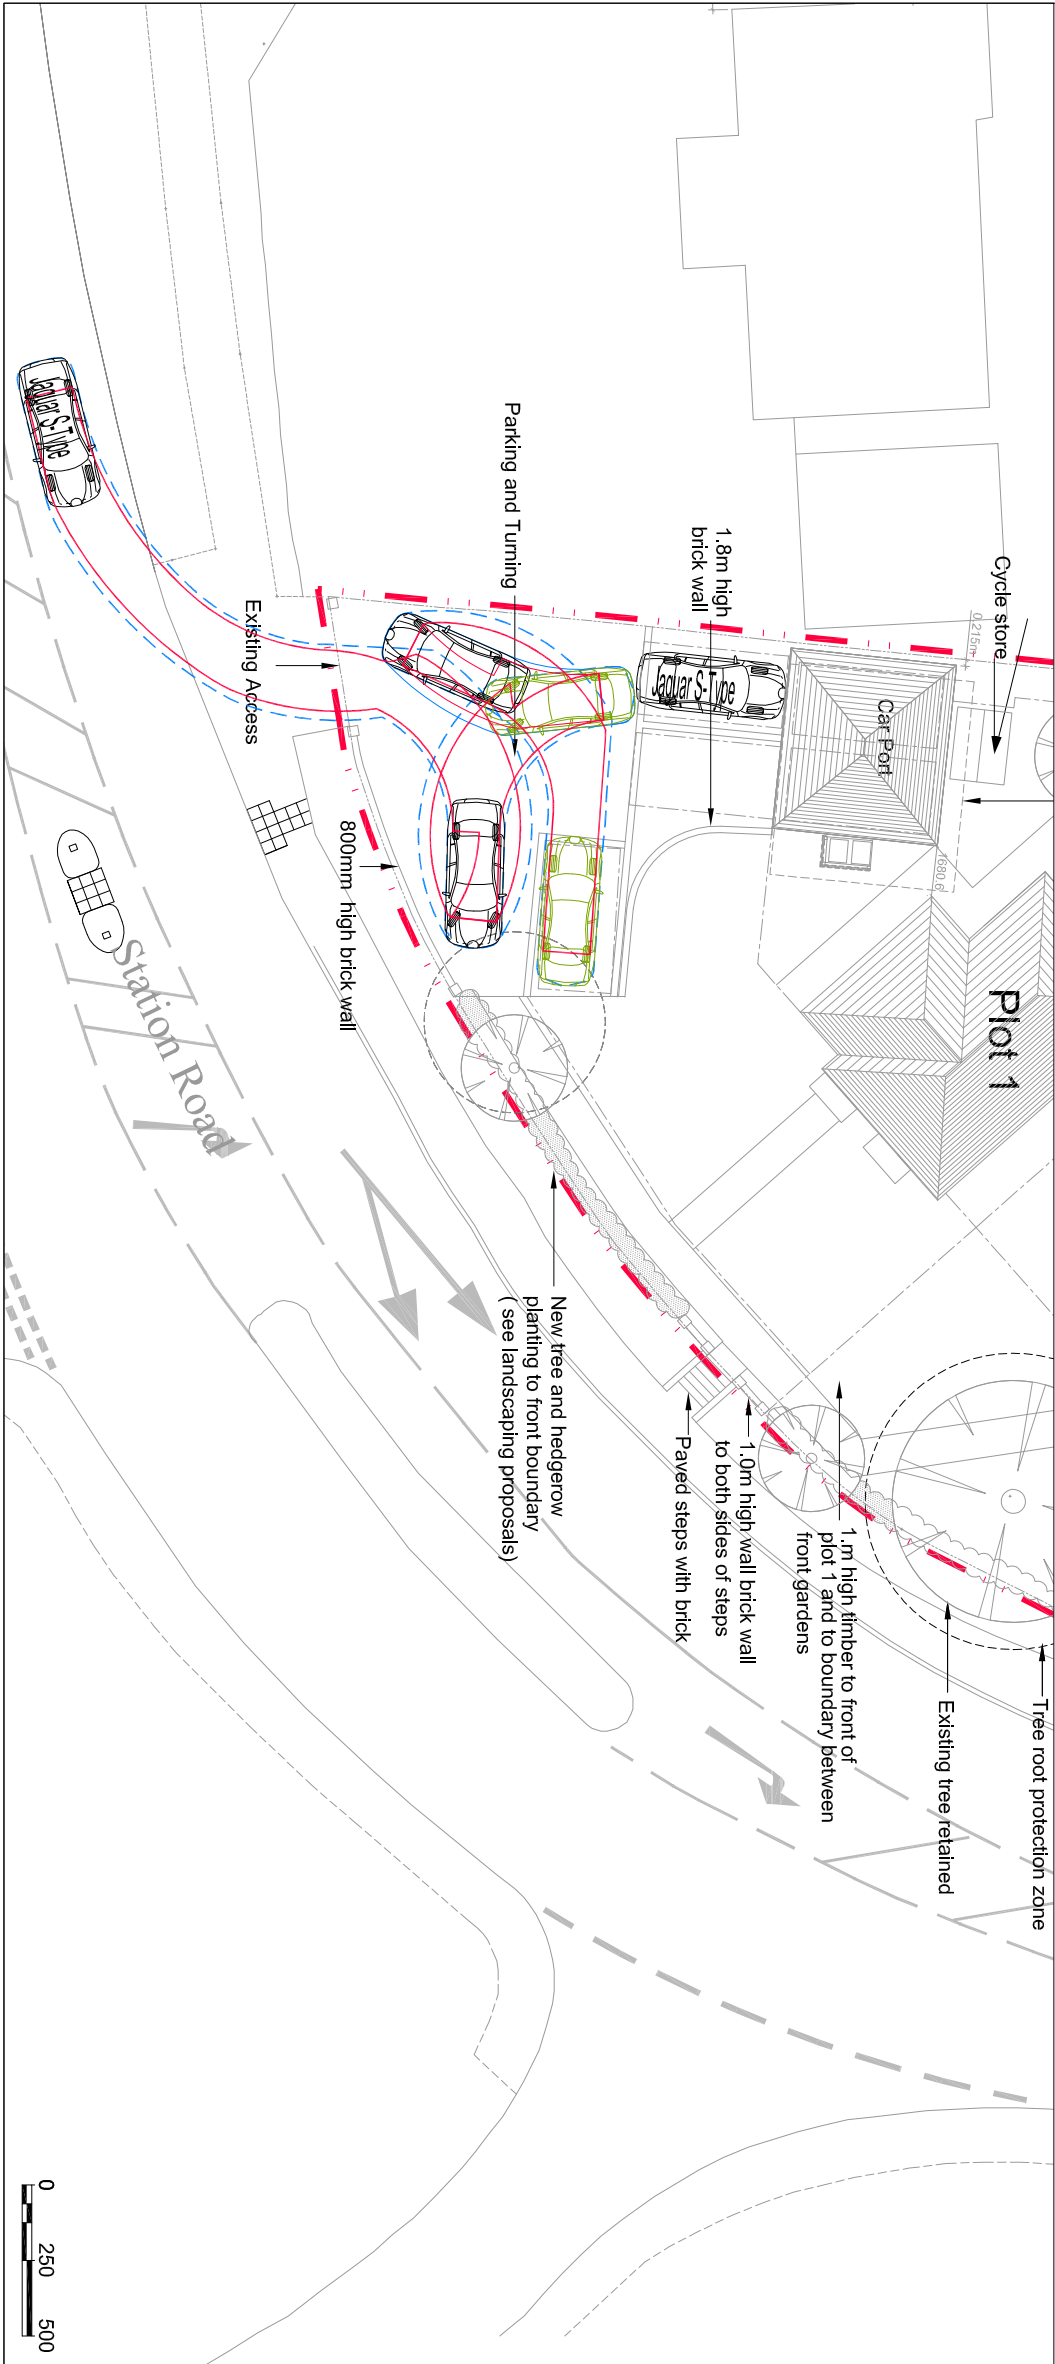
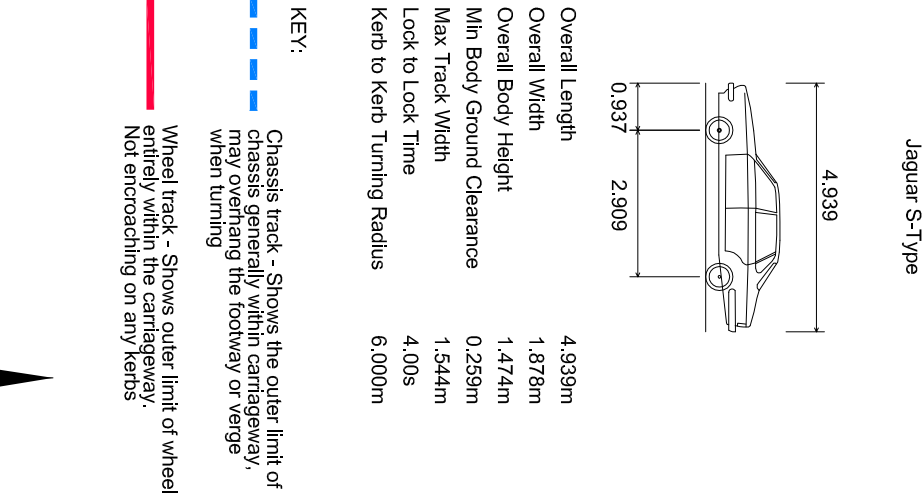


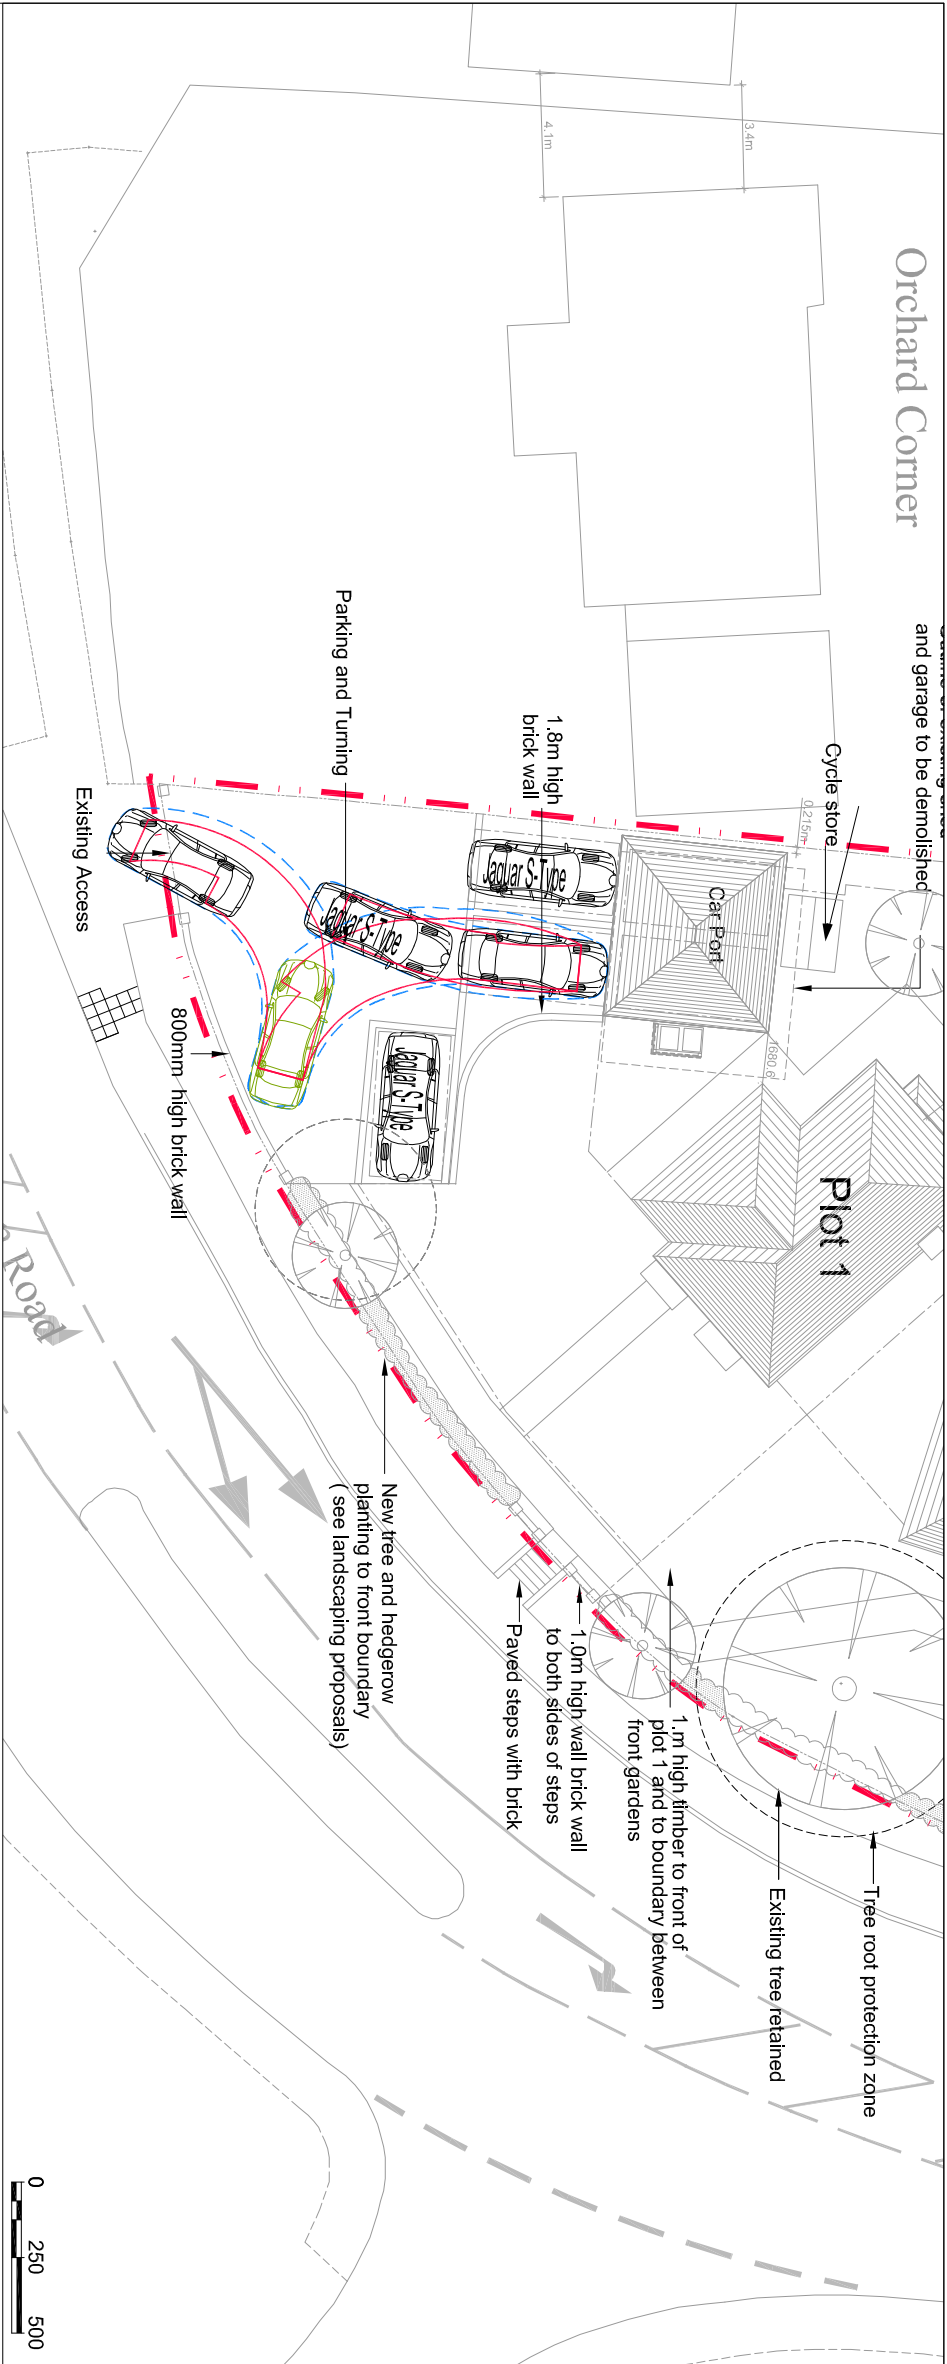

11 Tungsten Building
George Street
Fishergate
Sussex
BN41 1RA
Tel: 01273 424424
Fax: 01273 424425
email: design@civil.co.uk

the civil engineering practice

CLIENT	Globe Estates (Southern) Ltd
PROJECT	Land of The South of The Tiled Barn Station Road, Rustington
TITLE	Proposed Site Layout Parking Spaces Tracking
DESIGN	T Zajac
ENGINEER	G Waller
SCALE	1:250 @ A3
PROJECT NO.	22451
DWG NO.	110
REV	B

Issue Status

PRELIMINARY

B | 15.06.15 | TZ | New Site Layout Updated
A | 13.02.15 | TZ | Refuge Island updated

Scale 1:250

0 2.5m 5.0m 7.5m 10m