



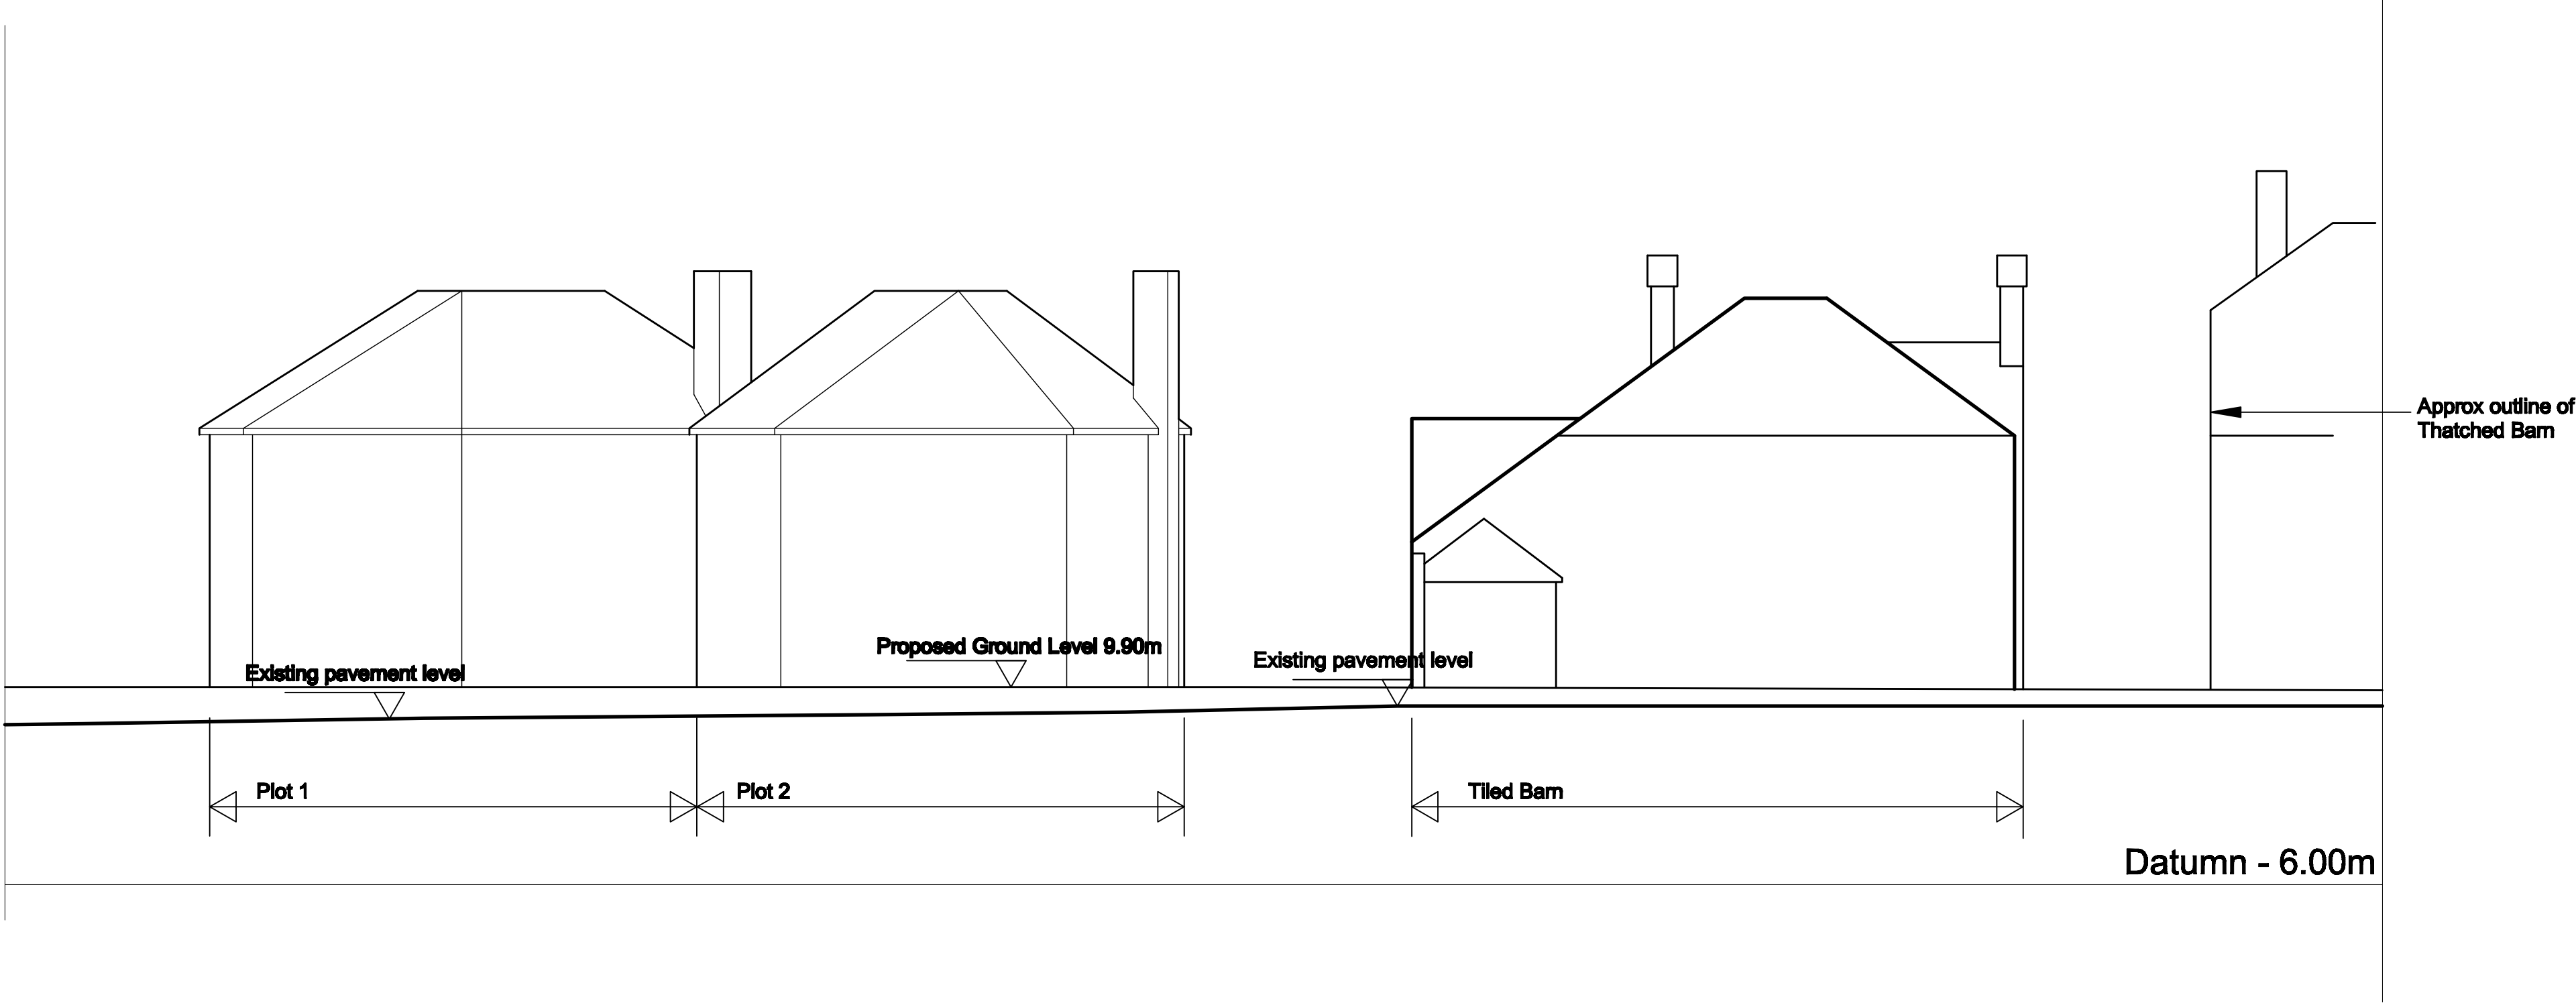

Street Elevation - From Station Road

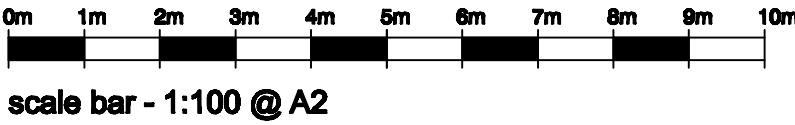

Garry Mount MCIAT
Chartered Architectural Technologist

**4A Elm Grove South
Barnham
West Sussex
PO22 0EL**

Tel: 01243 850614
email : garrymount@gmail.com

REVISION		
PROJECT		
Proposed development on site adjacent to Tiled Barn, Station Road, East Preston		
SUBJECT		
Street Elevation		
SCALE	DATE	DRAWING No
1:100 @ A2	Sept 2014	
DRAWN	CHECKED	2014 / 32 / 13