






01 EXISTING Site Location Plan
1:1250

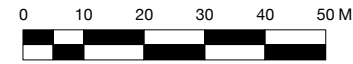

02 EXISTING Block Plan
1:500

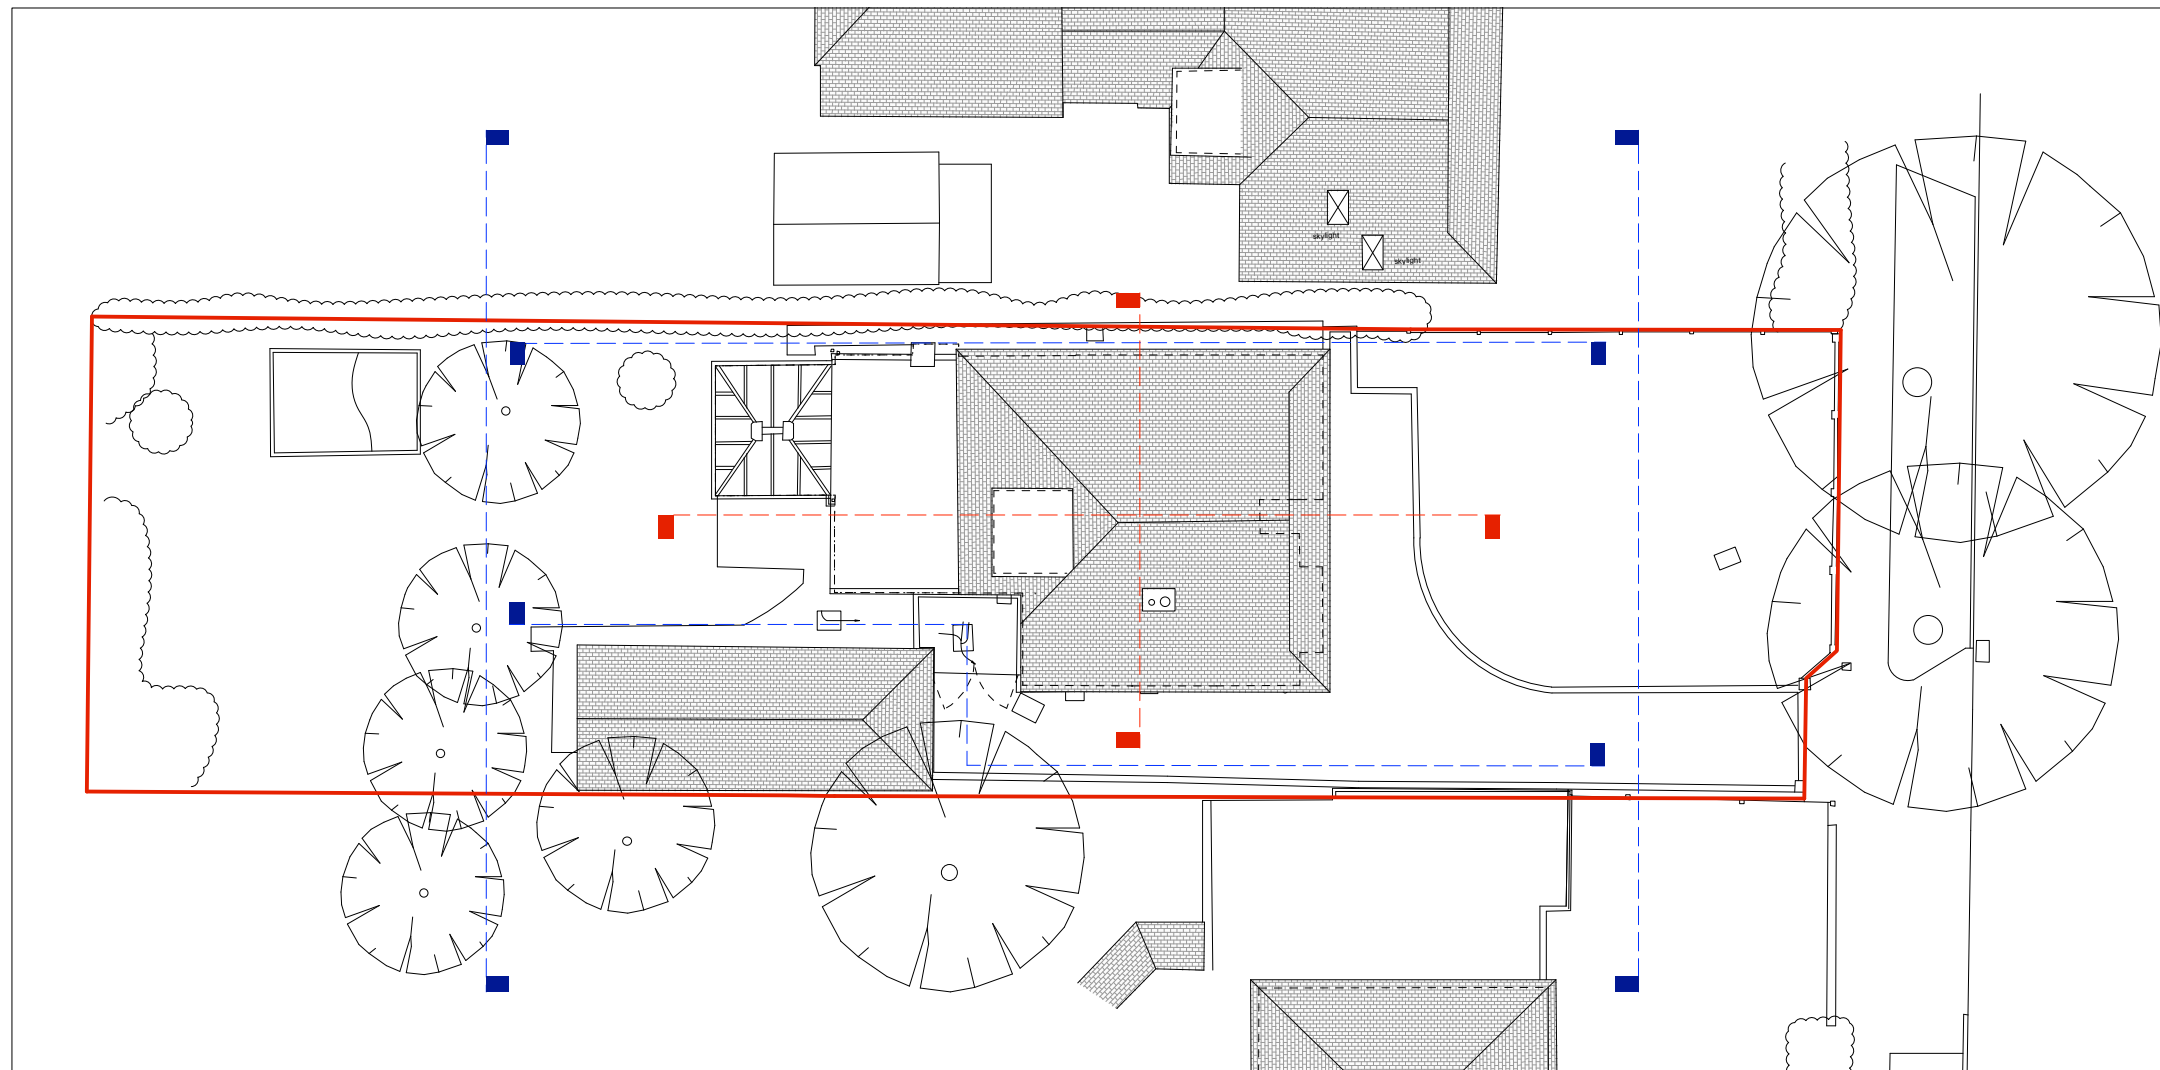

03 EXISTING Site Landscape Plan
1:200

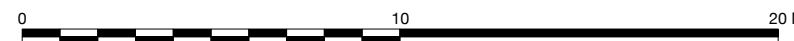

This drawing and design is copyright of Alter & company Ltd and cannot be used or reproduced without written consent. Do not scale, use figured dimensions only. The contractor is to site measure and check dimensions prior to commencement of the works, ordering or fabrication. Use the drawing only for use specified.

Structural information is for illustrative purposes please refer to structural engineer drawings for comprehensive structural strategy.

A	15.07.2021	Dimensions added	LM
Rev	Date	Reason	Person
ALTER & COMPANY			
Address: Studio 1c, 11 Jew Street, Brighton, BN1 1UT			
Email: info@alterandcompany.com			
Website: www.alterandcompany.com			
Project: 12 Old Manor Road, Rustington, West Sussex, BN16 3QU			
Client: James & Rachel Warren			
Drawing title: EXISTING Site Location, Block & Landscape Plans			
Scale: 1:1250/500/200 @ A3		Date: June 2021	
Project number: AC046		Revision: A	
Status: PLANNING		Drawing number: PL01	