
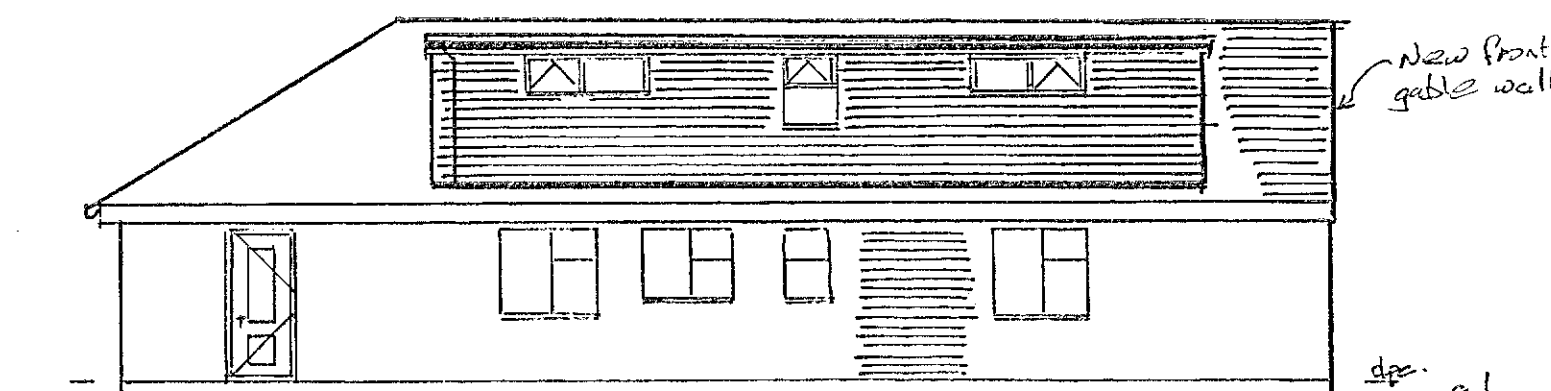
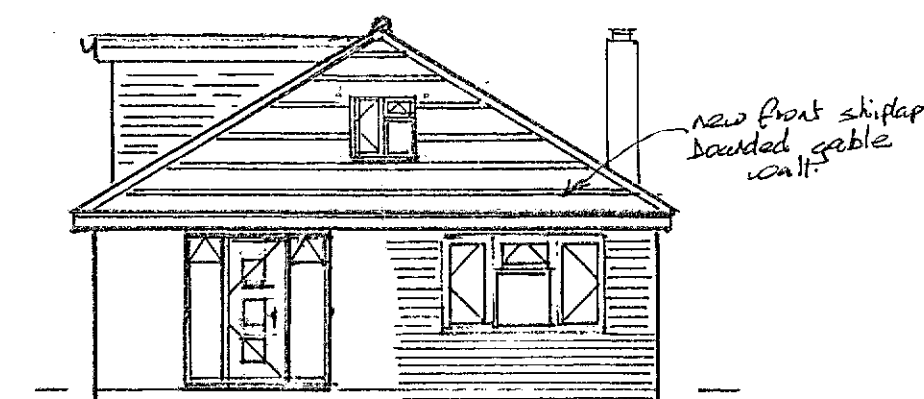
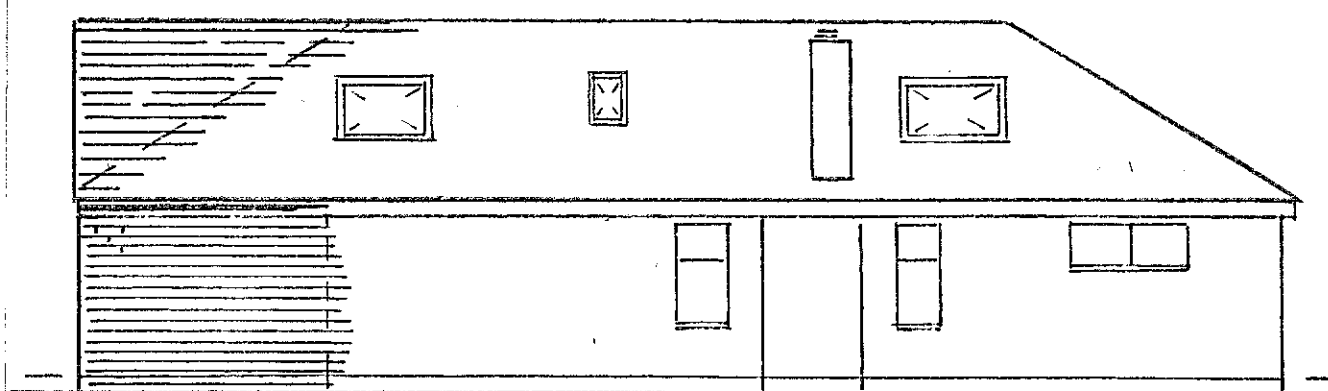


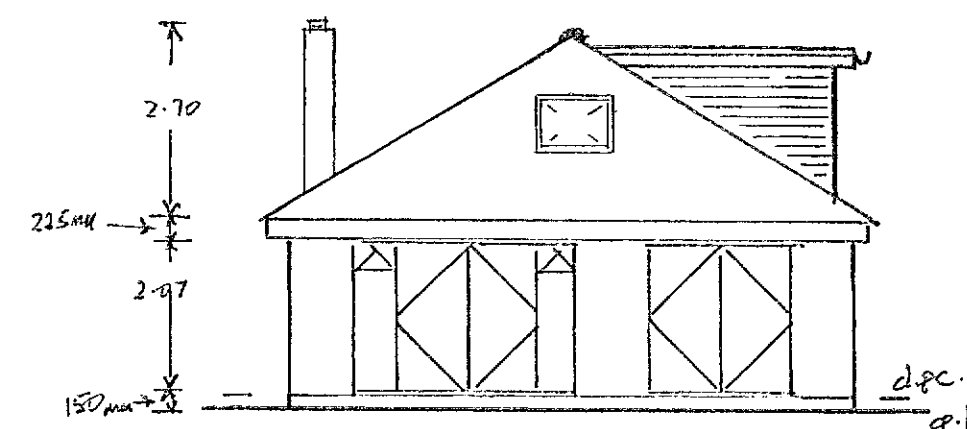

Proposed ground floor
front extension and side
first floor east dormer
roof extension and front
gable extension to provide
extra bedrooms & bathroom
for Mr & Mrs J. Edwards
at No 8 Acton Close
Rustington BN16 3PG.

Drawn by:- Phil. Gray.
tel. No. 07375838285.

Drawing No JE./801.
Date:- July 2018.

Scales.
plans & section 1:50.
elevations 1:100
block plan 1:500
location plan 1:1250

Notes.
Brickwork to front ground floor
extension to match existing.

Windows white uPVC double glazed
to match existing.
Gutters, fascias & soffits
white uPVC.

Roof tiles & pitch over front
extension to match existing roof.
Dormer walls to be tile
hung with plain tiling.

New front gable wall to
be skipper uPVC white
boarding.

All new Velux windows to be
fitted to manufacturers
specification.

3 layer felted flat roof
over new dormer extension.


ALL CONSTRUCTION WORKS TO
BE COMPLETED TO LOCAL BUILDING
CONTROL APPROVALS.

ALL MEASUREMENTS TO BE
CHECKED ON SITE.

Amendments.



rear garden.

rear garden.

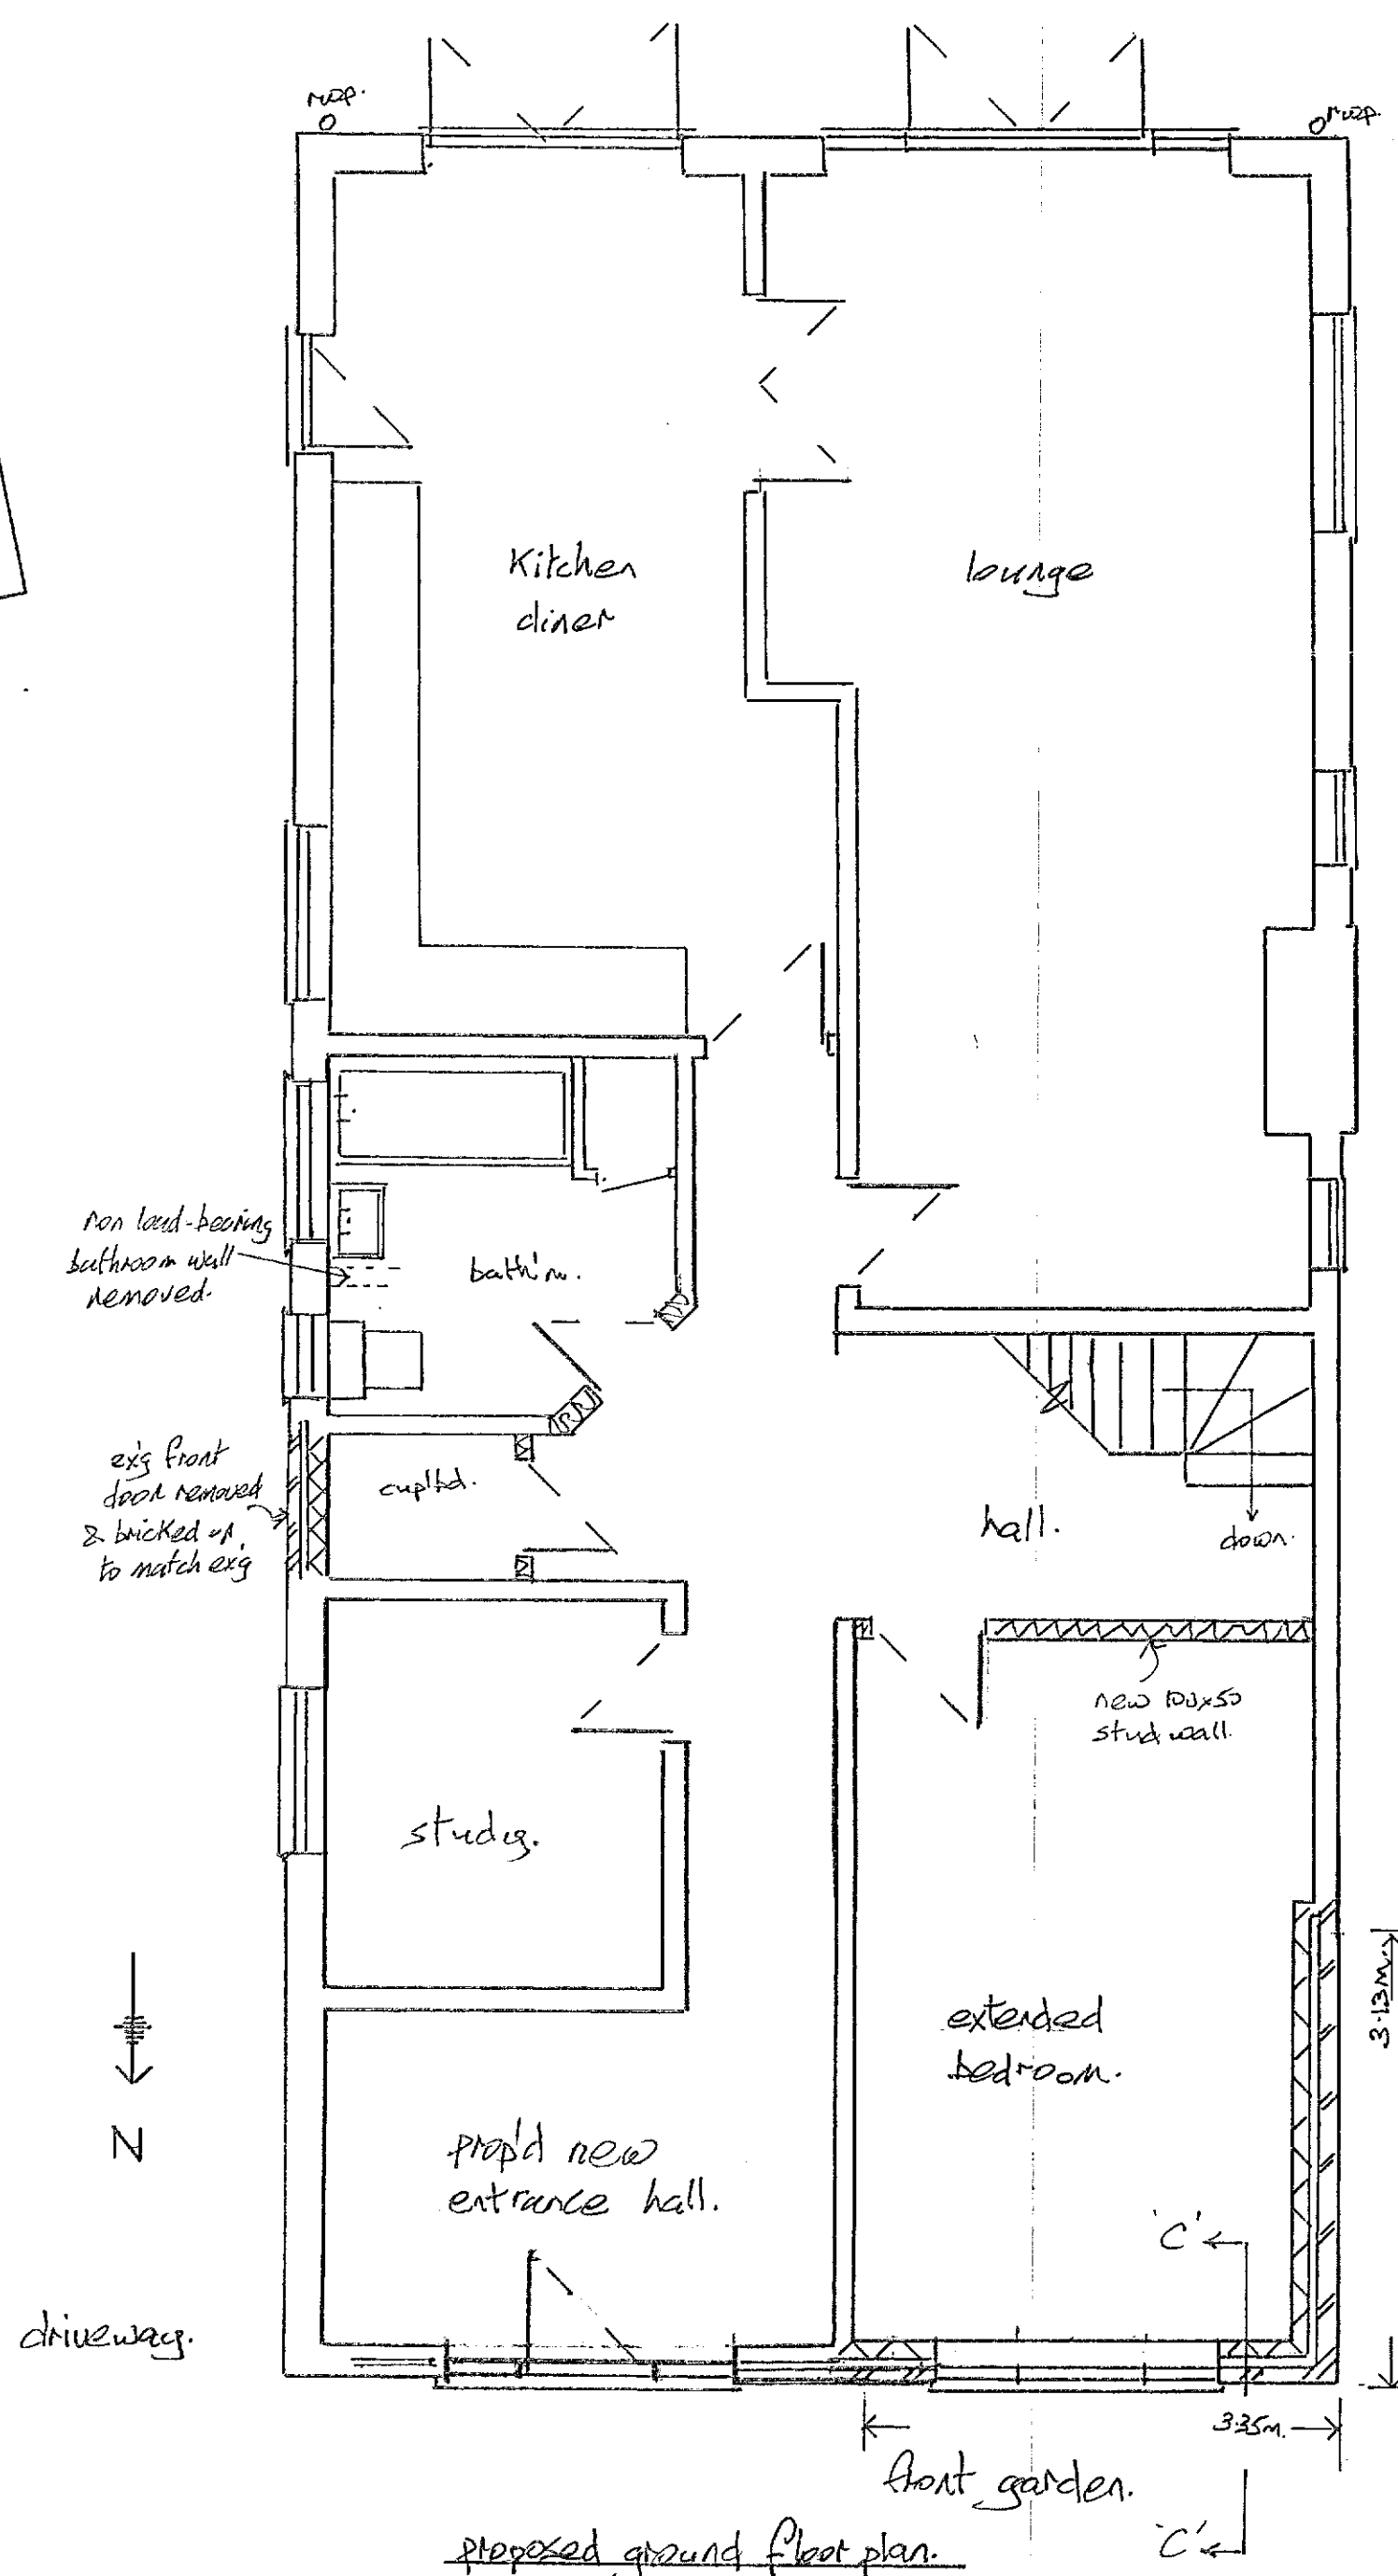


6.50m.
dormer base
to boundary
(not to scale).

10.20m.
dormer
length.

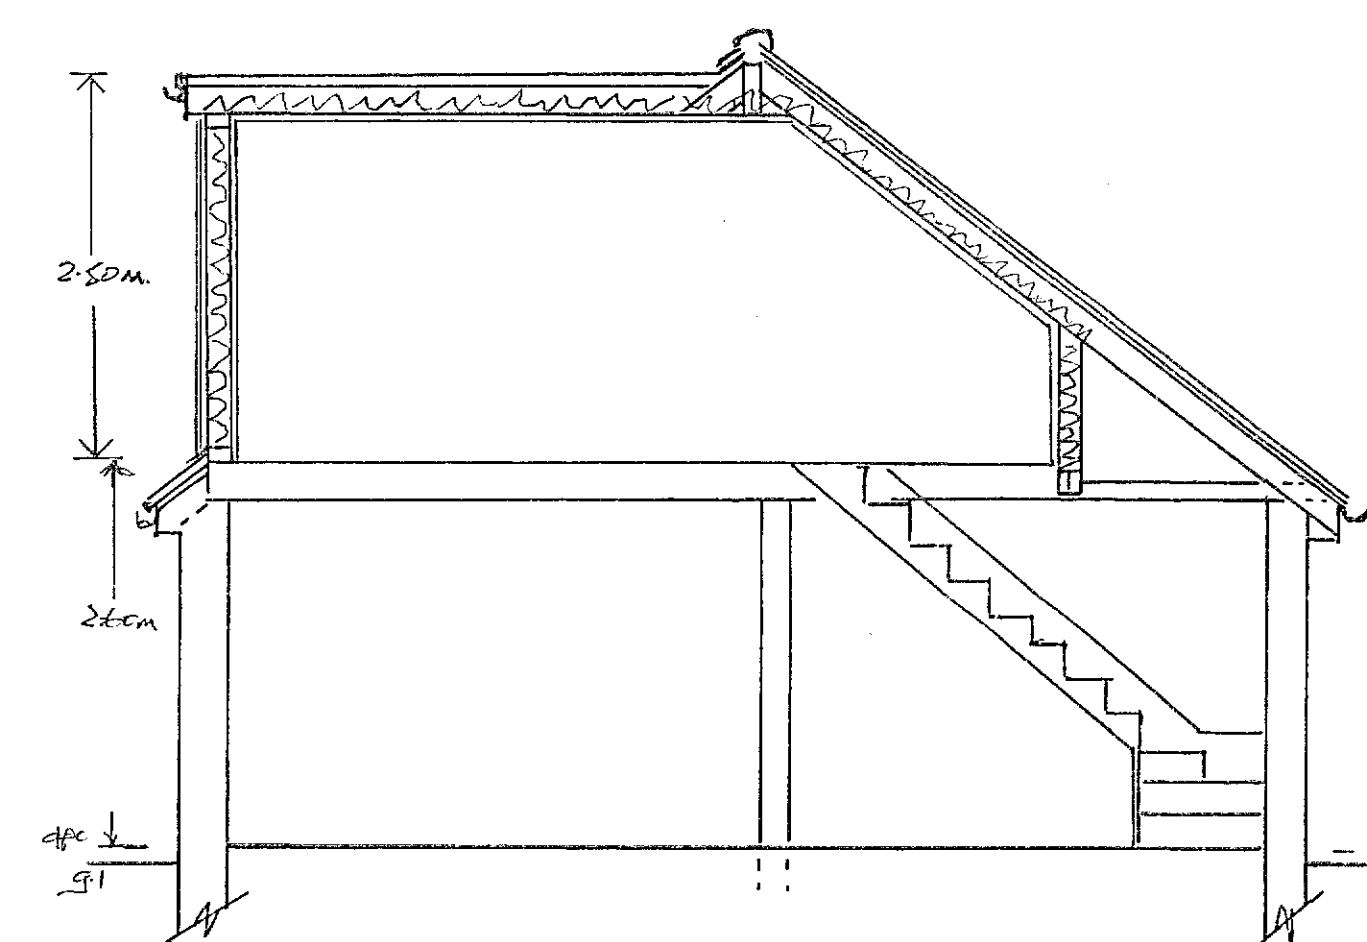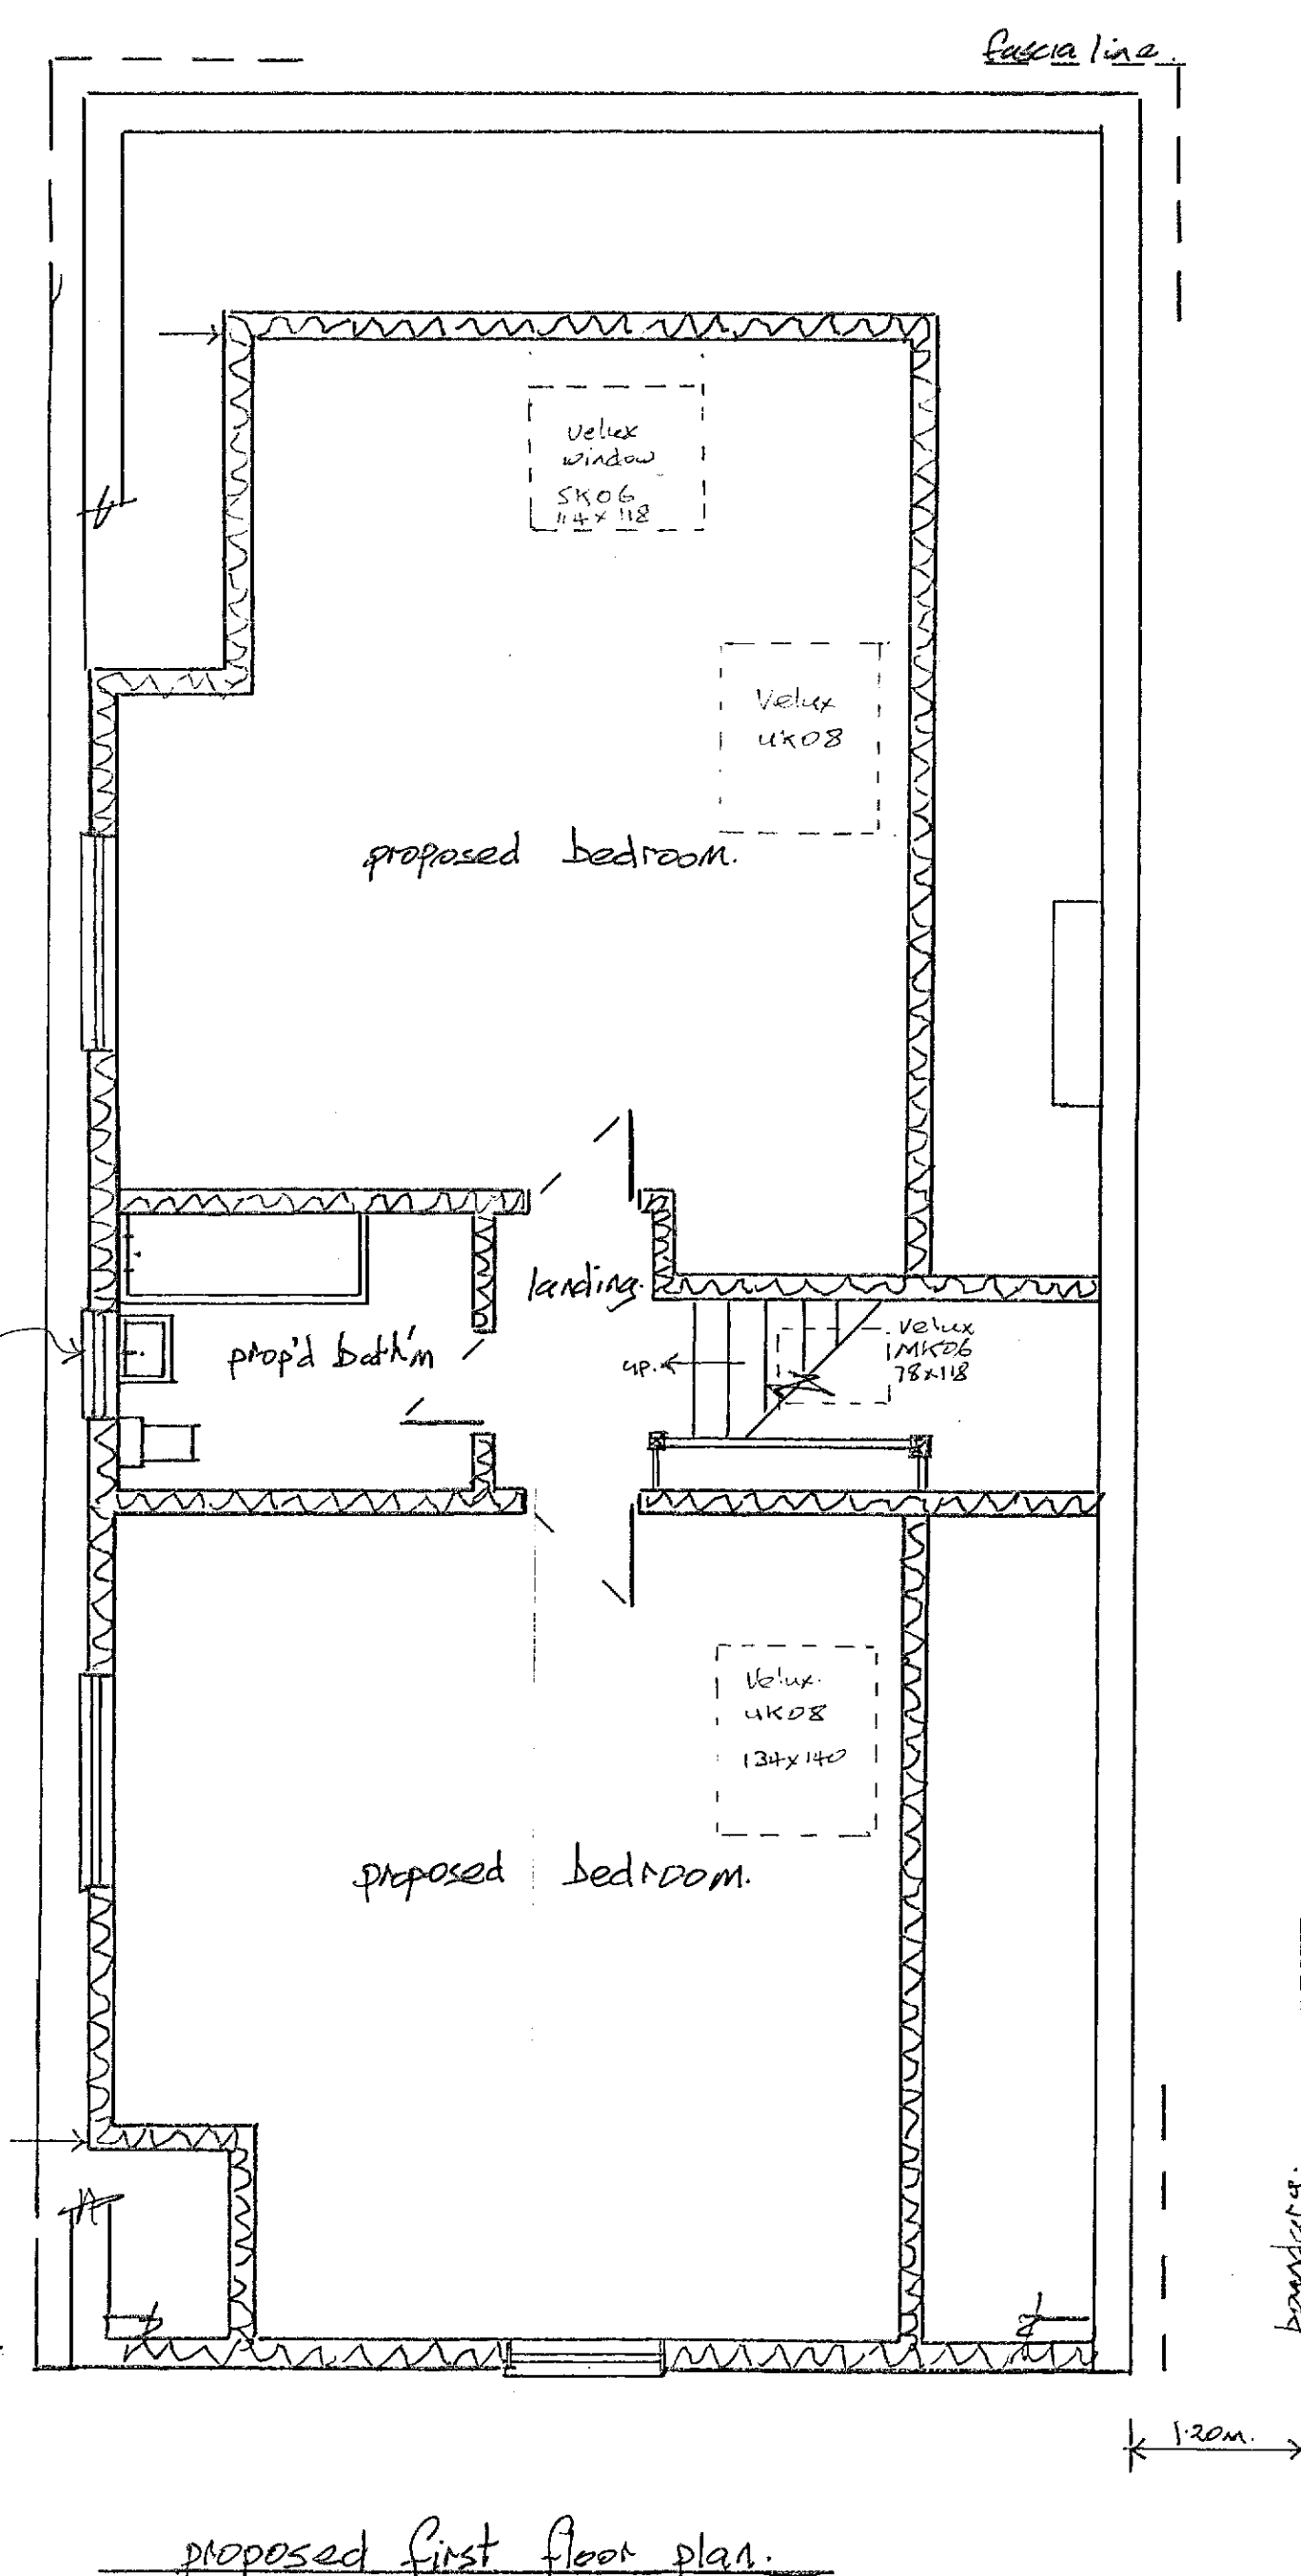

section.

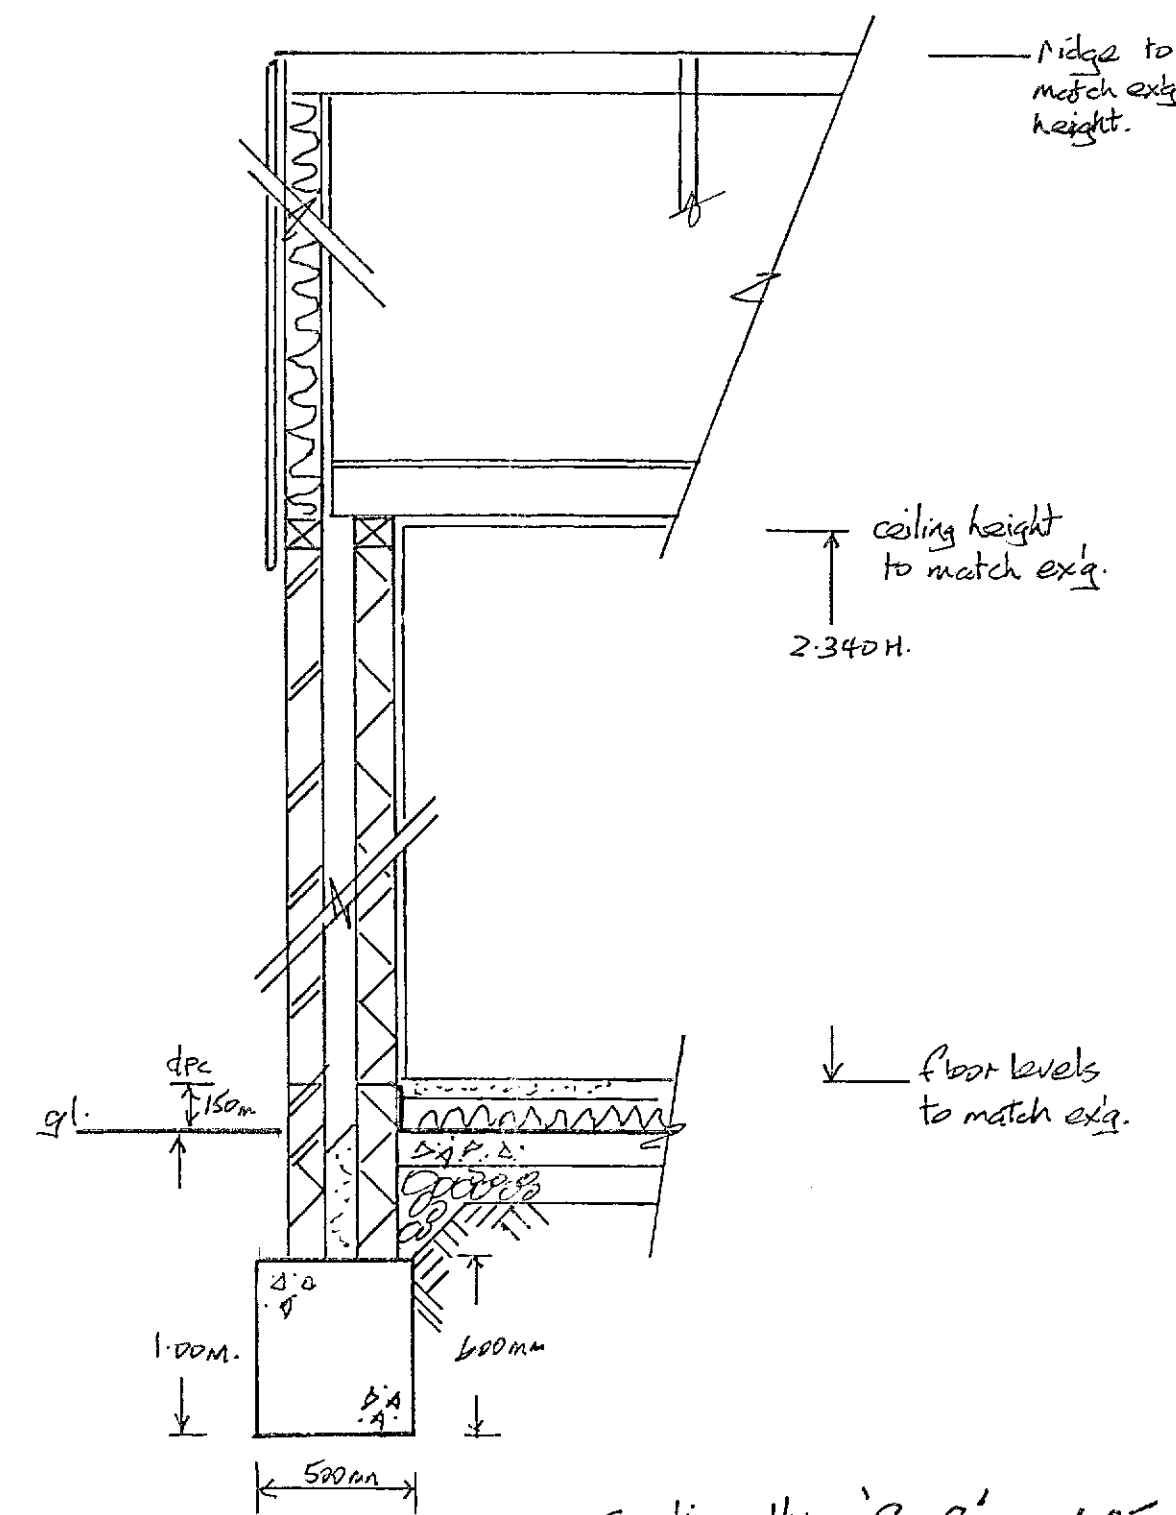

section thru 'C-C' 1:25