15 COVE ROAD, RUSTINGTON

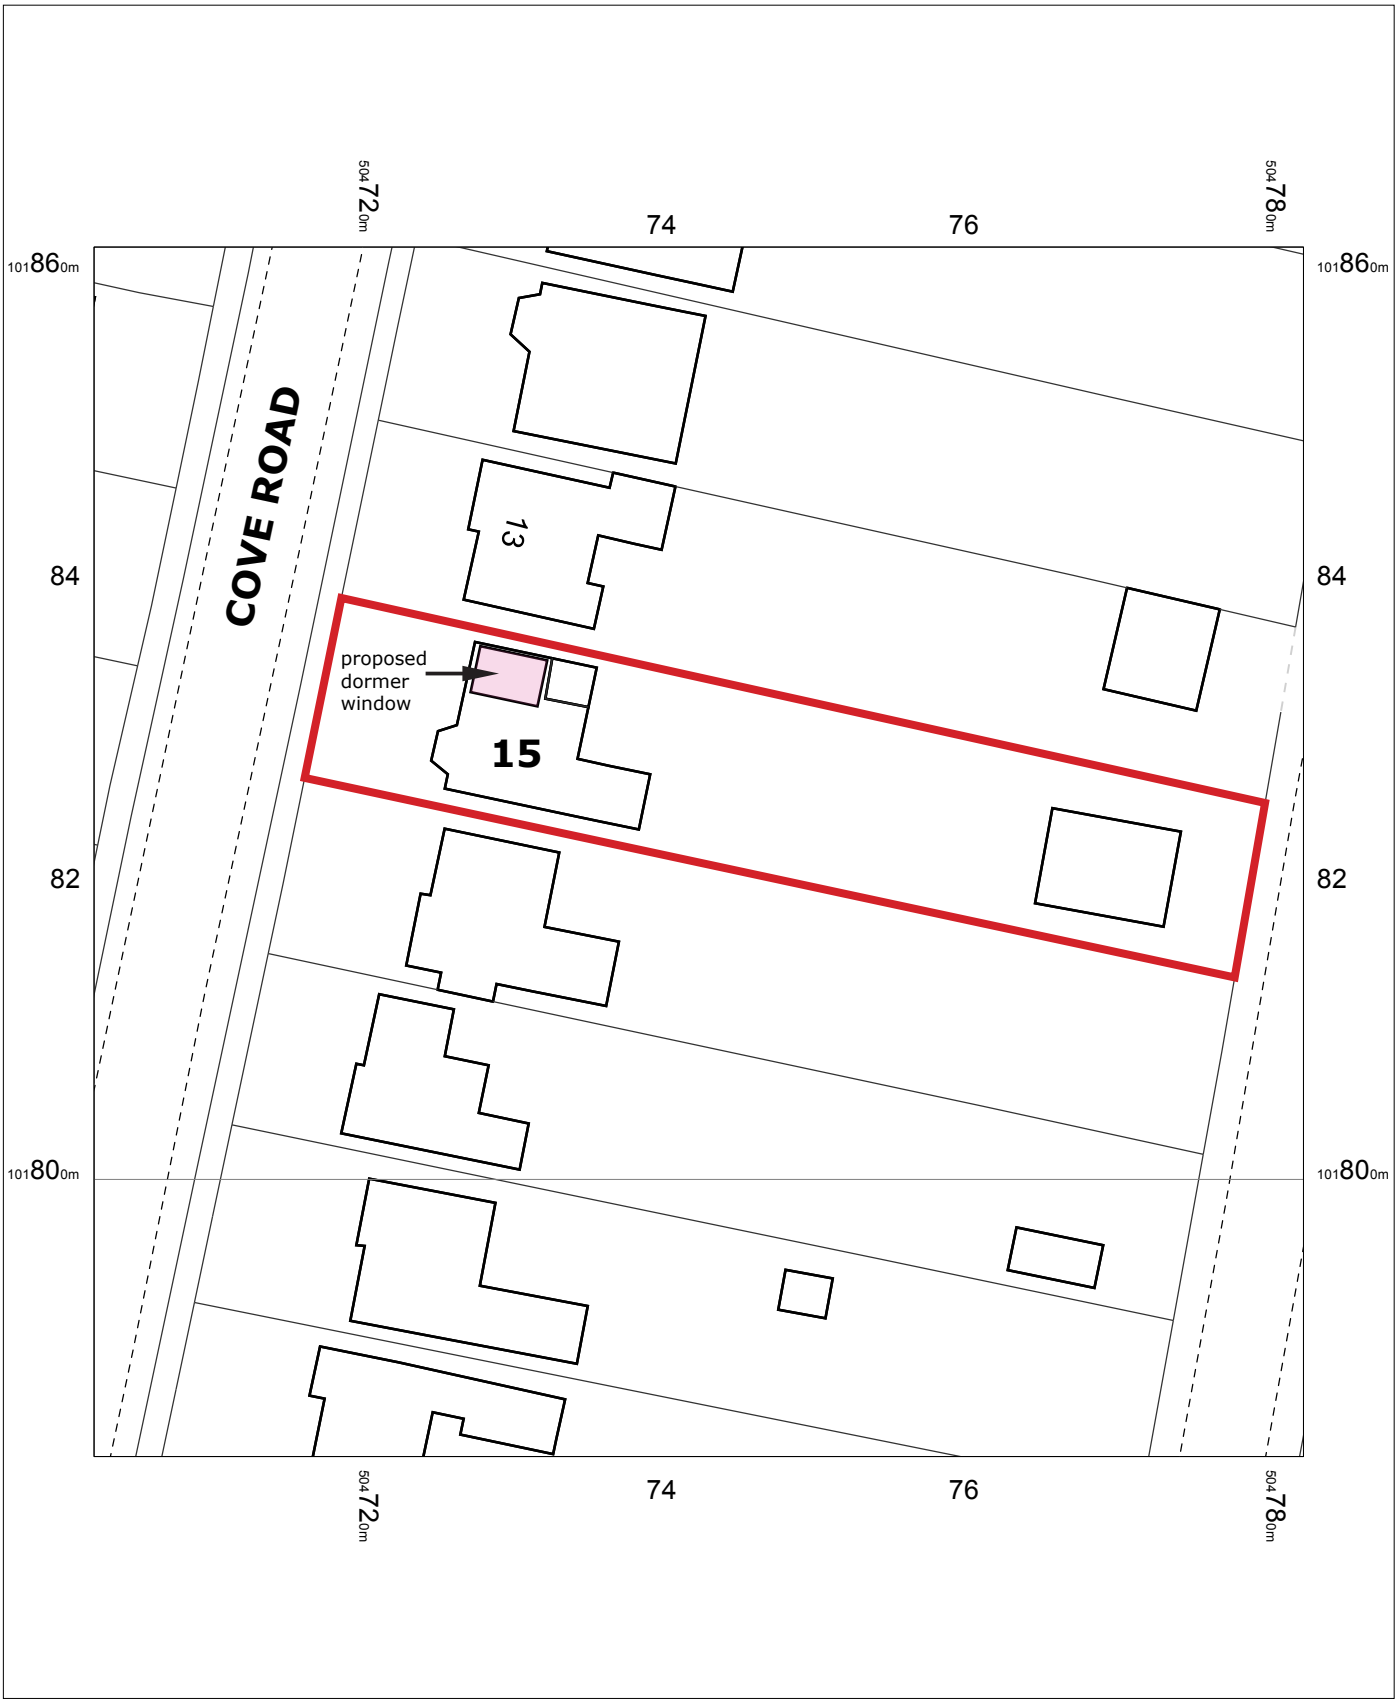

15 Cove Road,
Littlehampton,
Rustington,
West Sussex
BN16 2QW

OS MasterMap 1250/2500/10000 scale
Monday, October 19, 2026, ID: CM-01302635
www.centremapslive.co.uk

1:500 scale print at A4, Centre: 504742 E, 101822 N

©Crown Copyright Ordnance Survey. Licence no. AC0000849896

N

Wayne Gander MCIAT
Chartered Architectural Technologist
98 Durrington Lane, Worthing,
West Sussex BN13 2RQ
M 07808 887896
E waynegander08@gmail.com

CIAT
CHARTERED PRACTICE