


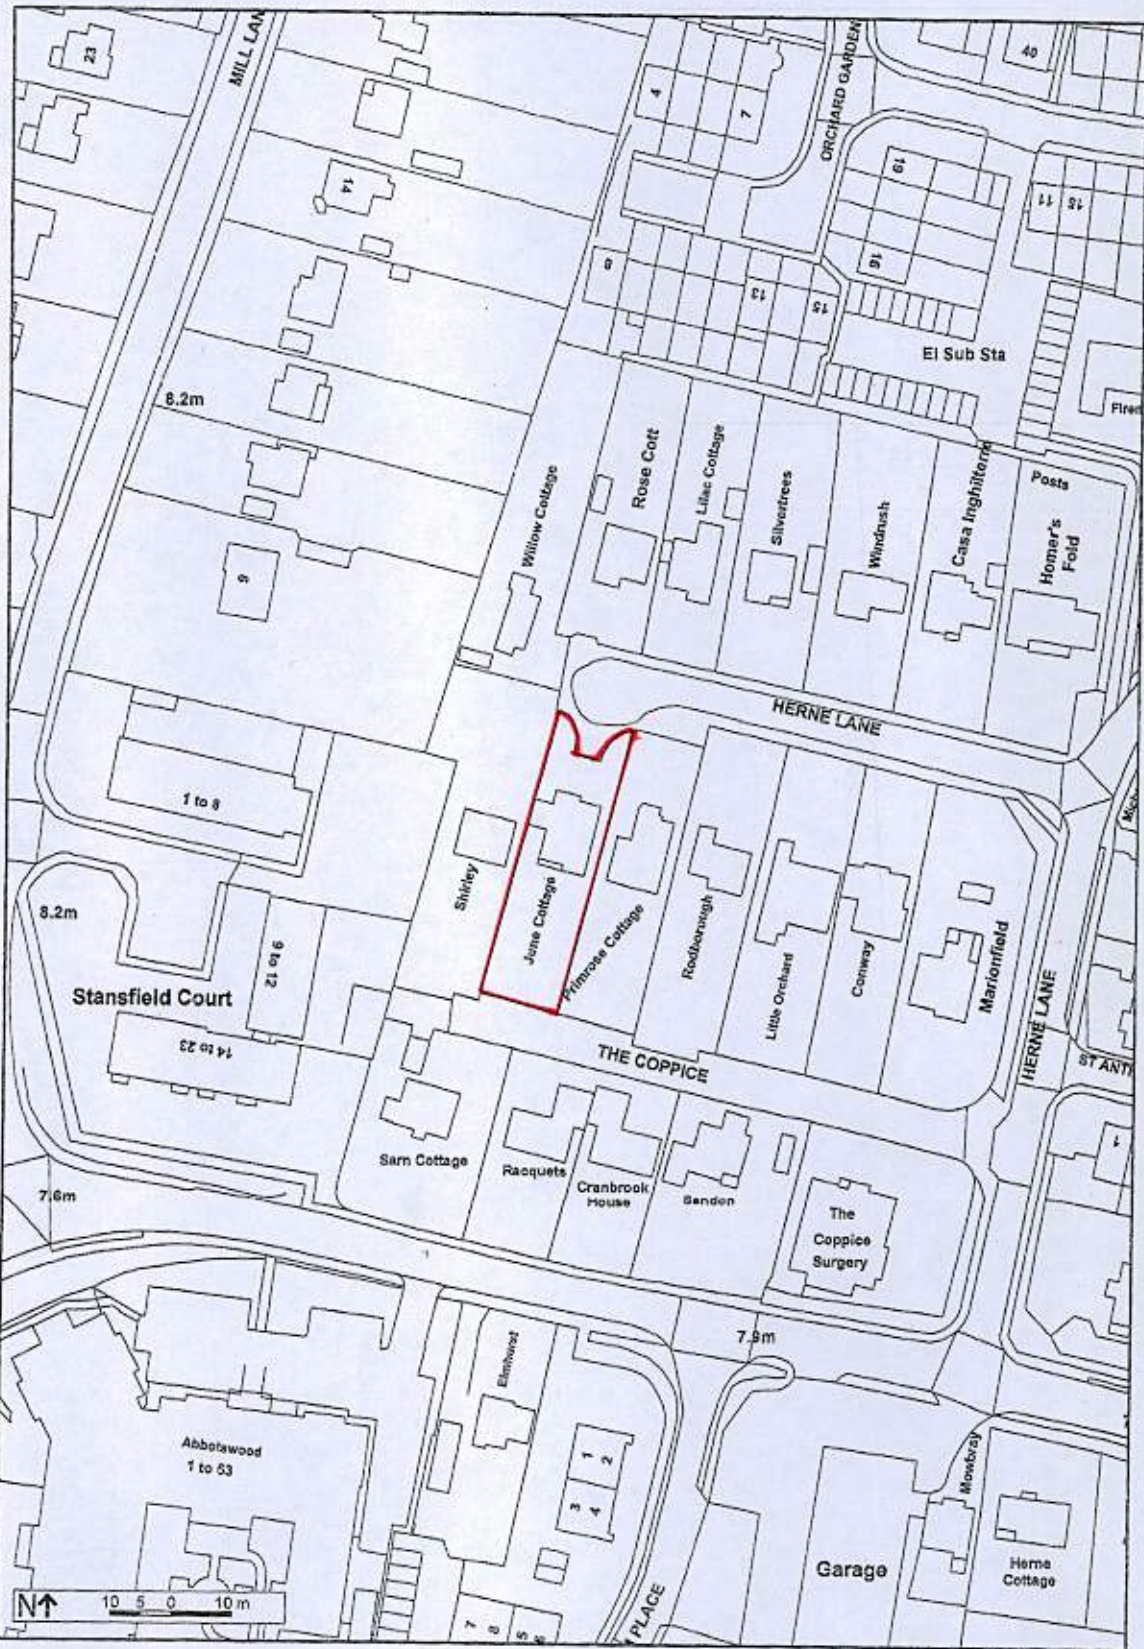

**June Cottage, Herne Lane,
Rustington, West Sussex.**

Location Plan Ref: SBS/170

FIND
PROFESSIONAL MAPPING INTELLIGENCE
 Scale 1:1250
 Date 28/07/14
 Ordnance Survey