


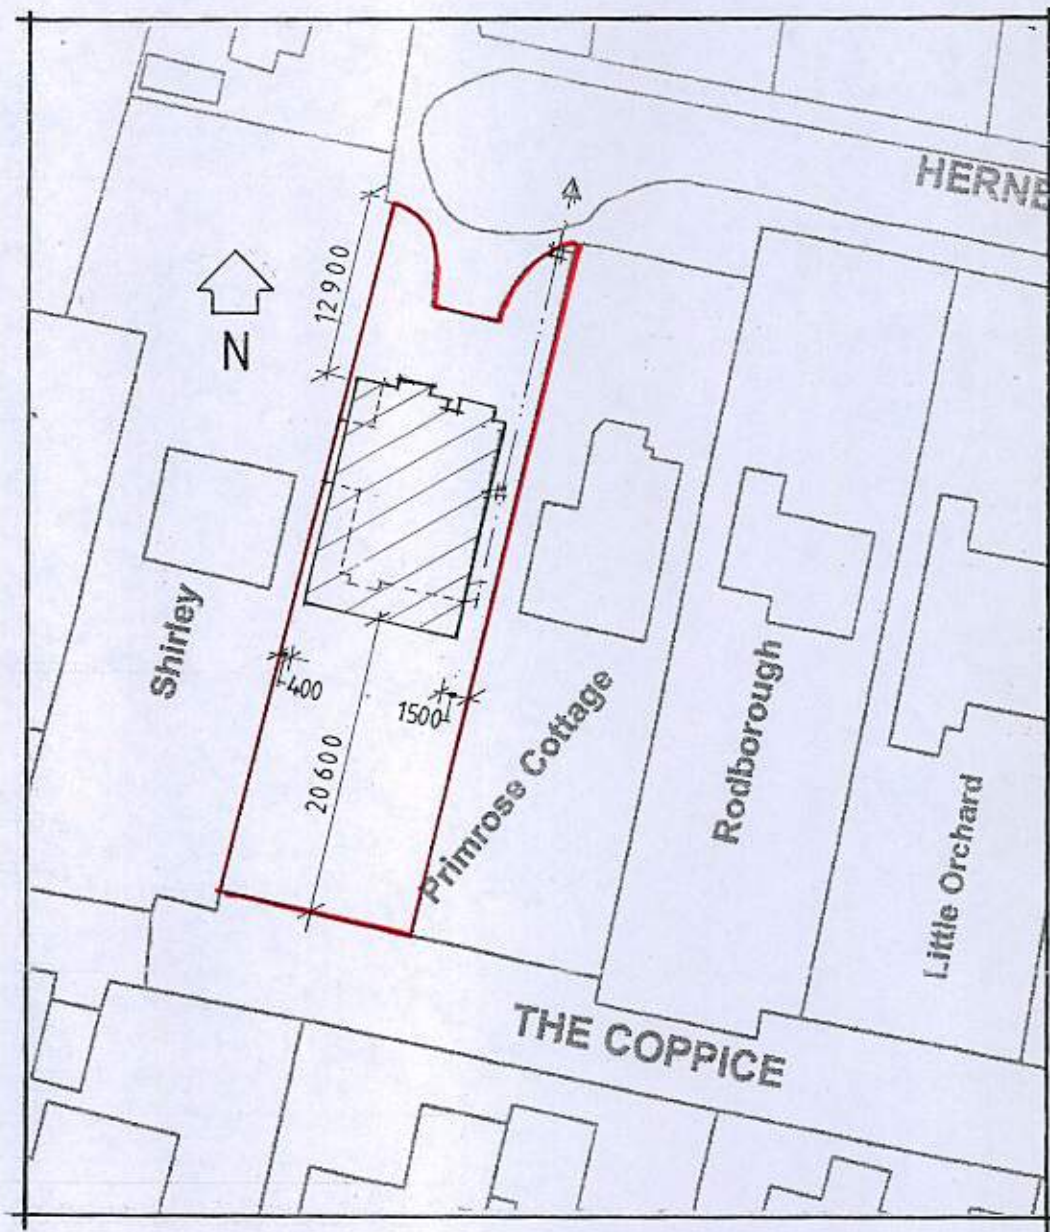

Site and Block Plan

**Sussex Building
Surveyors Ltd**

June Cottage,
Herne Lane,
Rustington,
West Sussex.
BN16 3EE

**Proposed Extension &
Roof Conversion.**

Site & Block Plan.

Scale: 1:500

Paper: A4

Date: July 2014

Drg No.: SBS/170/09

All dimensions to be checked on site.
Do not scale except for planning purposes.