


APPENDIX TWO:
DRAWING SHOWING PROPOSED REFUSE FACILITIES

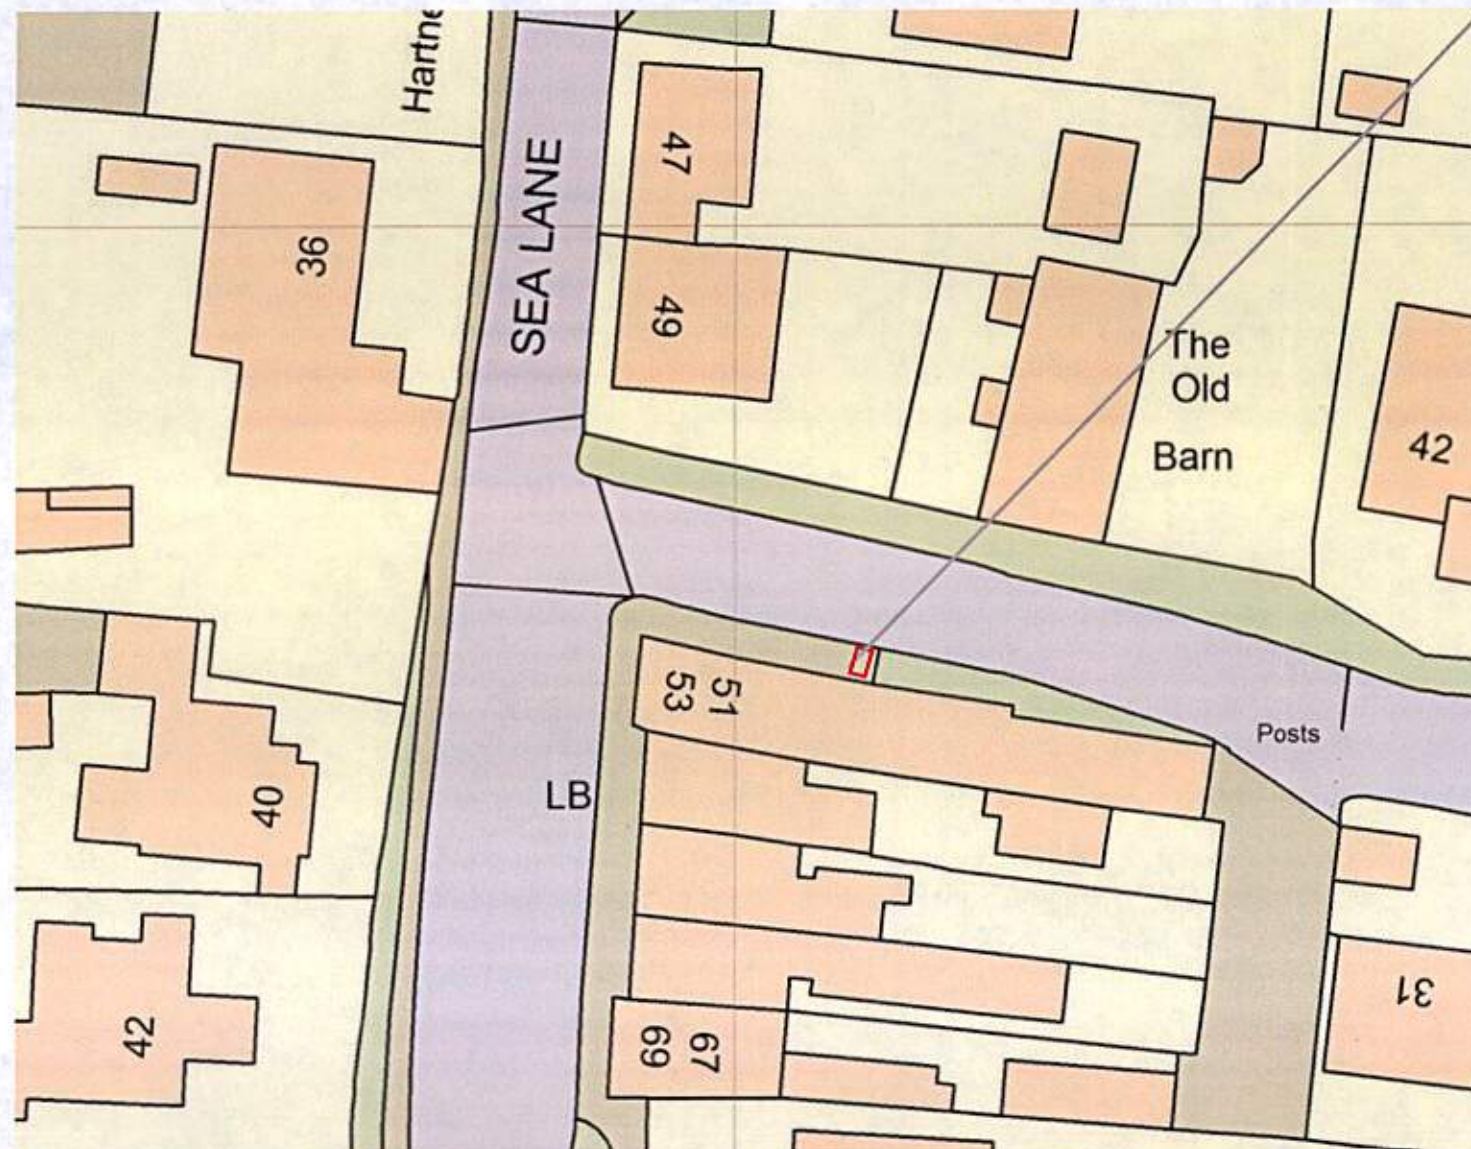

Proposed position of
refuse facilities.

Detail of proposed bin store - two
large bins will be stored internally.



N.T.S