


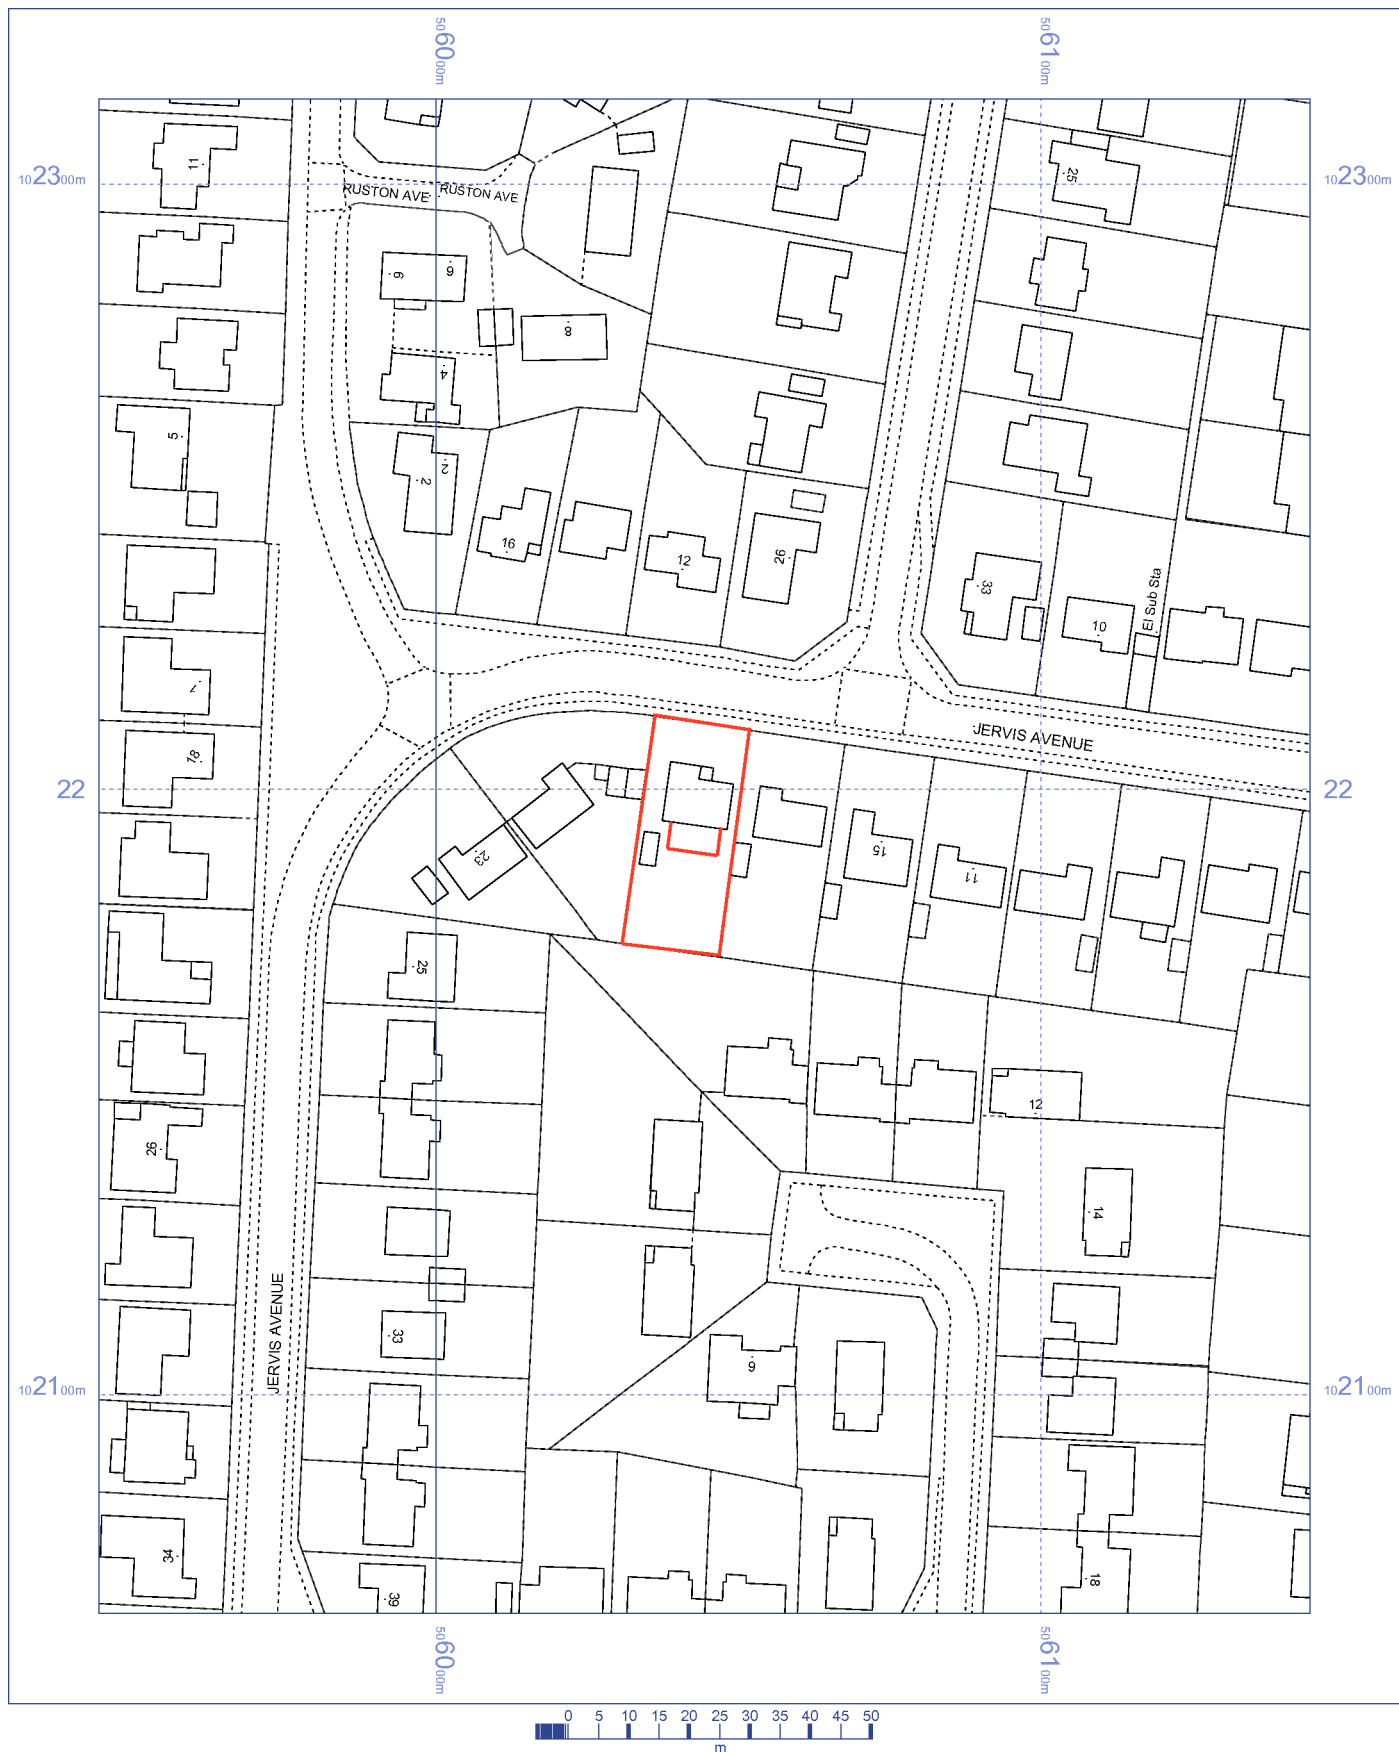

19 Jervis Avenue,
Rustington
BN16 2AU
Ref.: 939

OS Mastermap
08 September 2009
www.centremapslive.com

1:1250 scale print at A4

©Crown Copyright. All rights reserved. Licence no.
10001998

Mapping
sourced from



Surveyors and Designers

Building design
Planning
Surveys
Glazed structures



Bryceson Shaw Associates

Tel/Fax 01903 734381
E-mail brycesonshaw@btinternet.com