



Proposed finishes:
Roof; flat
Walls; face brick to match existing
Fenestration; white uPVC to match existing style
Fascias, soffits, gutters etc. all to match existing

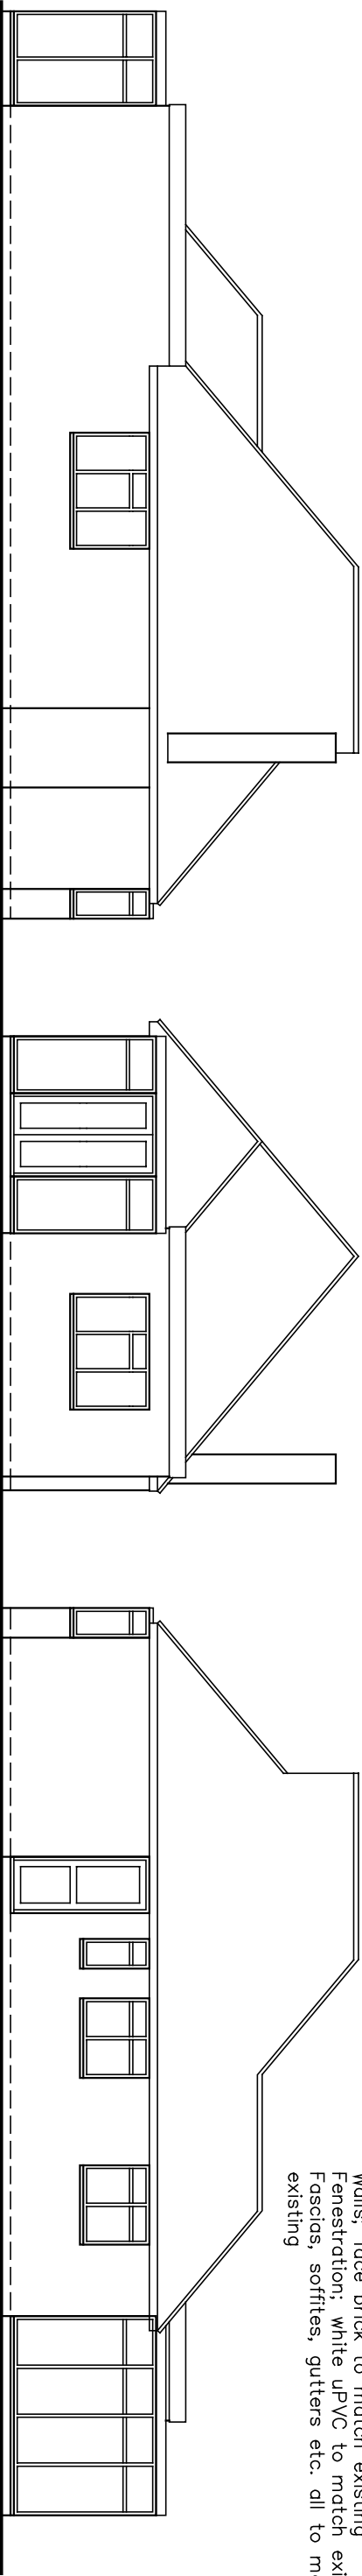

Side - South



Rear - West

Side - North

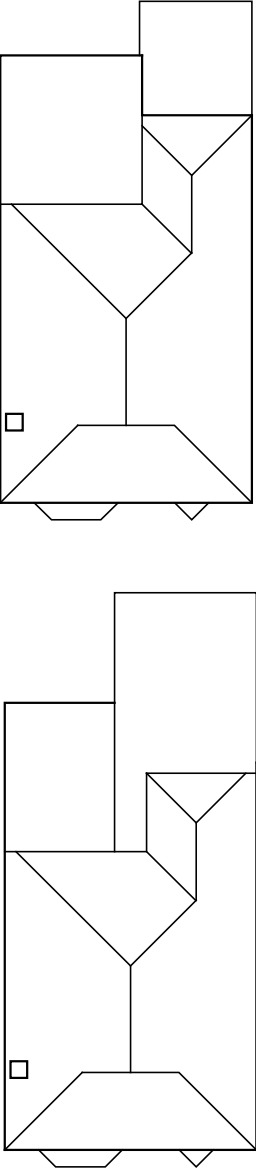


Existing

Proposed

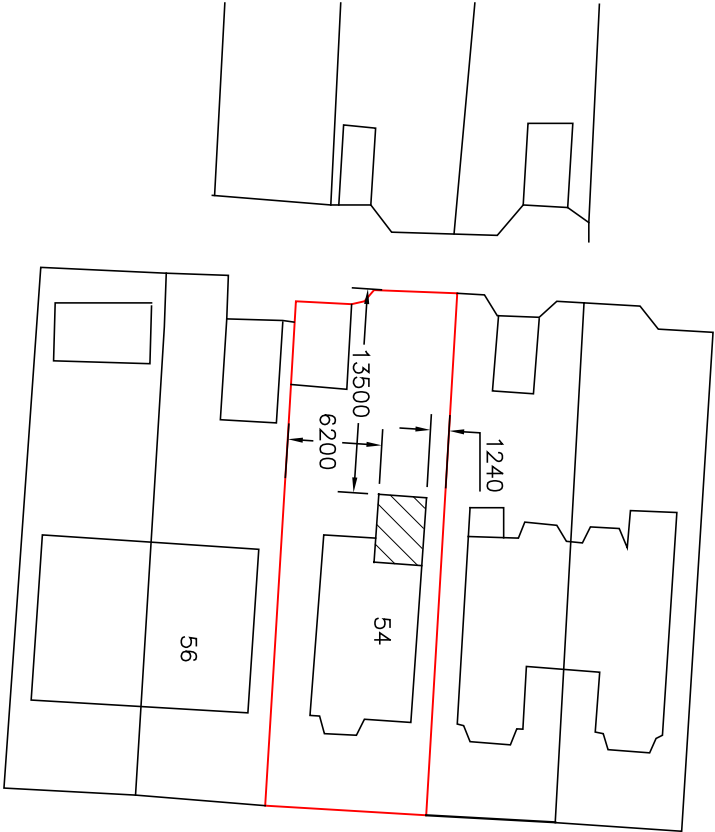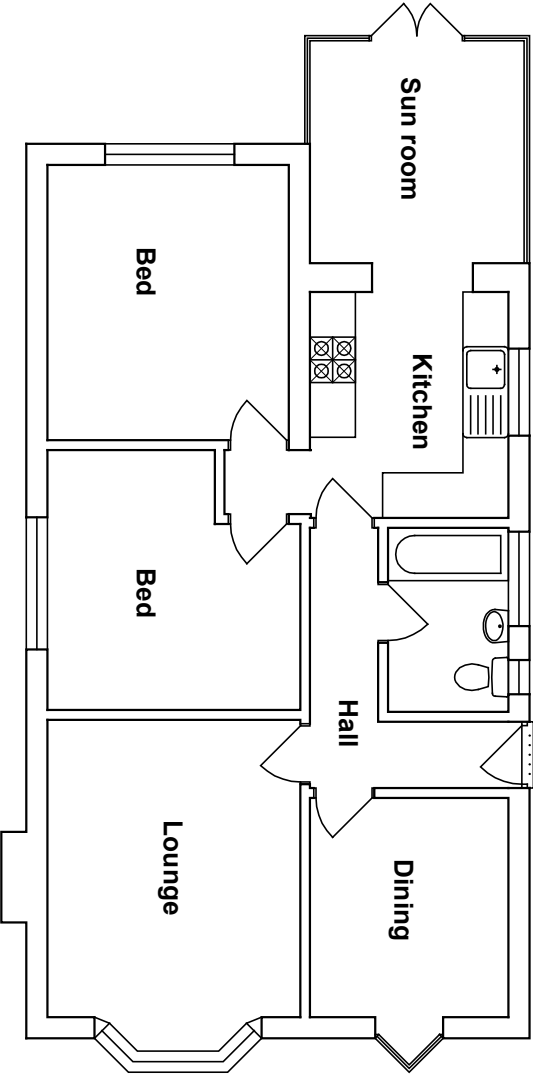

Milton Avenue

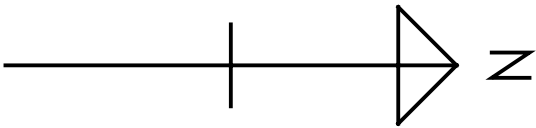

Amendments: –


BRYCESON SHAW ASSOCIATES

Surveyors and Designers

2 Wellesley Court, Fitzalan Road, Littlehampton,
West Sussex BN17 5JW

Tel. 01903 734381 Mobile: 07889 651301

E-mail: brycesonshaw@btinternet.com

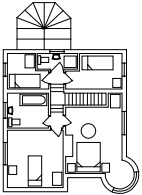

Project:

**Proposed extension; 54 Milton Avenue, Rustington
BN16 2PL**

Drawing:

Plans and elevations as existing and proposed

For:

Mr. & Mrs. T. Potter

Drawn:

PKS

Date:

July 2021

Scales:

1:100 1:200

No:

2820/01/01

To scale when printed on A3