

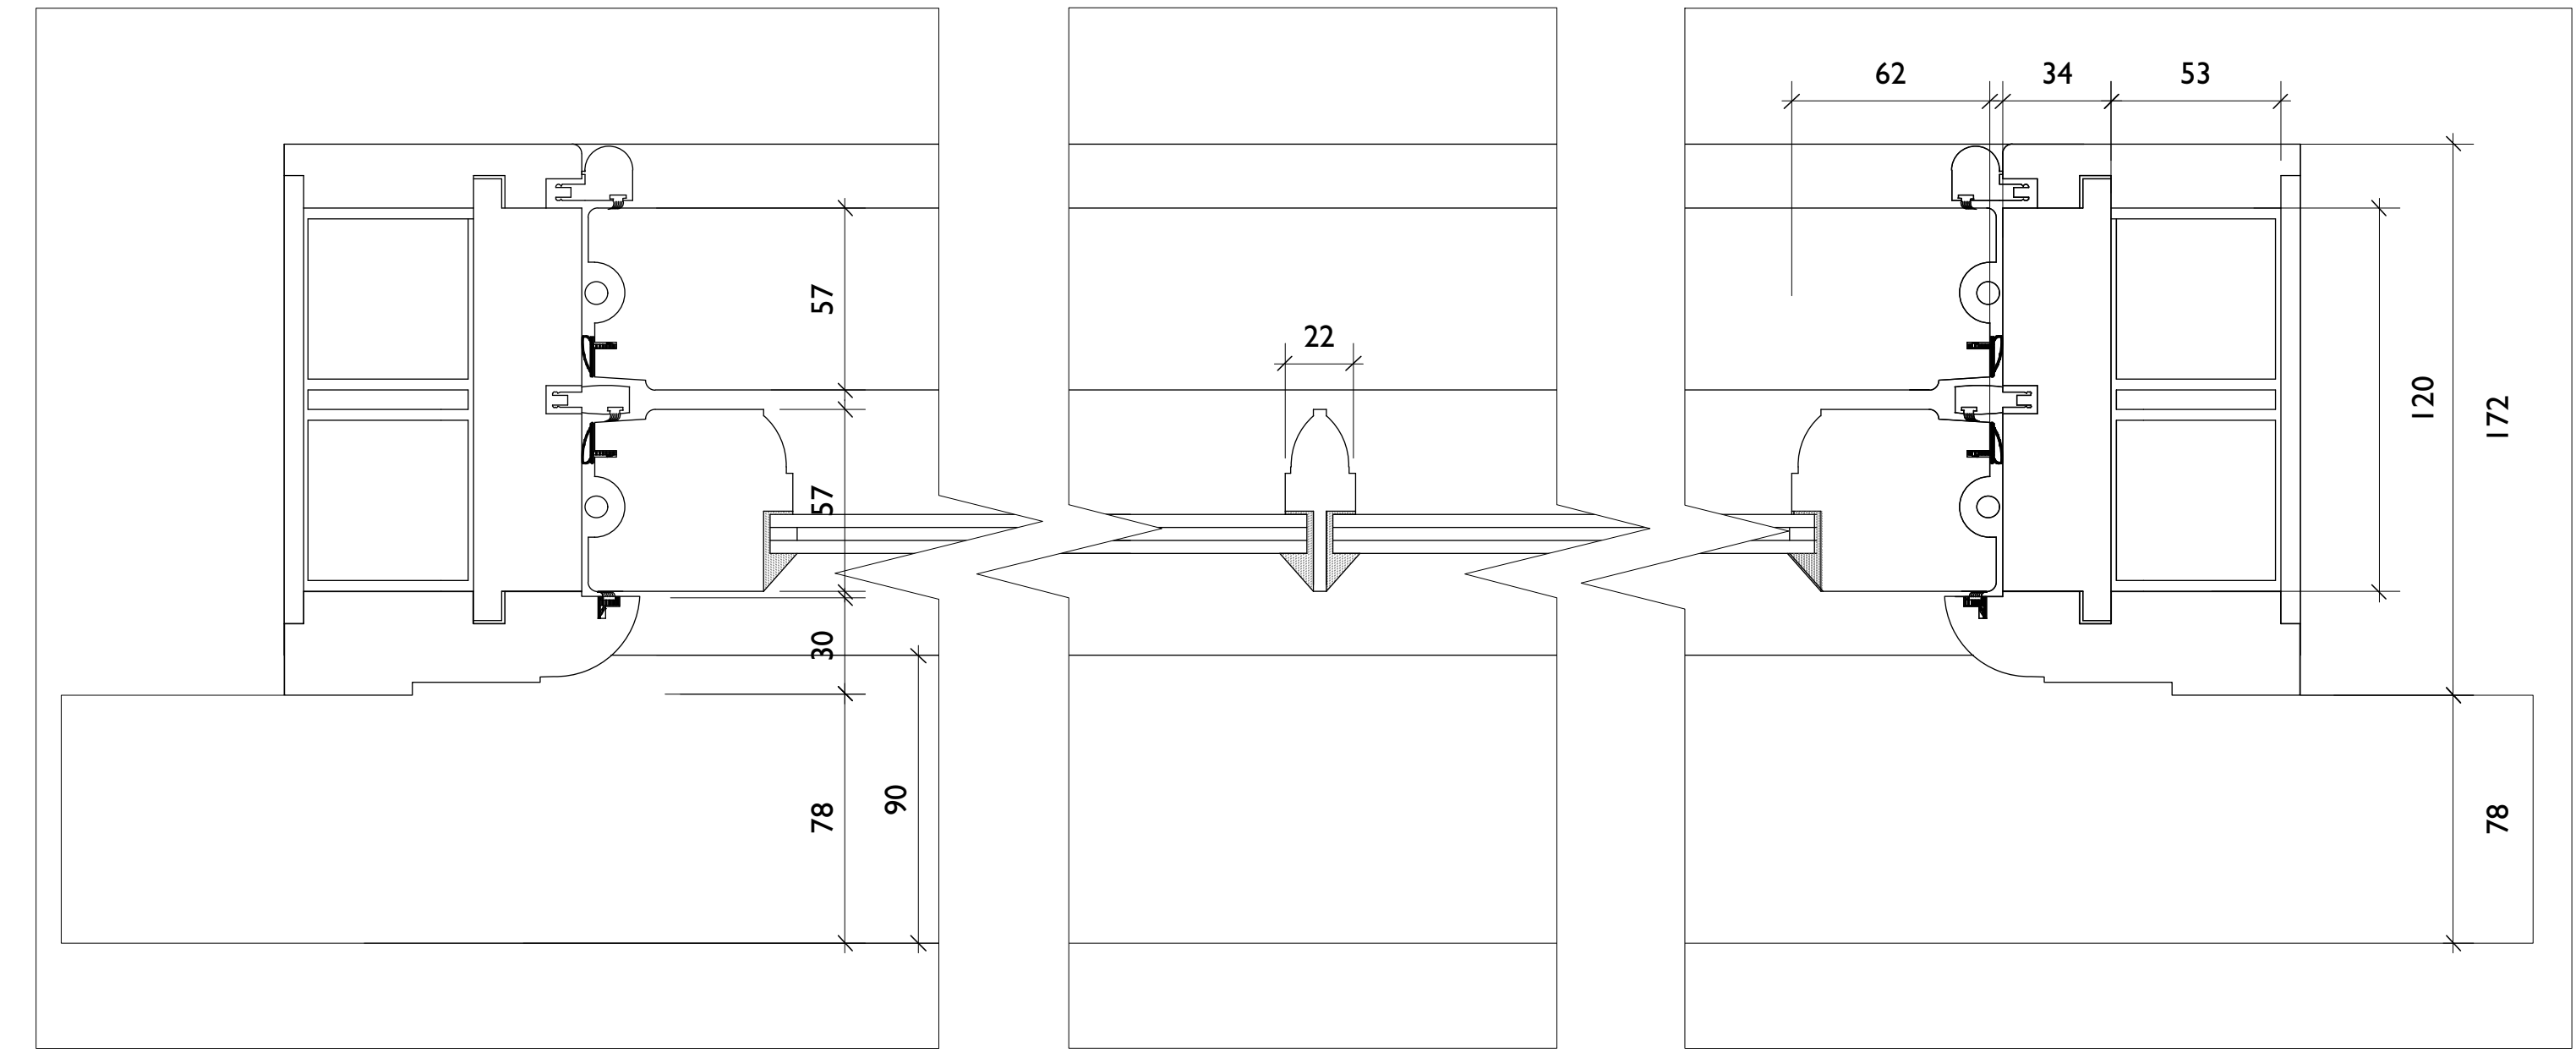


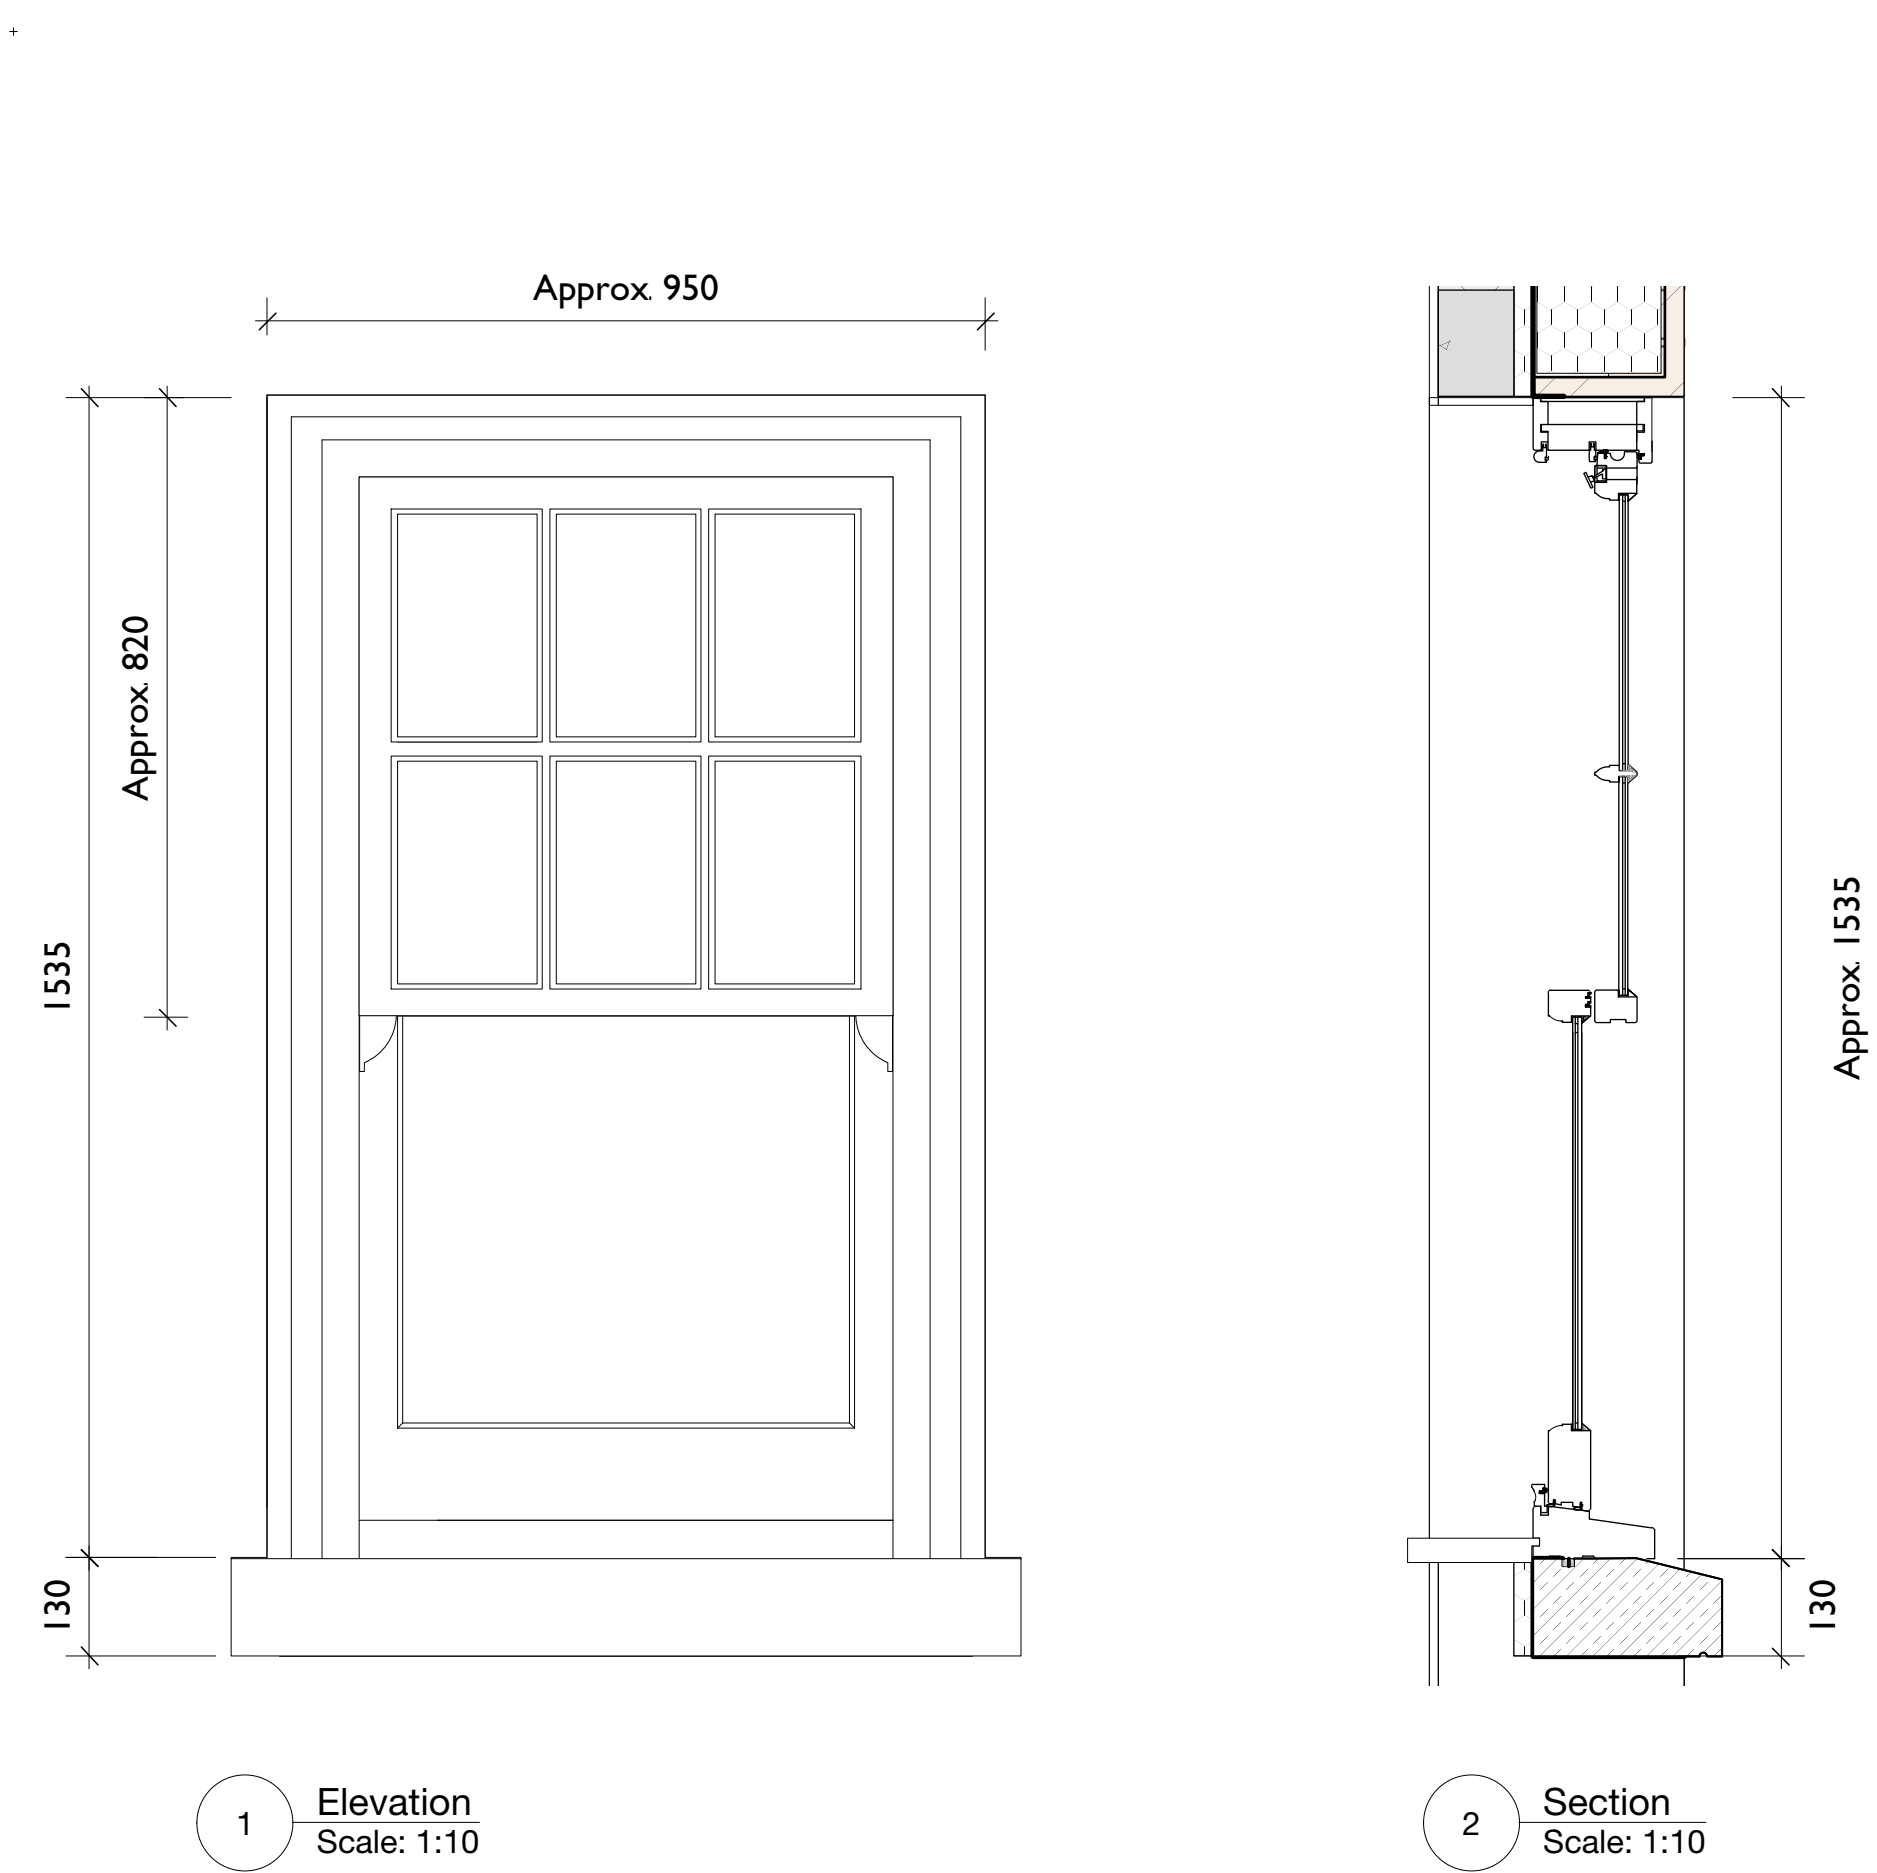


3 Jamb Detail
Scale: 1:2

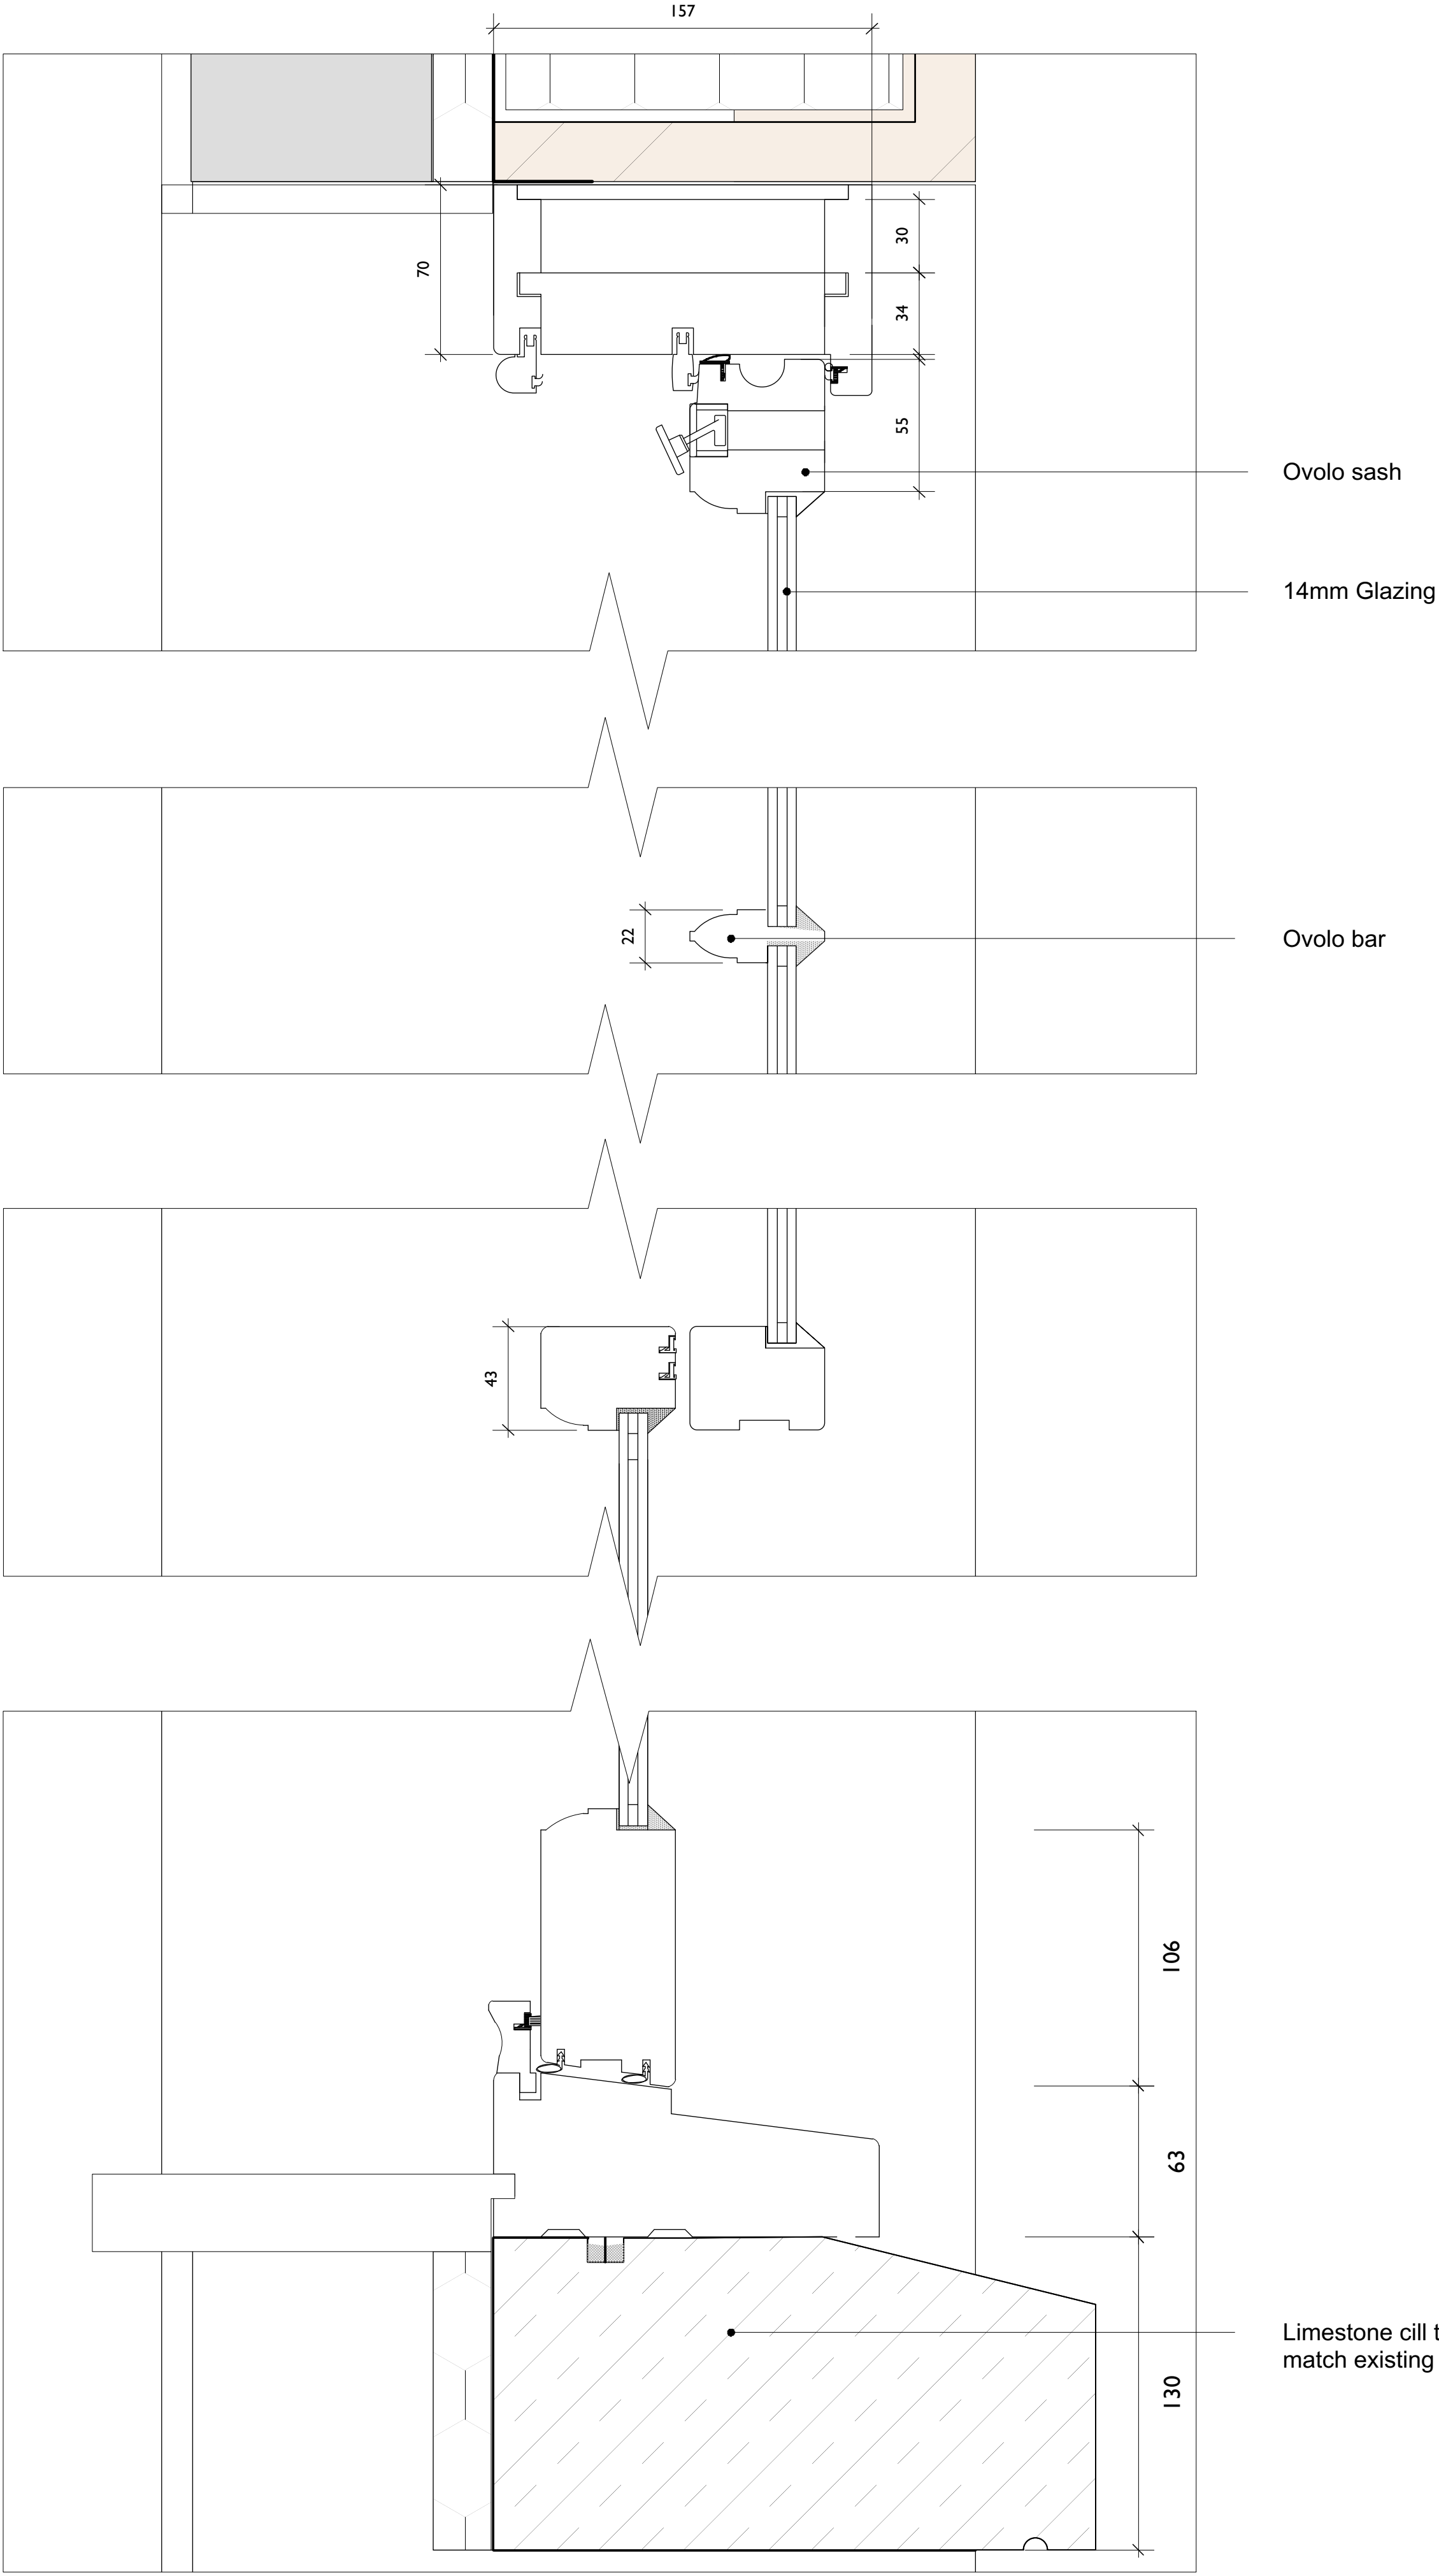

4 Typical Head/Cill Detail
Scale: 1:2

- notes
- The contractor is responsible for checking dimensions, tolerances and references. Any discrepancy to be verified with the Architect before proceeding with the works.
 - Where an item is covered by drawings to different scales the larger scale drawing is to be worked to.
 - Do not scale drawing. Figured dimensions to be worked to in all cases. If in doubt ask!
 - This drawing to be read in conjunction with the following:

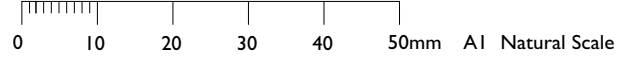

revisions		
rev.	date	revision/author/checker

***IMPORTANT NOTE**
All dimensions and mouldings to be confirmed by accurate measurement of existing windows on site.

project title

Convalescent Home
Rustington

drawing no. rev.
222-A-x-D-25.50-02

drawing title
**Window Details
Typical Head/Cill/Jamb**

scale 1:2@A1 checked by XX

date January '18 drawn by JD

purpose
Purpose

Phillips Tracey Architects

Unit 1, Times Court, Retreat Road, Richmond Surrey, TW9 1AF

Tel: +44 (0)20 8948 7776

e: admin@phillipstracey.com

web: www.phillipstracey.com

RIBA

Chartered Practice