


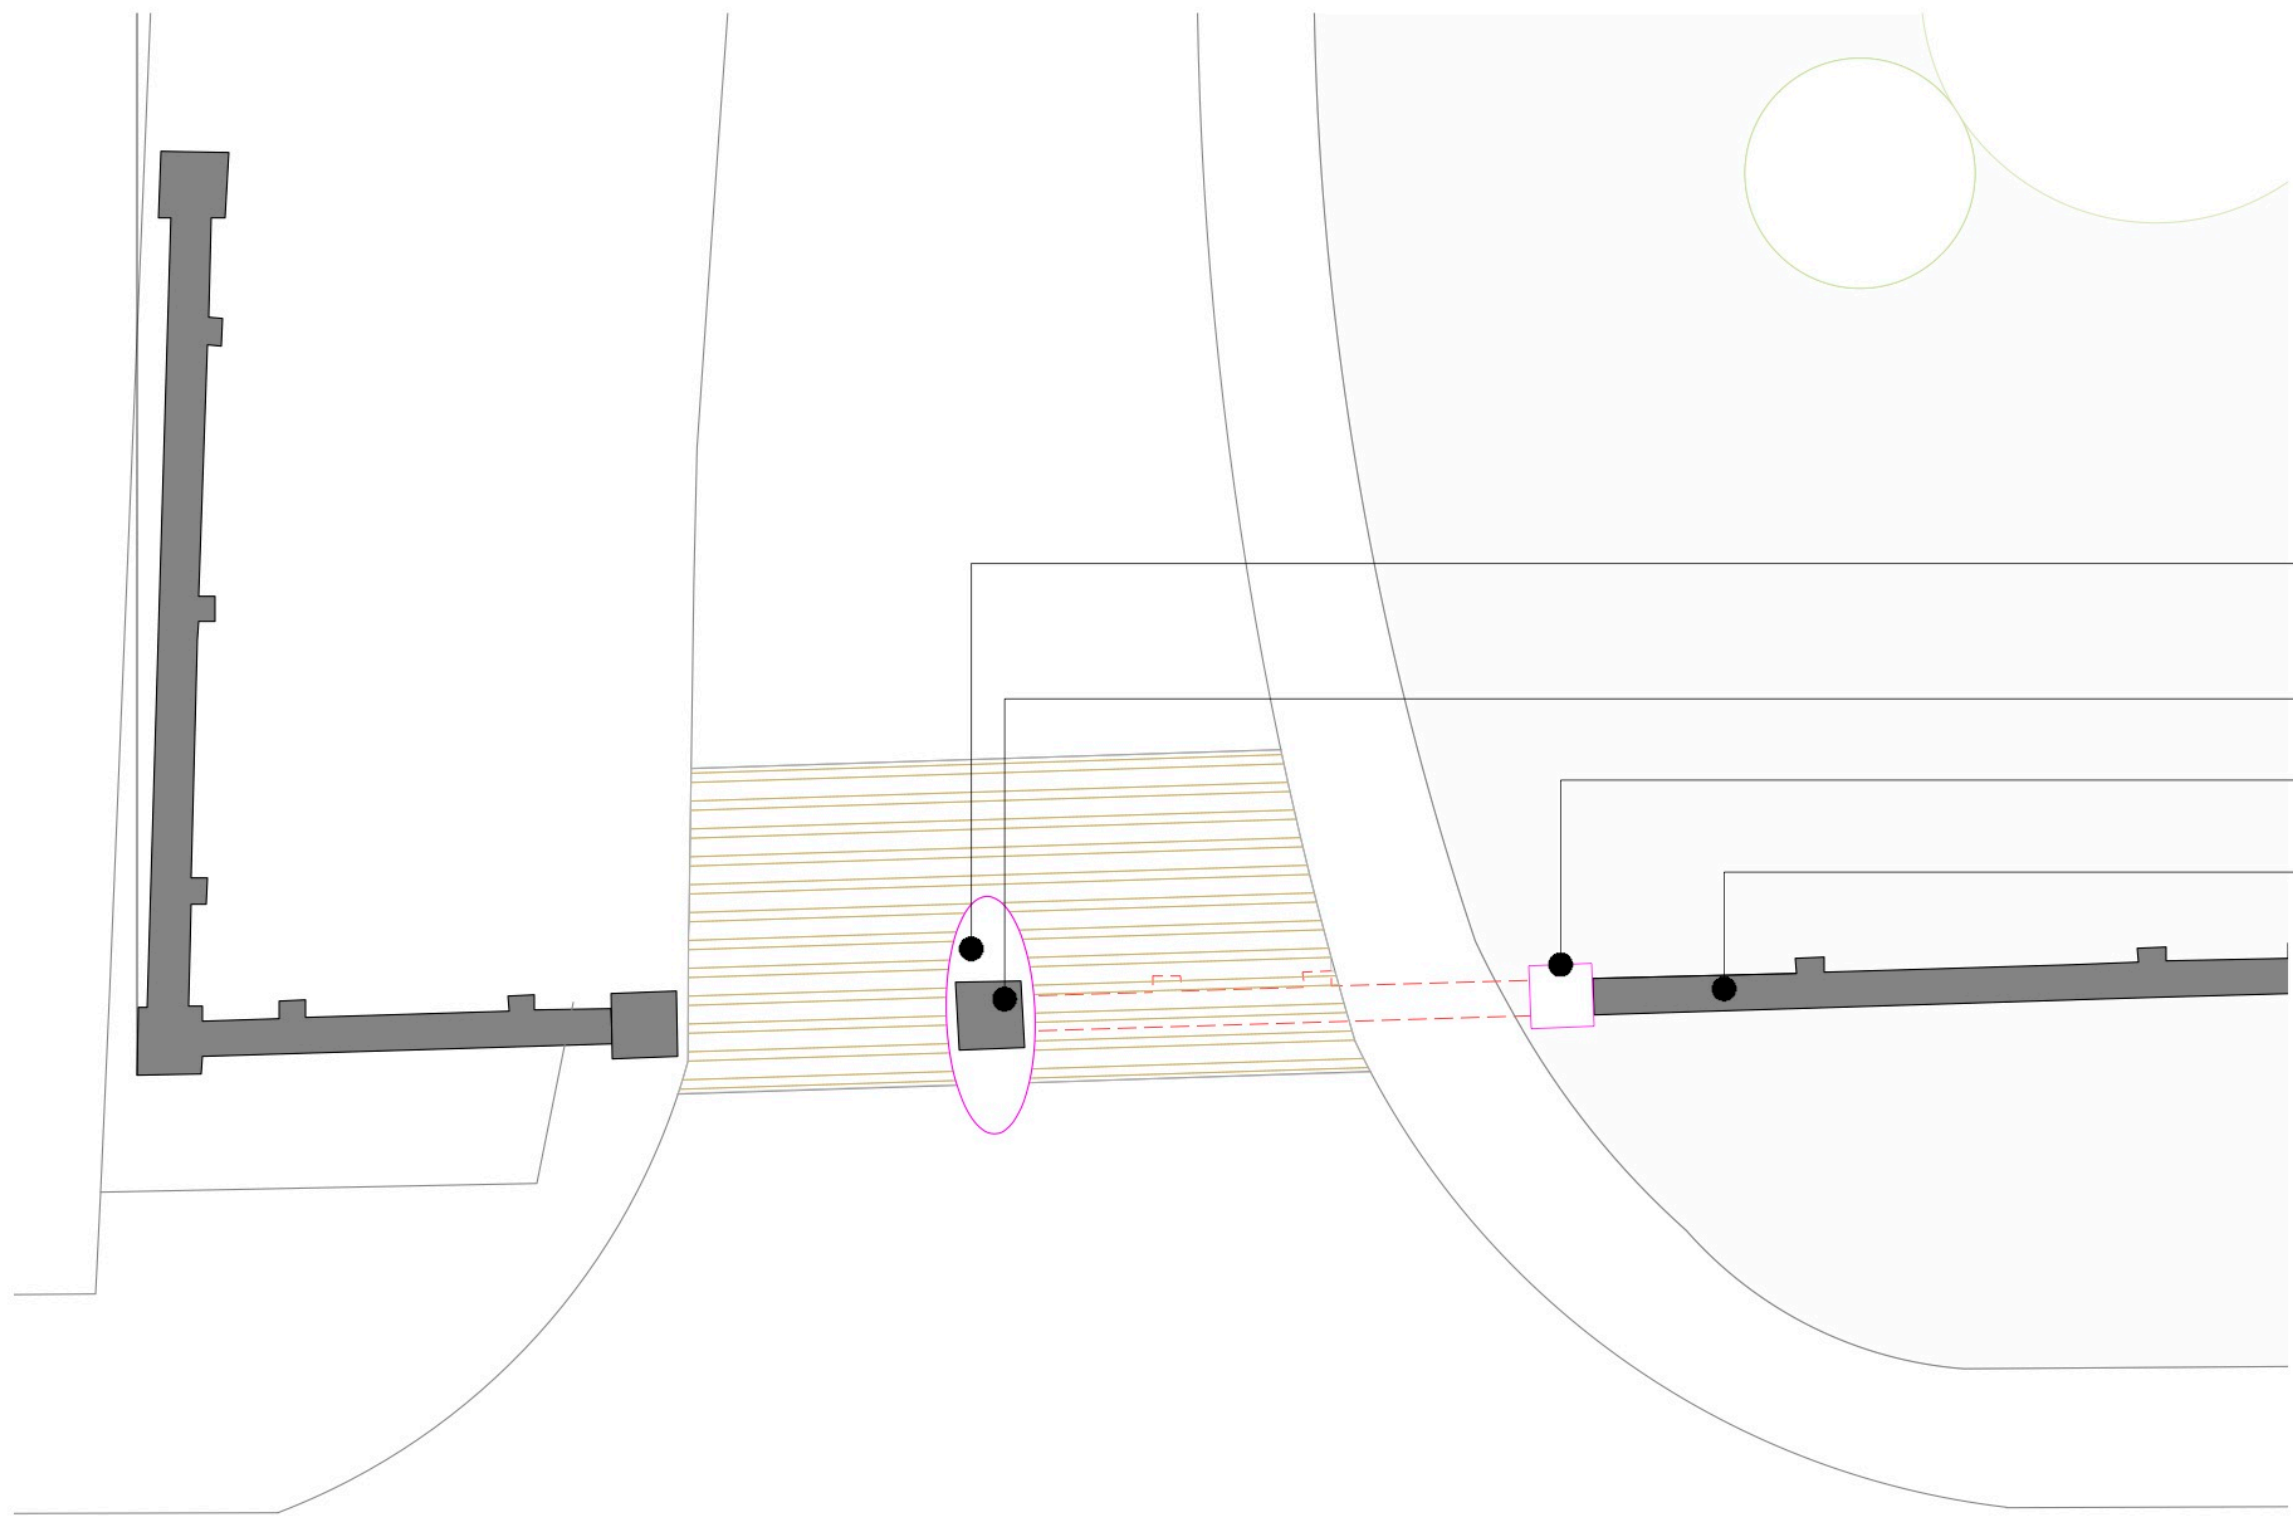


1 Proposed Context Plan
Scale: 1:100



2 Photograph of Existing Pier




3 Photograph of Existing Pier Detail

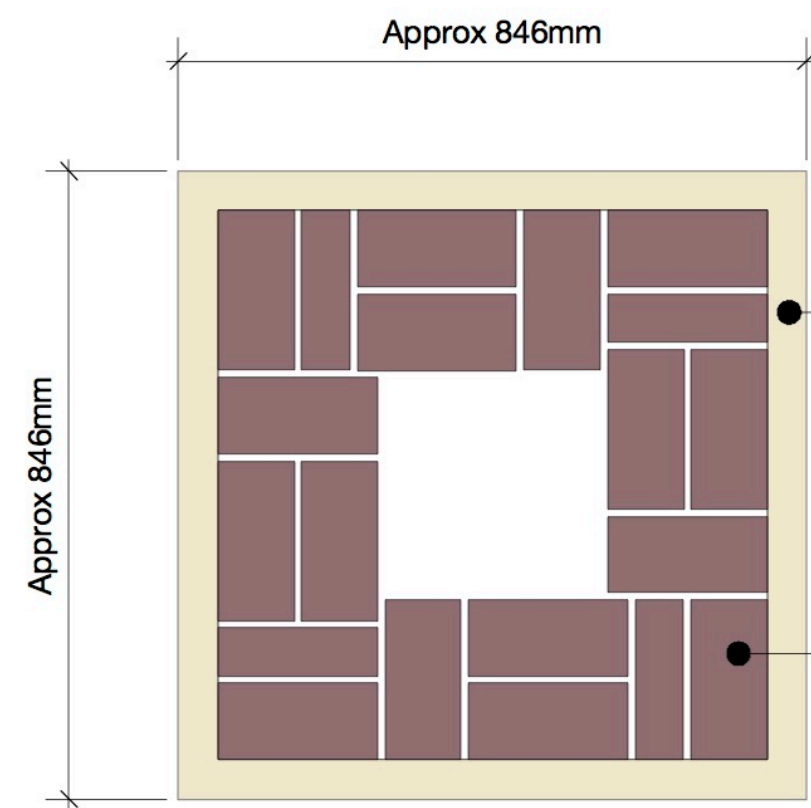

4 Plan of Proposed Pier
Scale: 1:10

Proposed curb to existing gate post
Existing gate post
Proposed brick pier to match existing gate posts
Existing masonry wall

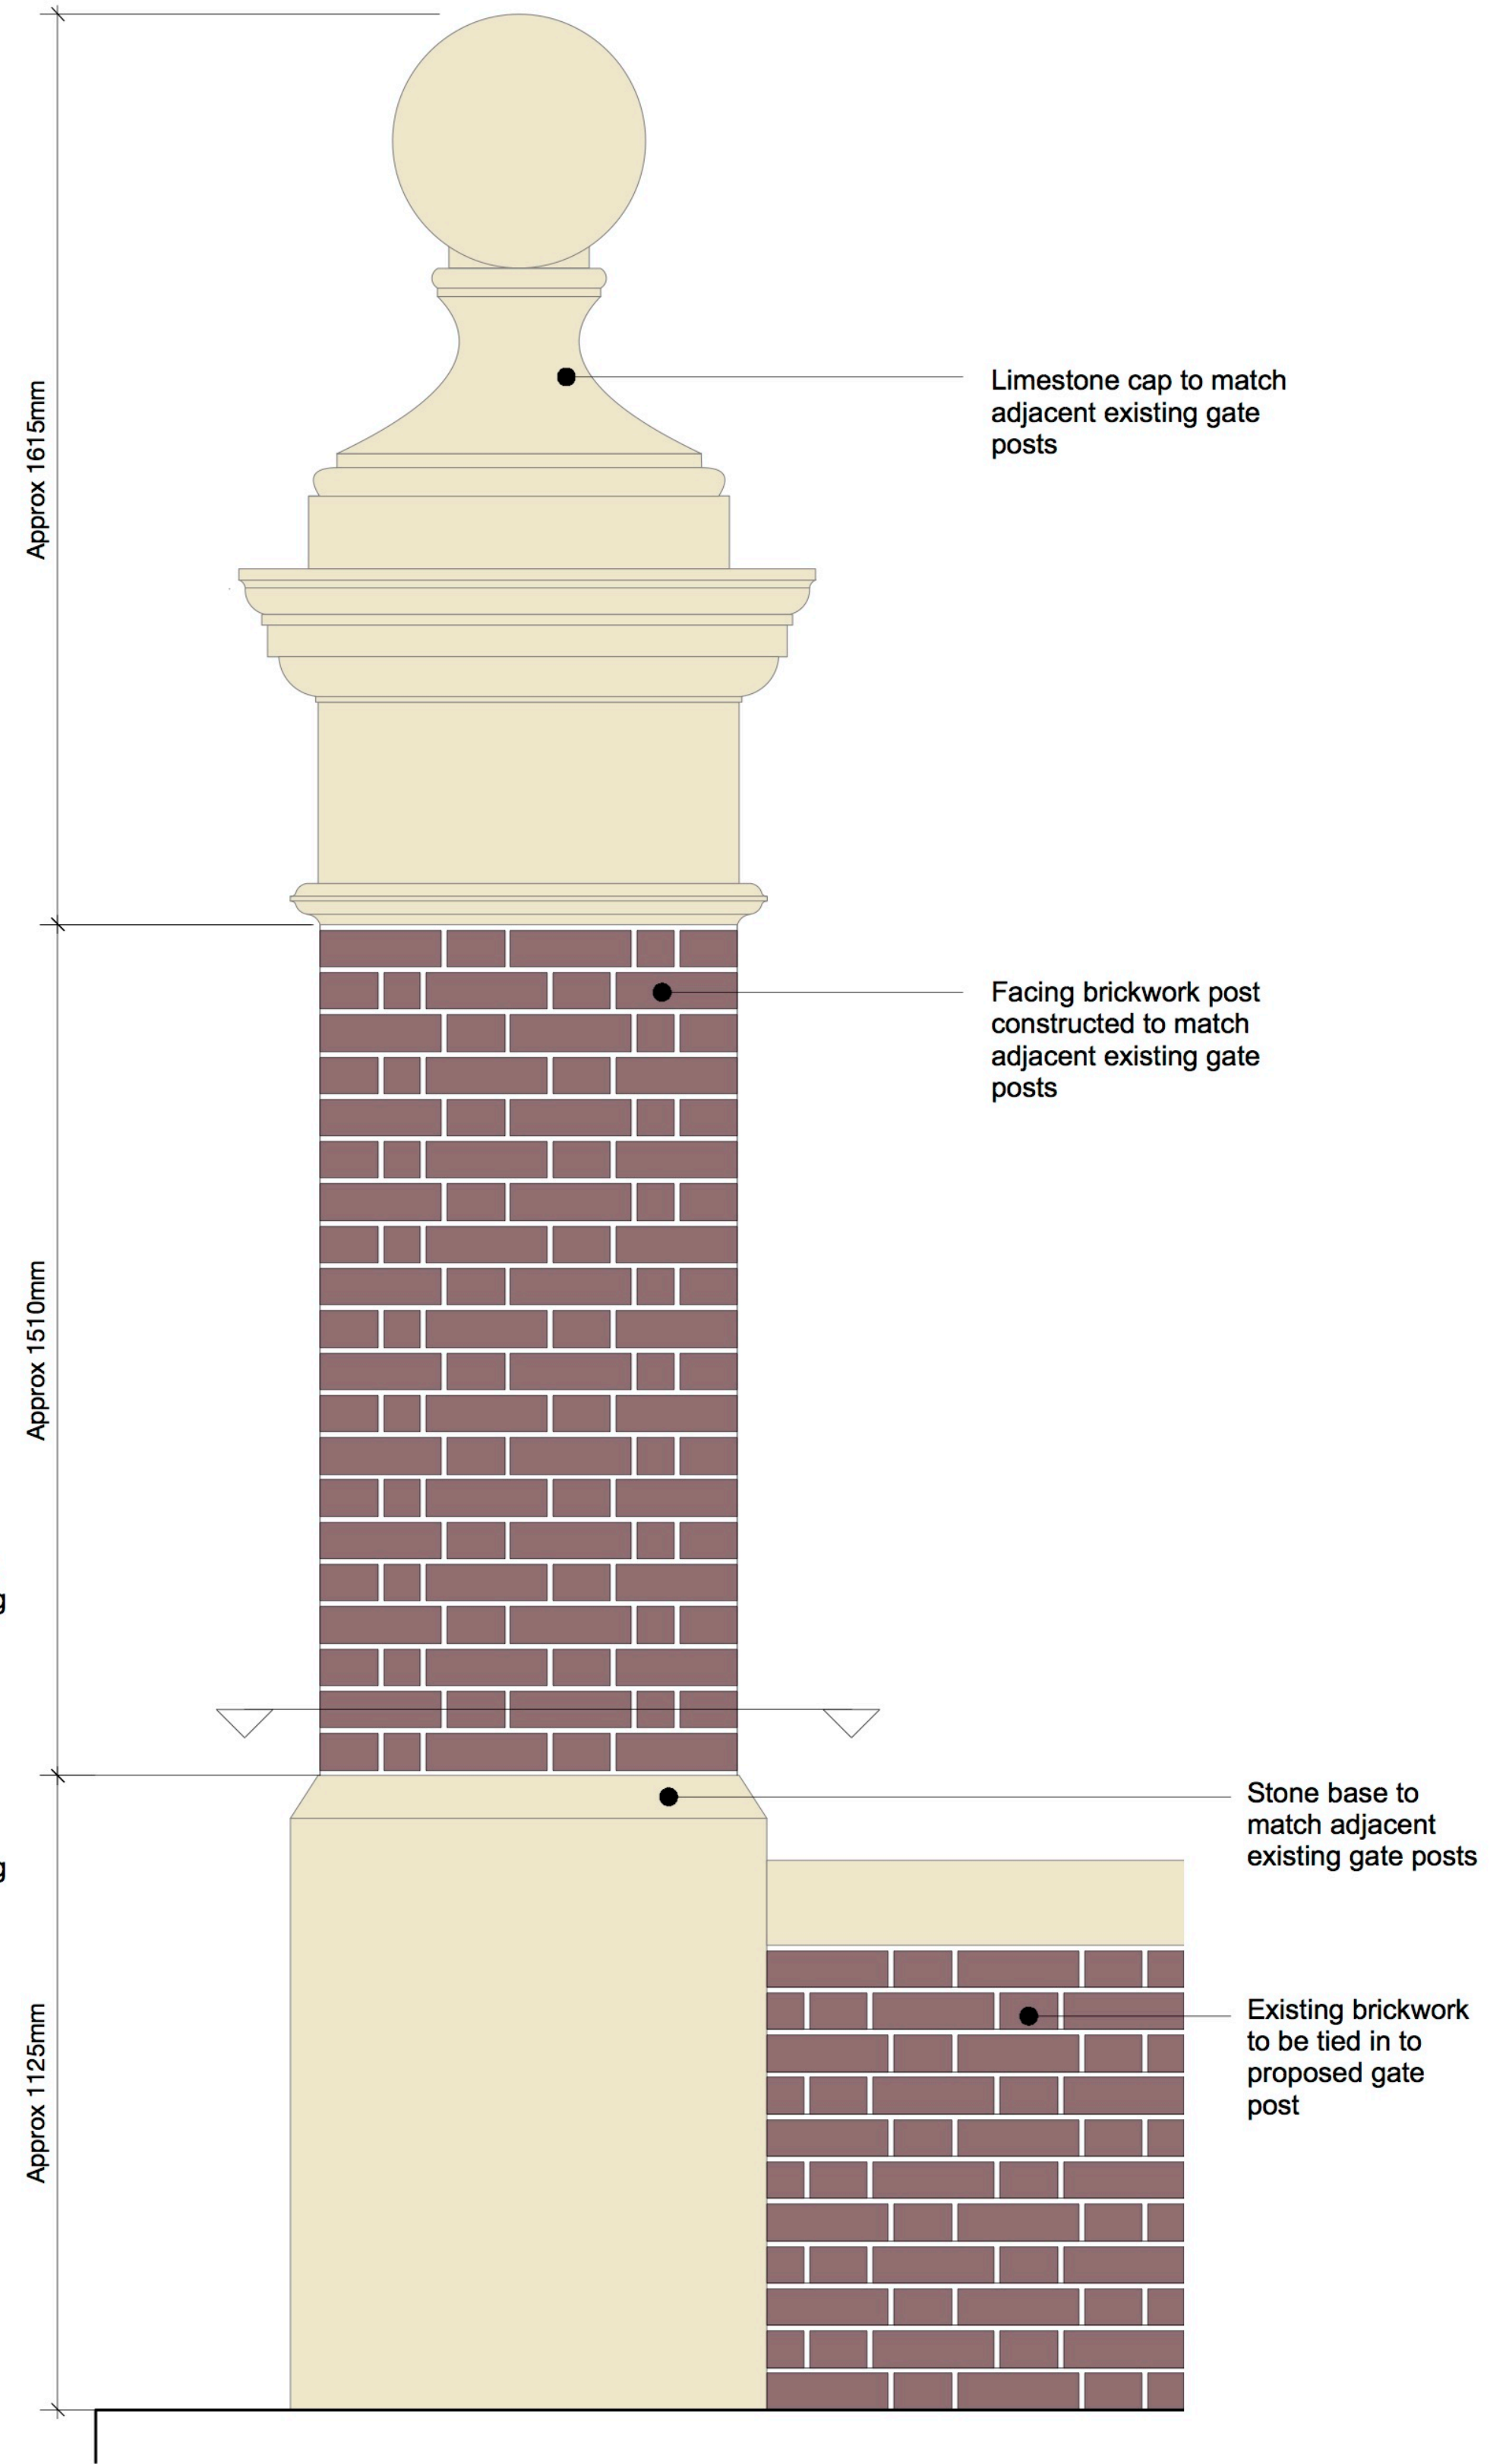

5 Elevation of Proposed Pier (front)
Scale: 1:10

***IMPORTANT NOTE**
All dimensions to be confirmed by accurate measurement of existing piers on site

notes

- The contractor is responsible for checking dimensions, tolerances and references. Any discrepancy to be verified with the Architect before proceeding with the works.
- Where an item is covered by drawings to different scales the larger scale drawing is to be worked to.
- Do not scale drawing. Figure dimensions to be worked to in all cases. If in doubt ask!
- This drawing to be read in conjunction with the following:

0 10 20 30 40 50mm A1 Natural Scale

revisions

rev.	date	revision/author/checker
------	------	-------------------------

project title

Convalescent Home Rustington

drawing no. 222-A-x-D-25.10-00

drawing title

Entrance Pier Details

scale 1:20@A1

checked by XX

date January '18

drawn by JD

purpose Purpose

Phillips Tracey Architects

Unit 1, Times Court, Retreat Road, Richmond, Surrey, TW9 1AF

Tel: +44 (0)20 8948 7776

e admin@phillipstracey.com

web: www.phillipstracey.com

Chartered Practice