

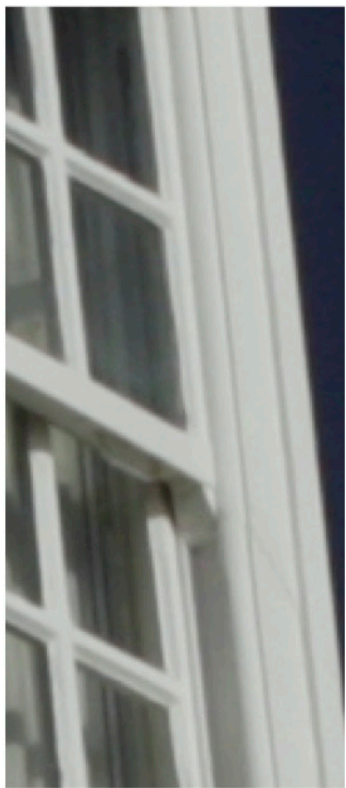
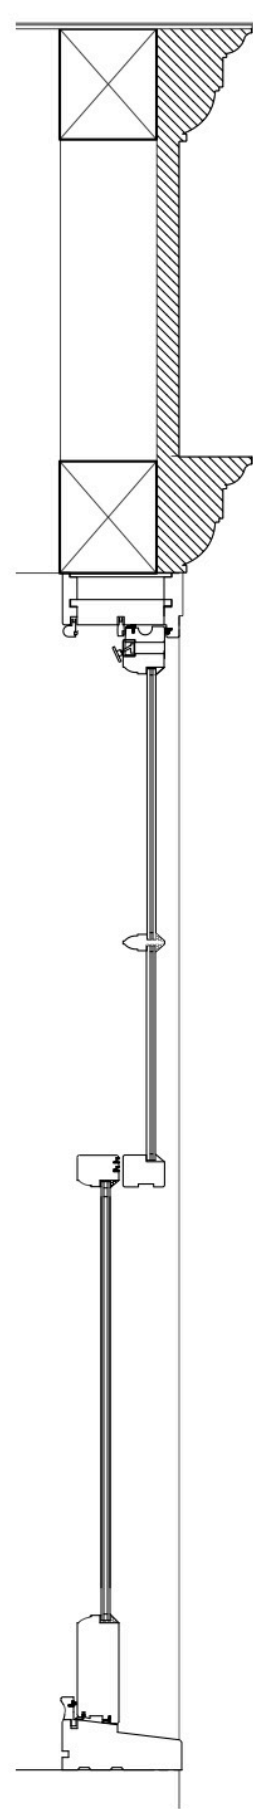


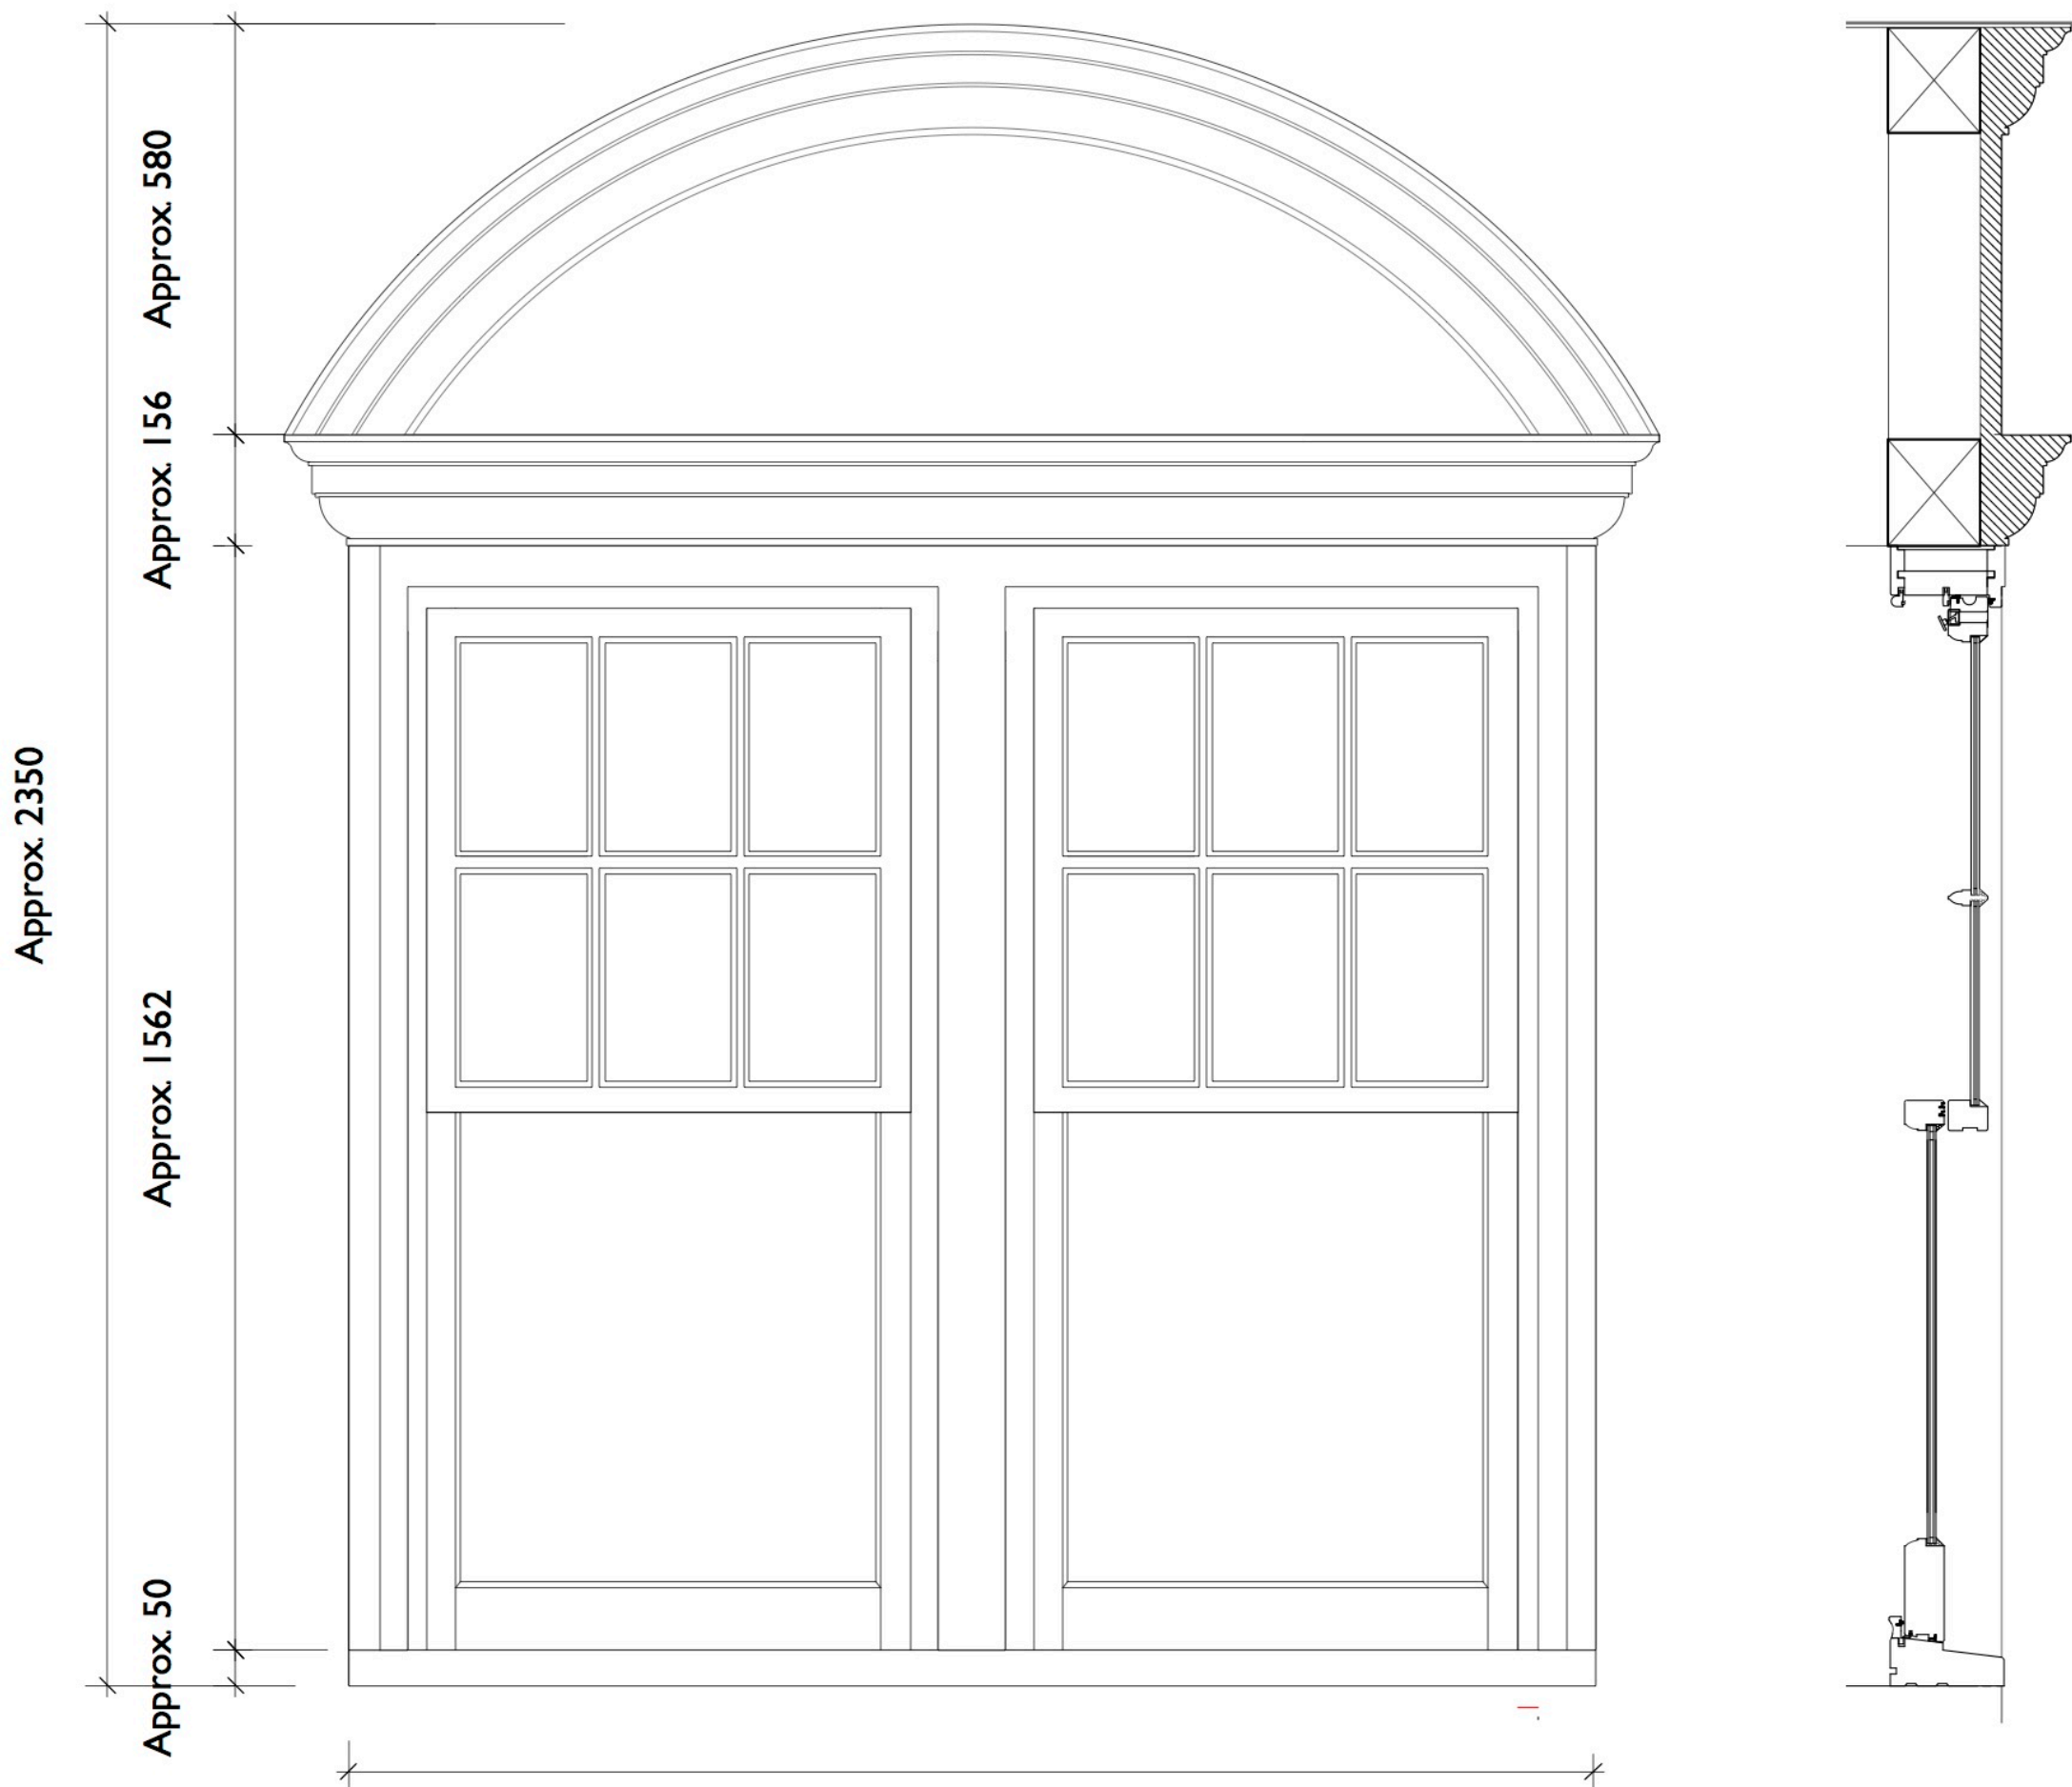


2 Section
Scale: 1:10

3 Detail Photographs

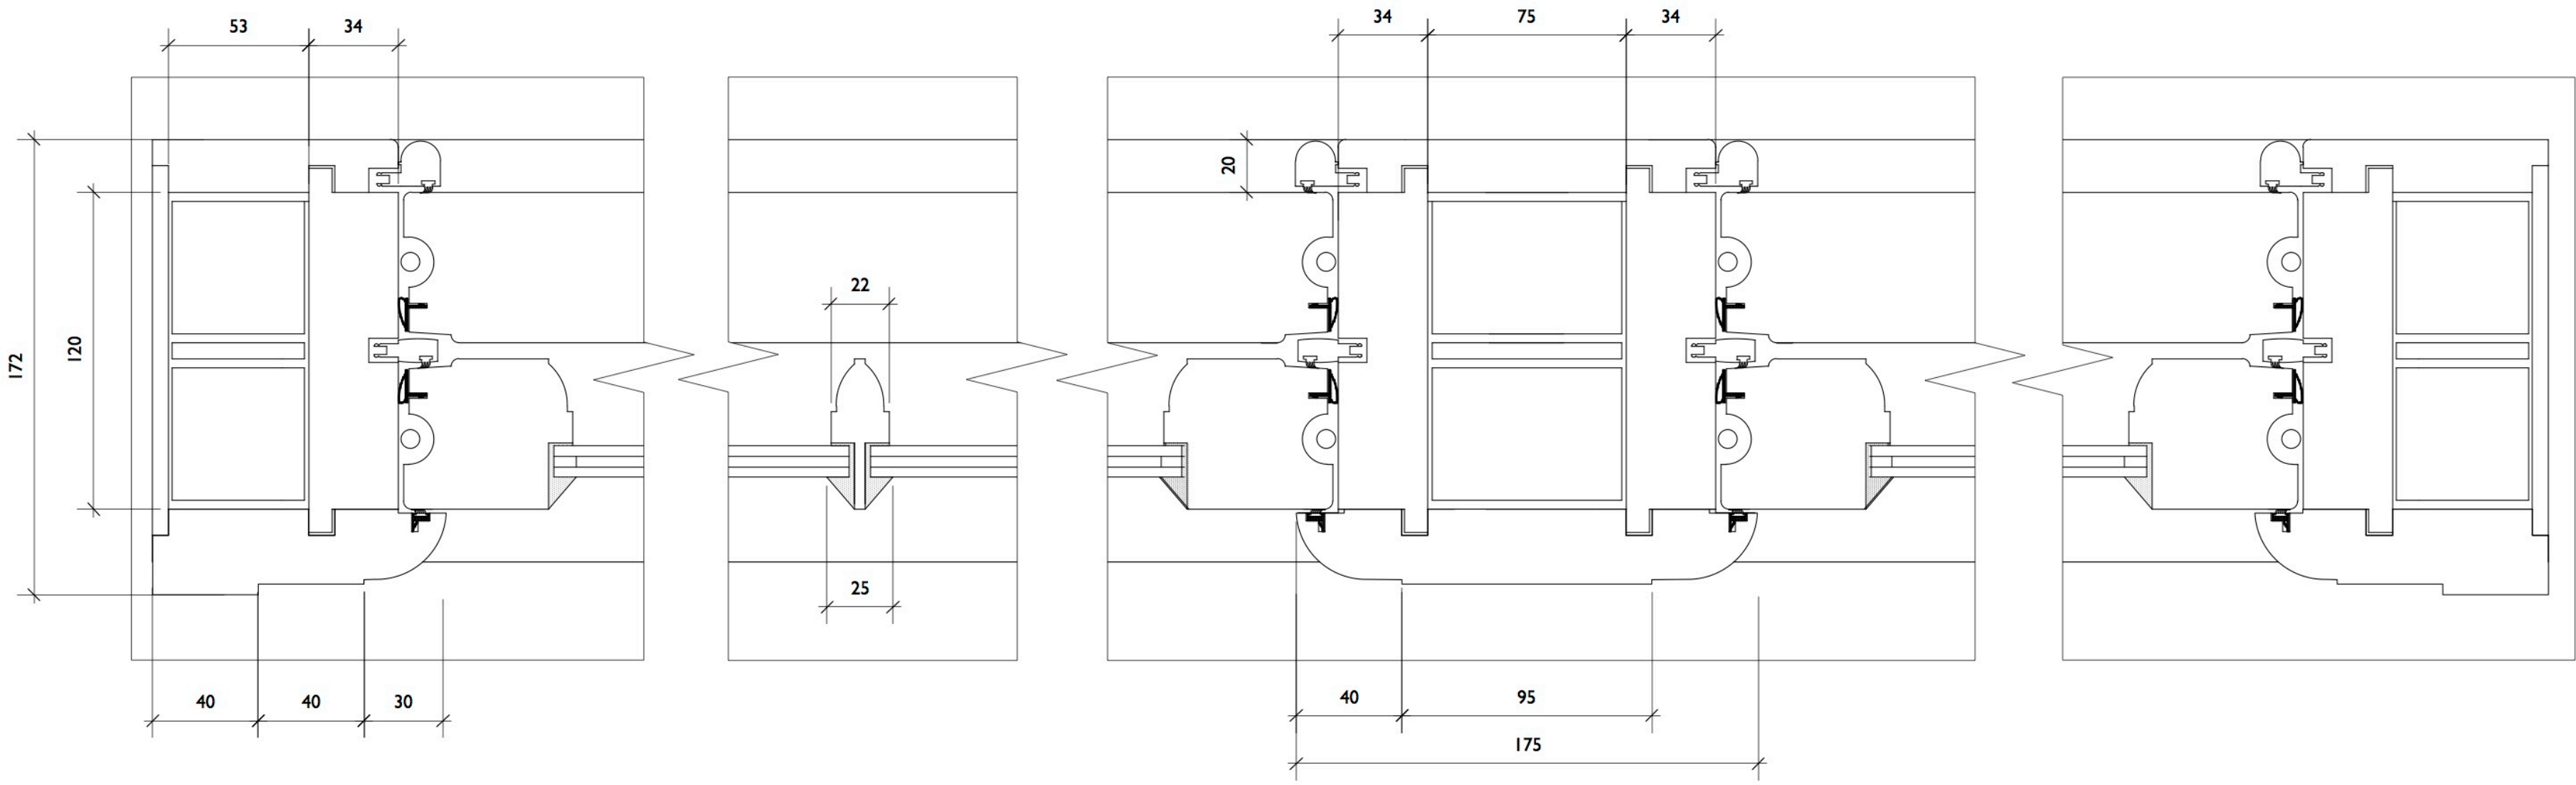

4 Jamb Detail
Scale: 1:2

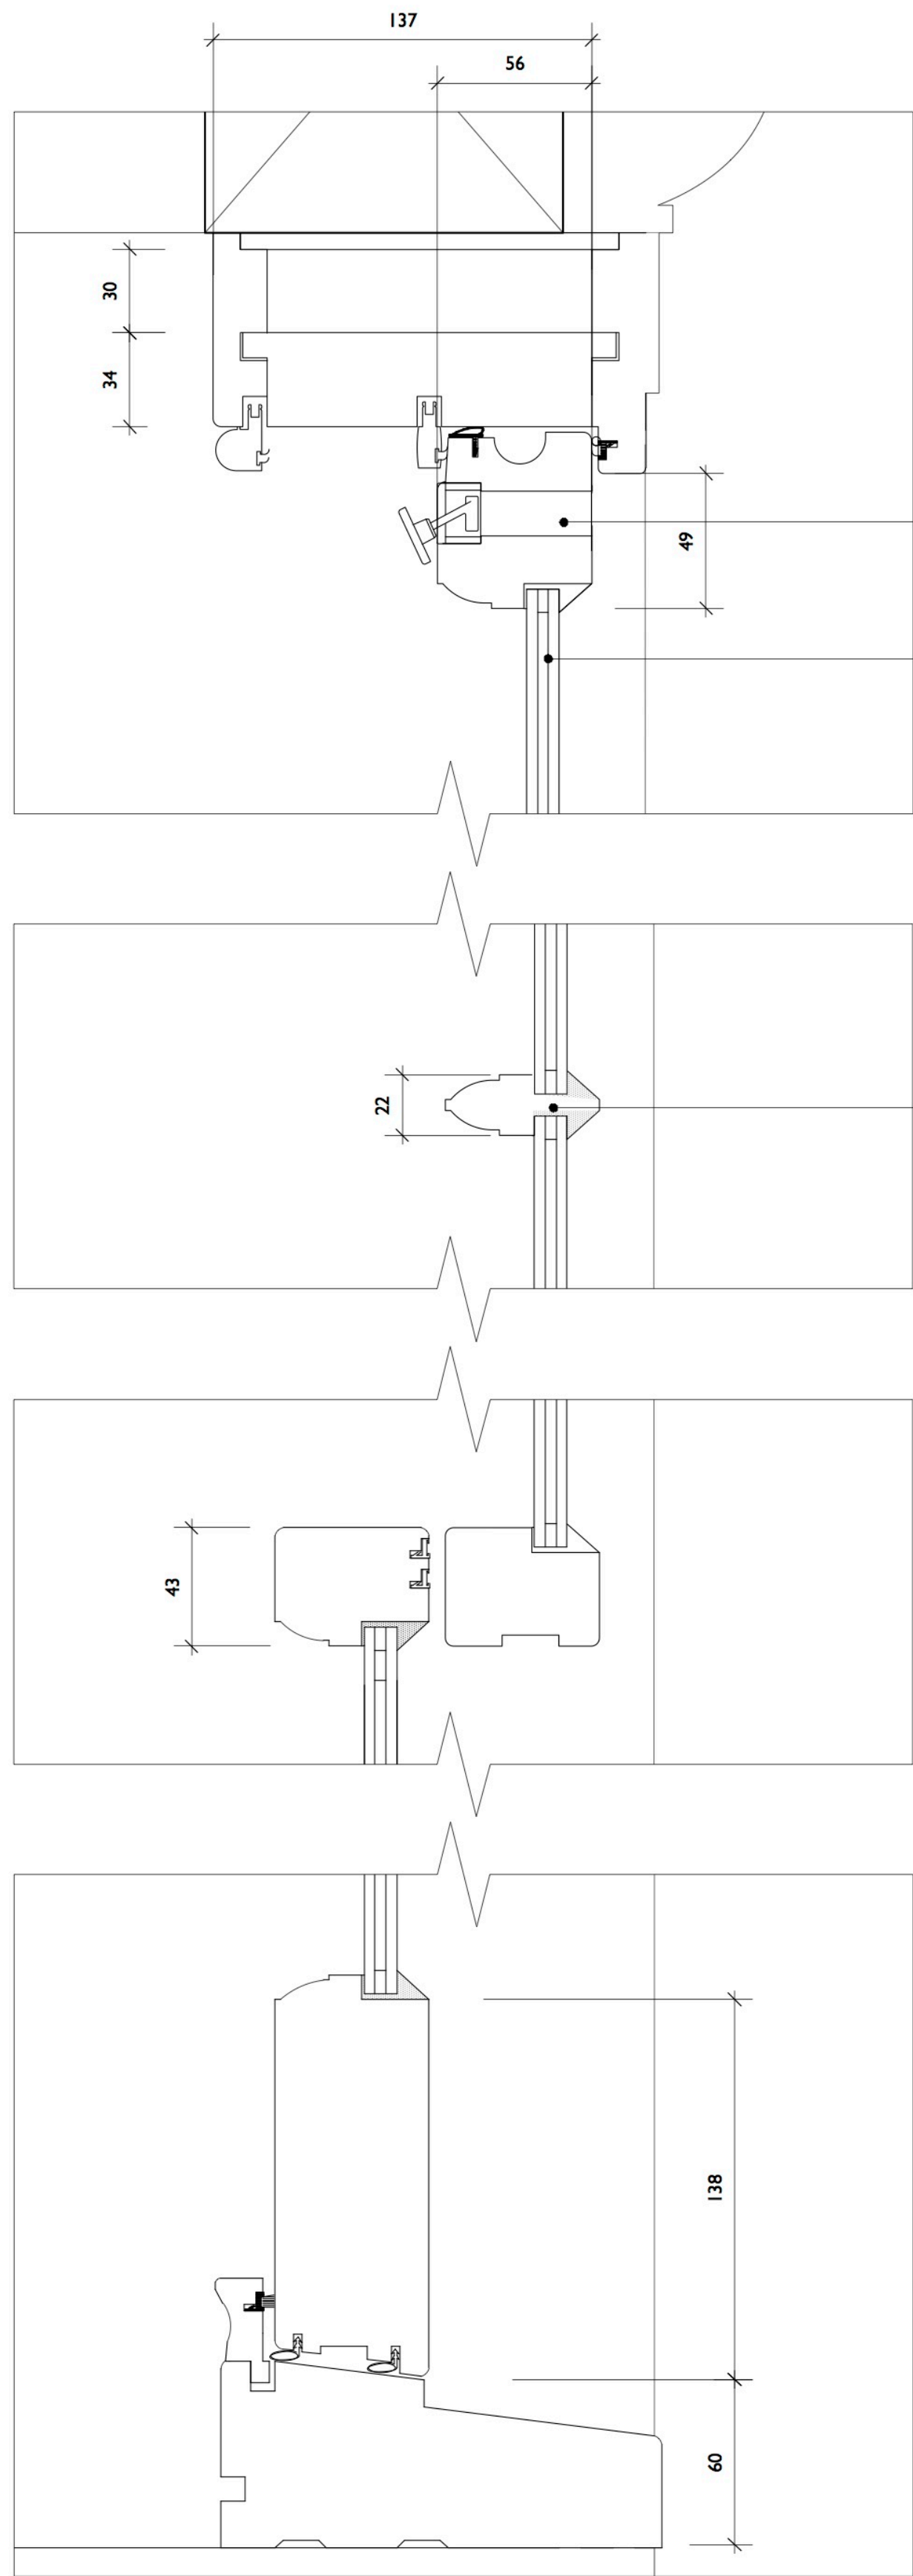

5 Typical Head/Cill Detail
Scale: 1:2

notes

- The contractor is responsible for checking dimensions, tolerances and references. Any discrepancy is to be verified with the Architect before proceeding with the works.
- Where an item is covered by drawings to different scales the larger scale drawing is to be worked to.
- Do not scale drawing. Figured dimensions to be worked to in all cases. If in doubt ask!
- This drawing to be read in conjunction with the following:



revisions

rev.	date	revision/author/checker
------	------	-------------------------

***IMPORTANT NOTE**
All dimensions and mouldings to be confirmed by accurate measurement of existing windows on site.

project title

Convalescent Home
Rustington

drawing no. rev.

222-A-x-D-25.50-01

drawing title

Typical Box Sash Window
Proposed Dormer Window to Extension

scale 1:2@A1 checked by XX

date January '18 drawn by JD

purpose Purpose

Phillips Tracey Architects

Unit 1, Times Court, Reigate Road, Richmond, Surrey TW9 1AF
Tel: +44 (0)20 8948 7776
e: admin@phillipstracey.com
web: www.phillipstracey.com

Chartered Practice