


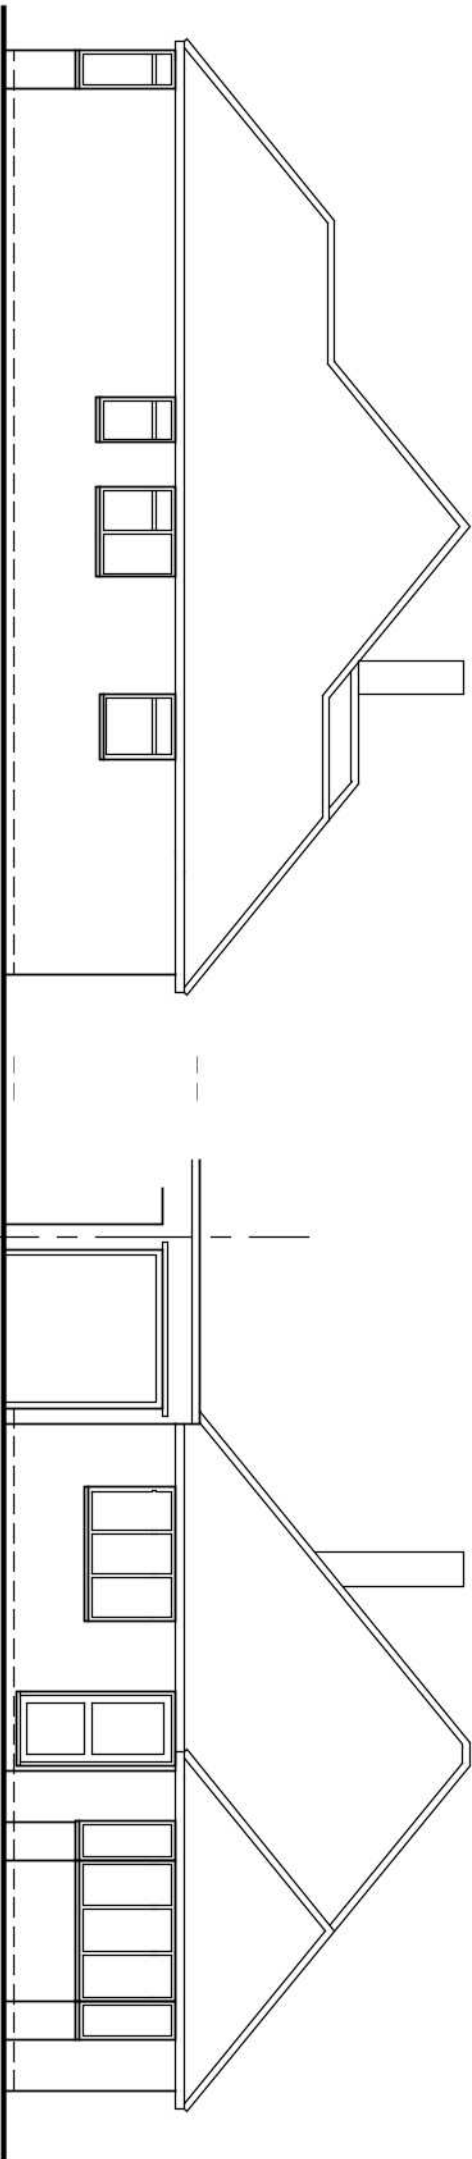


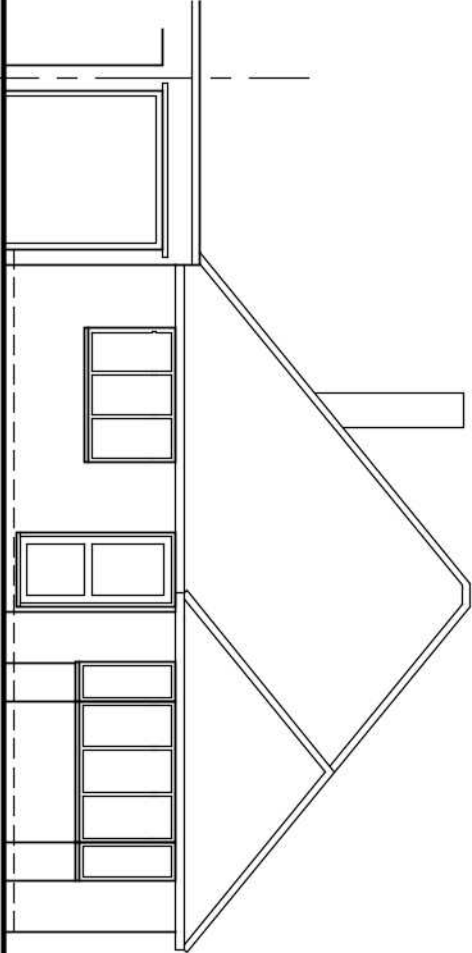


Side - North

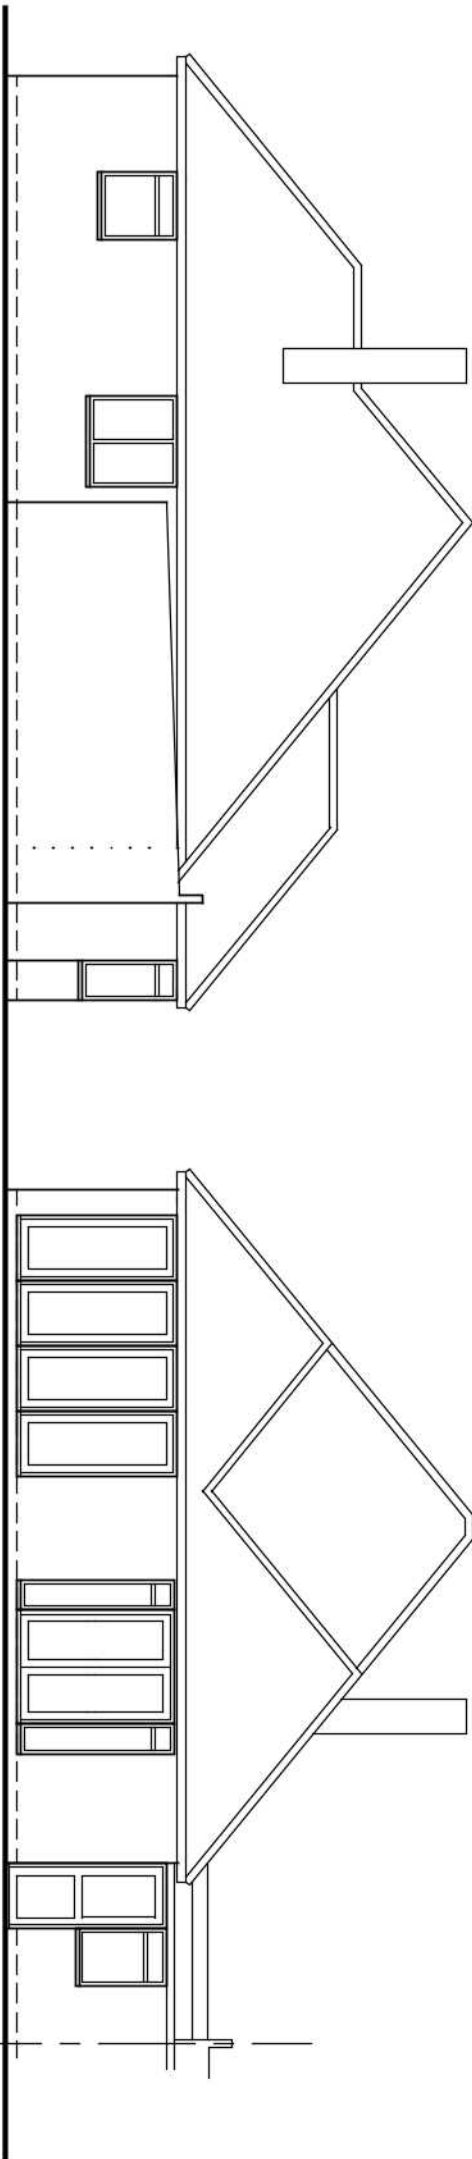


Front - East

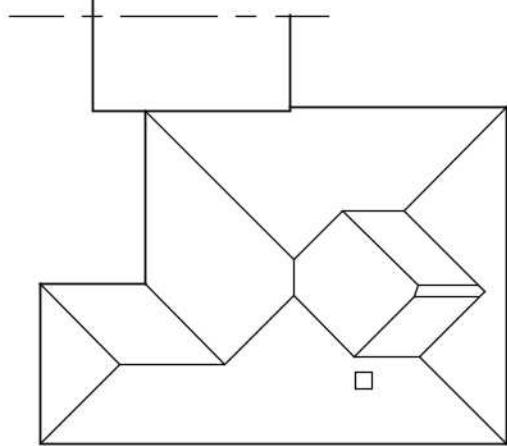

Side - South

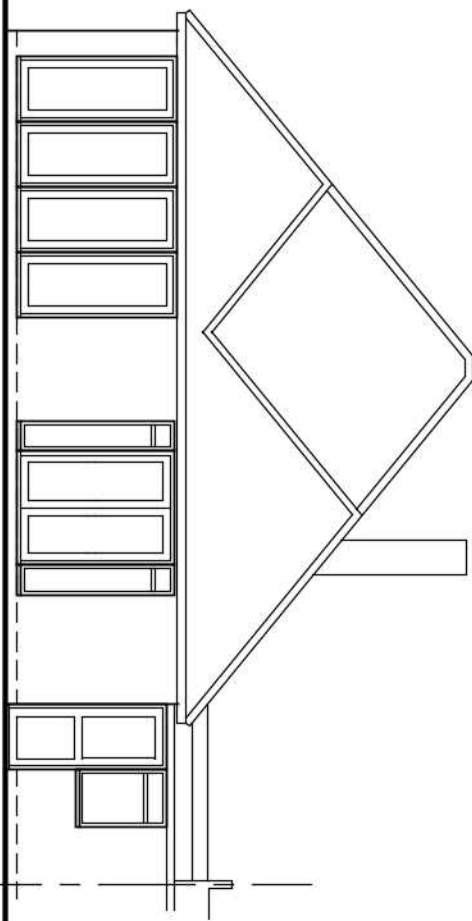

Rear - West

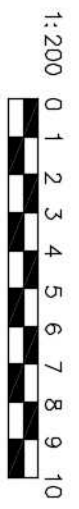

Amendments: –

BRYCESON SHAW ASSOCIATES

Surveyors and Designers
2 Wellesley Court, Fitzalan Road, Littlehampton,
West Sussex BN17 5JW
Tel. 01903 734381 Mobile: 07889 651301
E-mail: brycesonshaw@btinternet.com



Project:
Proposed extensions; 7 Evelyn Avenue, Rustington
BN16 2EJ

Drawing:
Plans and elevations as existing

FOR:
Mr. & Mrs. A. Mullen-Orriss

Drawn: PKS **Date:** January 2022

Scales: 1:100 1:200 1:500 **No:** 2917/01/01

To scale when printed on A3

