


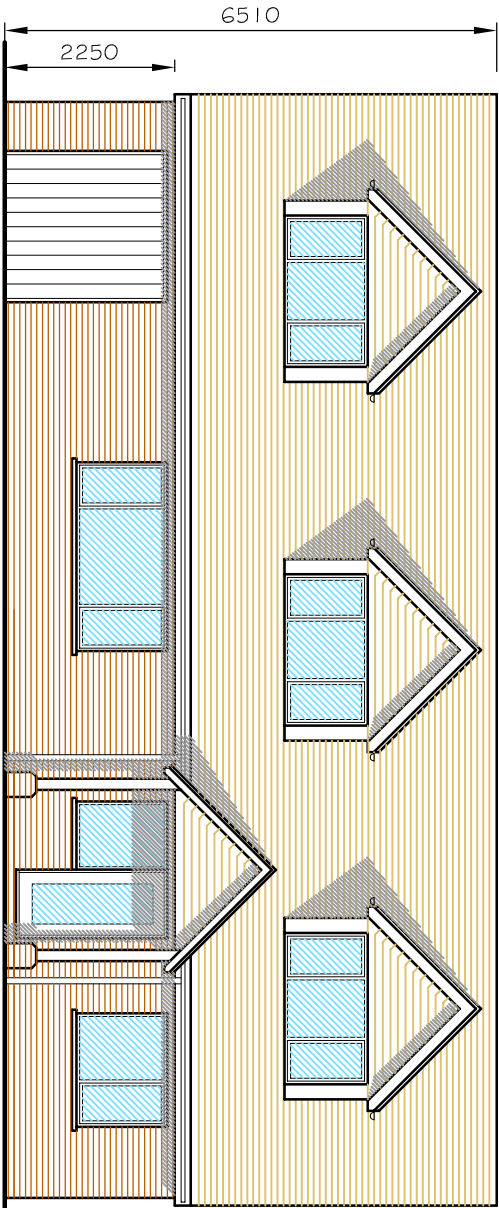


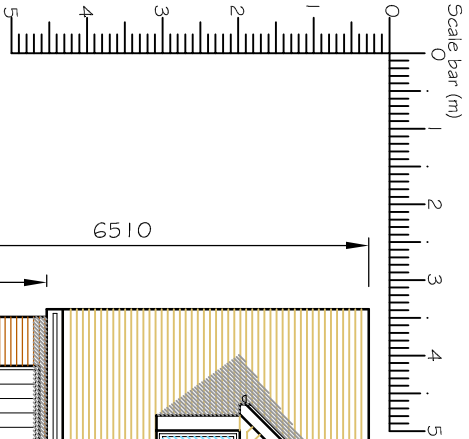


FRONT (SOUTH) ELEVATION

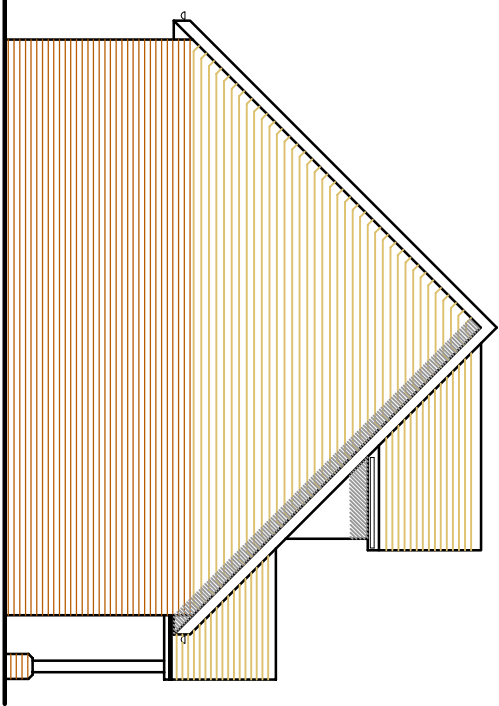


SIDE (WEST) ELEVATION

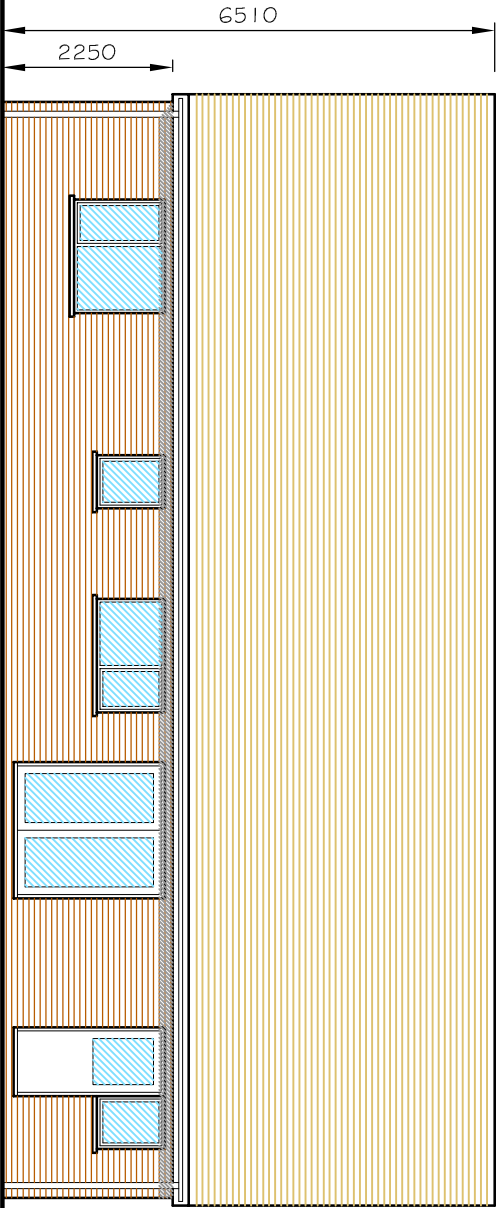

REAR (NORTH) ELEVATION

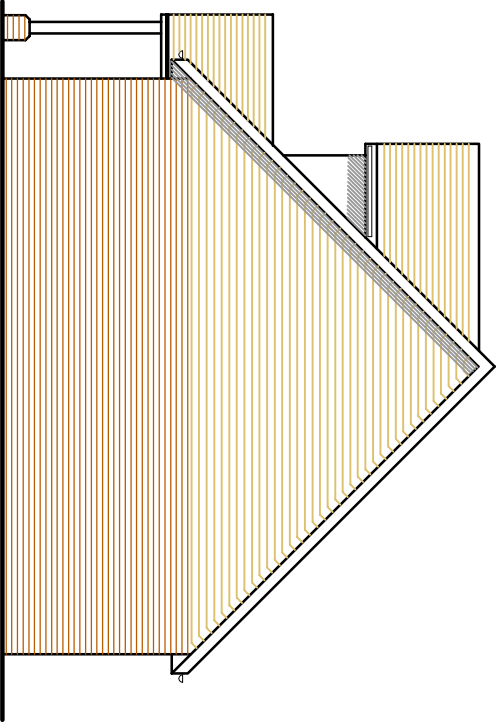

SIDE (EAST) ELEVATION

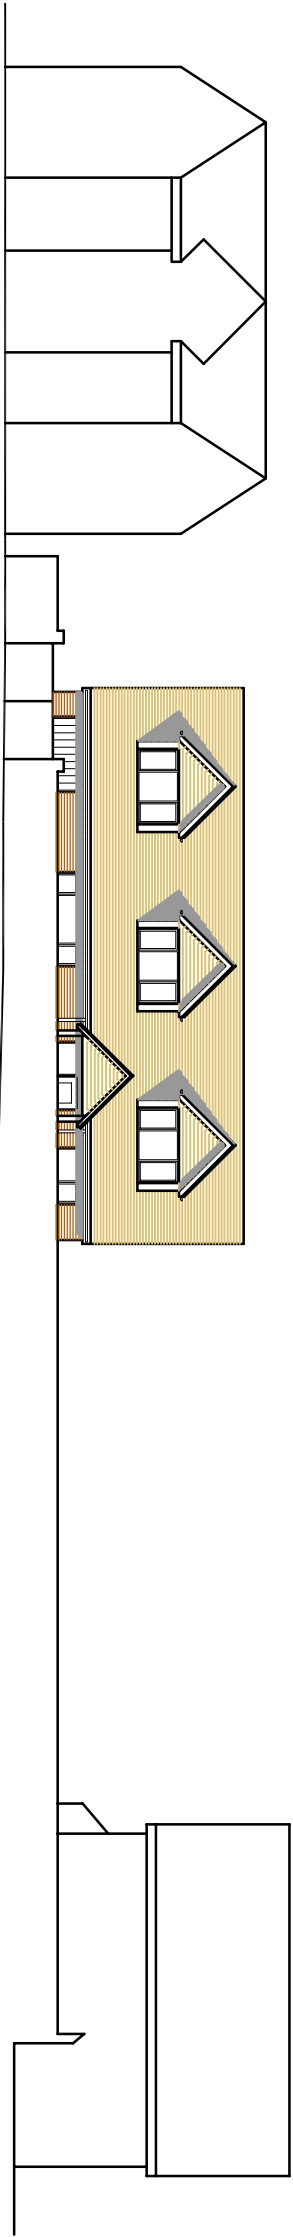

4 BROADMARK WAY

THE SITE

22 BROADMARK LANE

PROPOSED STREET (SOUTH) ELEVATION (1:200)

NOTES
WRITTEN DIMENSIONS TO BE TAKEN IN PREFERENCE TO SCALE, AND ARE TO BE CHECKED ON SITE PRIOR TO COMMENCING WORK.
THIS DRAWING IS TO BE READ IN CONJUNCTION WITH ALL OTHER DOCUMENTS RELATING TO THIS PROJECT.
PROPOSED DIMENSIONS ARE TO BE REFERRED IMMEDIATELY TO THE ARCHITECT.
THIS DRAWING IS COPYRIGHT, AND SHOULD NOT BE USED OR REPRODUCED WITHOUT PERMISSION.
IT IS THE CONTRACTOR'S RESPONSIBILITY TO ENSURE COMPLIANCE WITH THE BUILDING REGULATIONS.

A	VARIOUS MINOR AMENDMENTS	03.05.12
REV	DESCRIPTION	DATE

PROJECT
SITE TO REAR OF 20#22 BROADMARK LANE
RUSTINGTON
WEST SUSSEX

DRAWING TITLE
PROPOSED ELEVATIONS AND
STREET ELEVATION

CLIENT

MR & MRS M WATSON

SCALE

1:100 /
1:200 @A3

DWG NO 266/06

REV. A

DRAWN BY

PLB

DATE

APR 12

PHIL BROWN

(ARCHITECTURAL SERVICES) LTD

10 MANTLING ROAD
LITTLEHAMPTON
WEST SUSSEX
BN17 7DG
TEL 01903 715177