
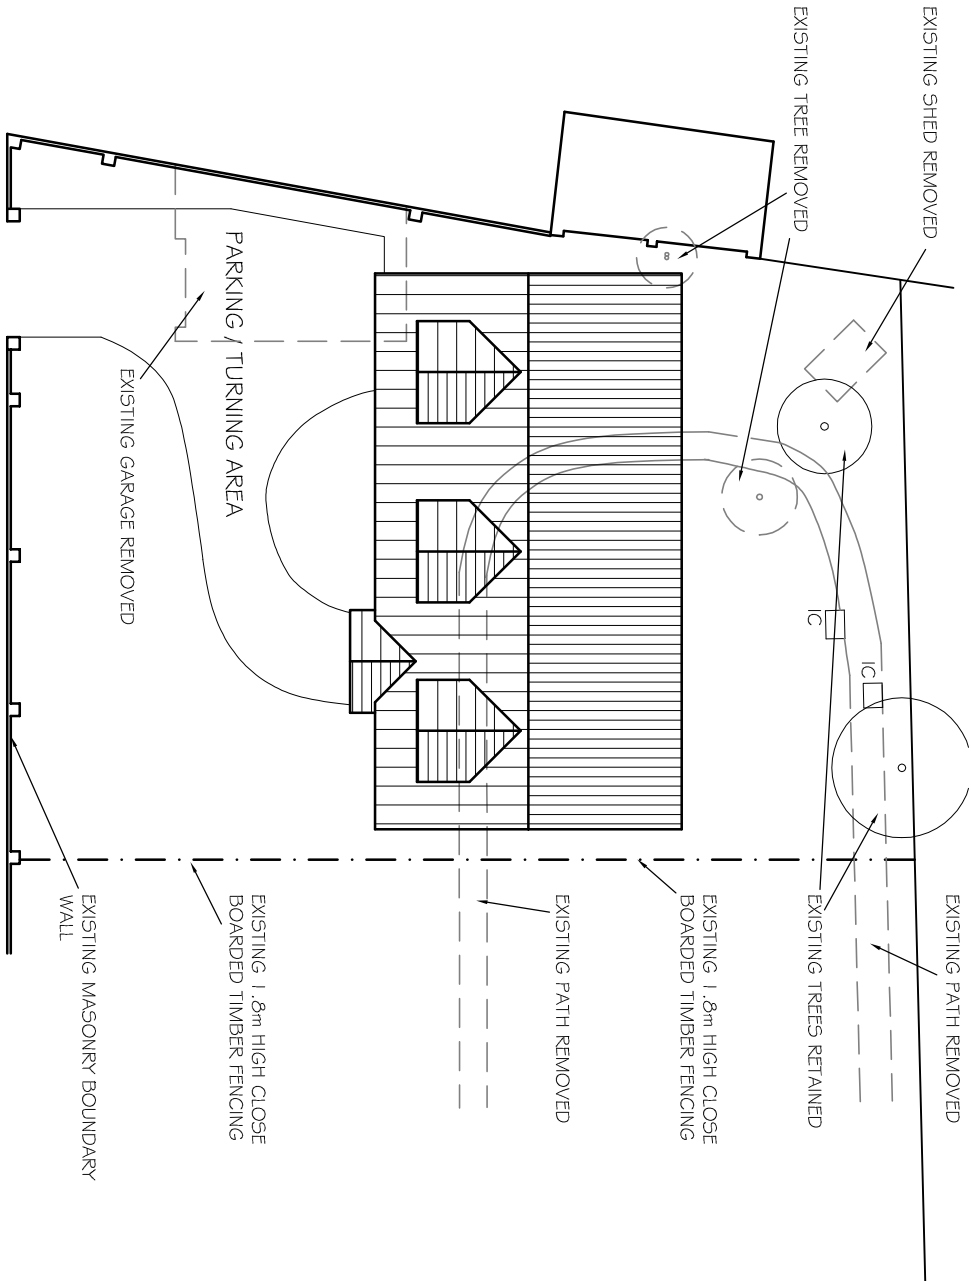
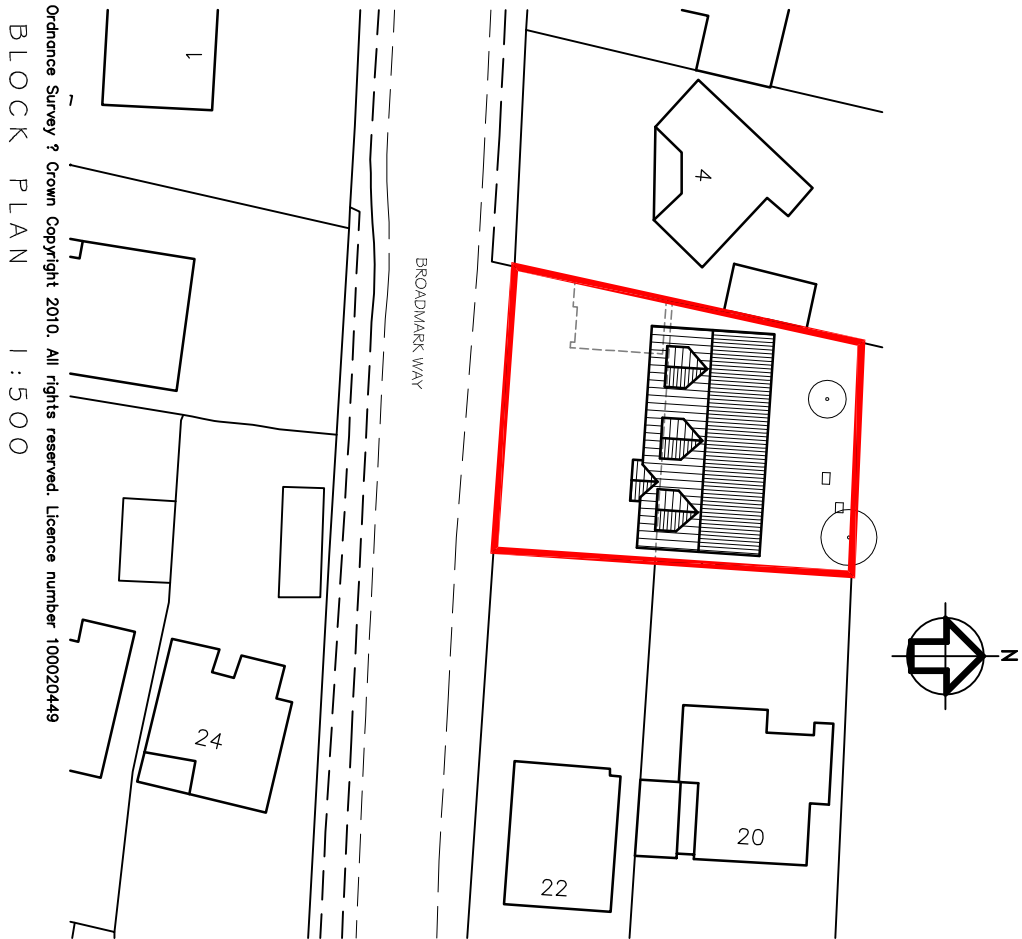


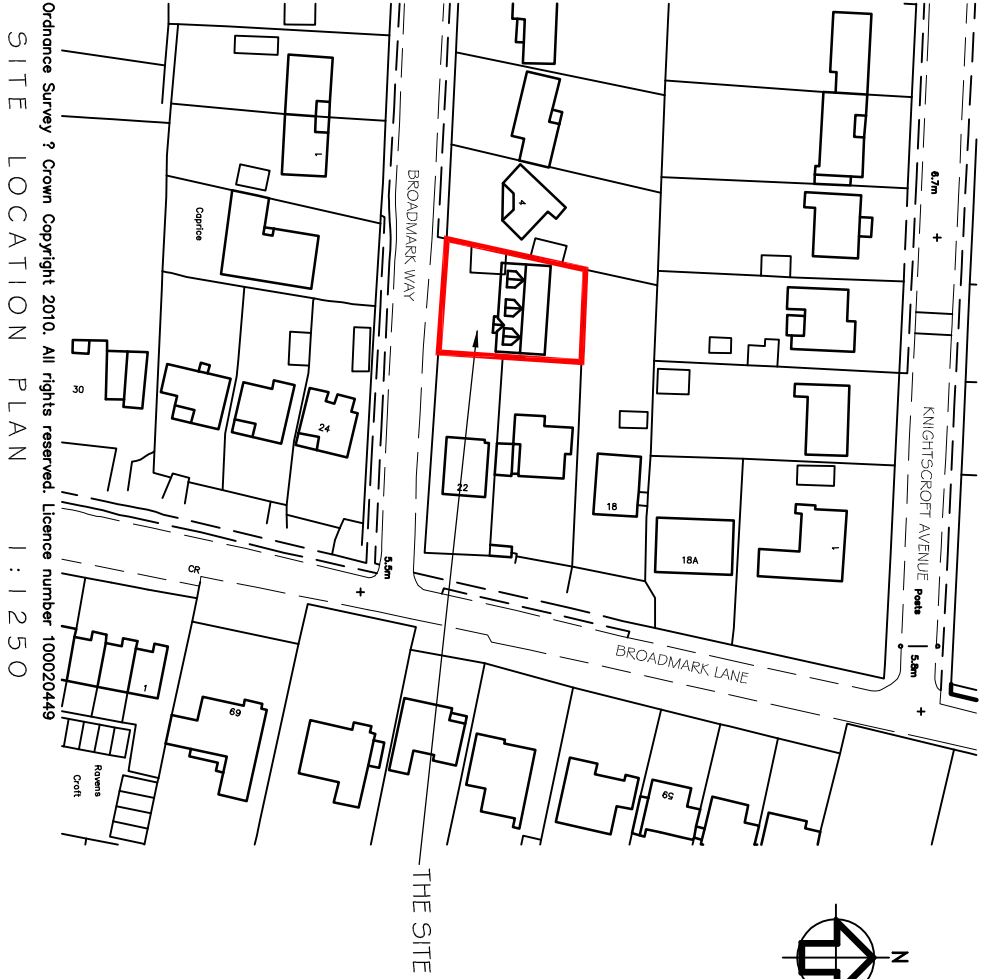

NOTES
WRITTEN DIMENSIONS TO BE TAKEN IN PREFERENCE TO SCALE, AND ARE TO BE CHECKED ON SITE PRIOR TO COMMENCING WORK. THIS DRAWING IS TO BE READ IN CONJUNCTION WITH ALL OTHER DOCUMENTS RELATING TO THIS PROJECT.
ALL DIMENSIONS ARE TO BE REFERRED IMMEDIATELY TO THE PROJECTIONS.
THIS DRAWING IS COPYRIGHT, AND SHOULD NOT BE USED OR REPRODUCED WITHOUT PERMISSION.
IT IS THE CONTRACTORS RESPONSIBILITY TO ENSURE COMPLIANCE WITH THE BUILDING REGULATIONS.

SITE LAYOUT PLAN 1:200

PROJECT
SITE TO REAR OF 20#22 BROADMARK LANE
RUSTINGTON
WEST SUSSEX

DRAWING TITLE
SITE LOCATION AND LAYOUT PLANS

CLIENT
MR & MRS M WATSON

SCALE 1:1250 / 1:500 / 1:200@A3

DRAWN BY PHIL BROWN
(ARCHITECTURAL SERVICES) LTD

DATE APR 12

REV. B 26/05

DWG NO 266/05

REV. B 26/05

PHIL BROWN
(ARCHITECTURAL SERVICES) LTD

10 MANTLING ROAD
LITTLEHAMPTON
WEST SUSSEX
BN17 7DG
TEL 01903 715177