


Drawn by : SD Checked by :
Date: 09/10/2018
© This drawing and the works depicted contains information that is the copyright of Carlton Design Partnership Ltd. This drawing may also contain copyrighted information of third parties. This drawing or part thereof may not be reproduced, re-used or altered except with the written permission of the originators. No liability will be accepted for amendments made by third parties. Scaled measurements must not be taken from this drawing. Any discrepancy or disparity must be notified to the originator in writing. This drawing may contain Ordnance Survey Data that is subject to Crown Copyright. All Rights reserved.

Revisions			
Rev	Date	Drawn	Checked

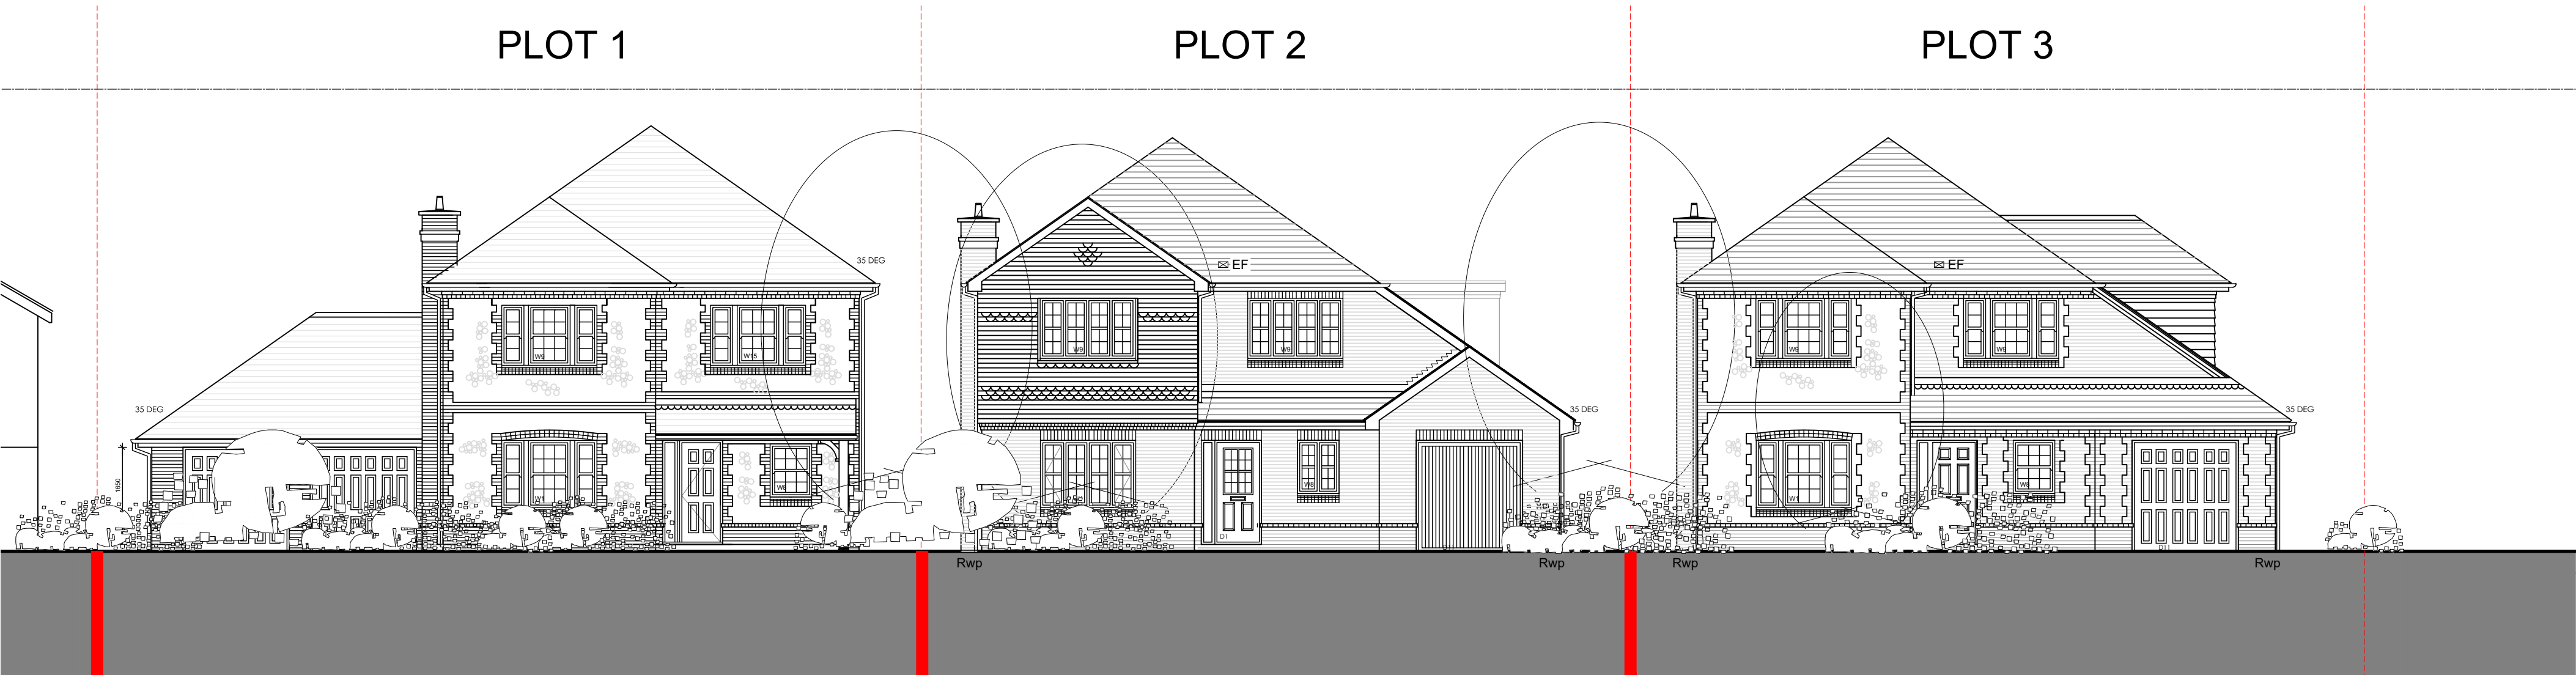

PRELIMINARY ISSUE

Project:
ST MARYS CLOSE HURST ROAD
EAST PRESTON
WEST SUSSEX

Drawing Title:
ALTERNATIVE STREET SCENE

Client:

mjh
MICHAEL HARTNETT
EXECUTIVE HOMES

carlton
design partnership

selwyn house, 32a castle way, southampton, so14 2aw tel: 023 8071 9400
carlton design partnership ltd reg723416 registered office: 7 finley 1st Old Christchurch Rd BH1 1JL

Scale: 1:100 @ A2

Drg No: 100818/F-WF Rev:

