


X:\CURRENT PROJECTS\MJH HOMES\151117 HURST RD EAST PRESTON\2 UNIT SCHEME JULY 2018\HOUSE TYPES\PRIVATE\HOUSE TYPE 3



Front (North) Elevation



Rear (South) Elevation

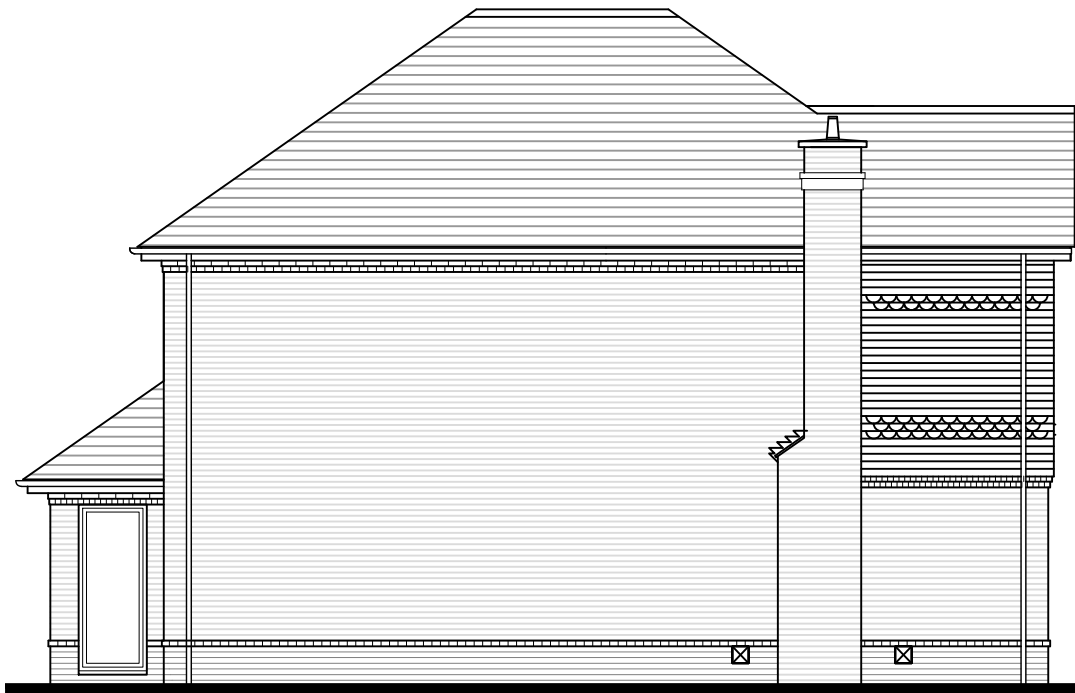

Side (West) Elevation



Side (East) Elevation

Drawn by : SD Checked by :
Date: 1/11/2018
© This drawing and the works depicted contains information that is the copyright of Carlton Design Partnership Ltd. This drawing may also contain copyrighted information of third parties. This drawing or part thereof may not be reproduced, re-used or altered except with the written permission of the originators. No liability will be accepted for amendments made by third parties. Scaled measurements must not be taken from this drawing. Any discrepancy or disparity must be notified to the originator in writing. This drawing may contain Ordnance Survey Data that is subject to Crown Copyright. All Rights reserved.

Revisions			
Rev	Date	Drawn	Checked
A	050918	-	
SIDE ELEVATIONS RE LABELLED			

Planning Issue

Project:
LAND AT ST MARY'S CLOSE,
HURST ROAD, EAST PRESTON

Drawing Title:
ADDITIONAL DWELLING
PLOT 1
ELEVATIONS

mjh
MICHAEL HARTNETT
EXECUTIVE HOMES

carlton
design partnership

selwyn house, 32a castle way, southampton, so14 2aw tel: 023 8071 9400
carlton design partnership ltd reg:7326416 registered office: 7 Trinity 161 Old Christchurch Rd BH1 1JU

Scale: 1:100 @ A3	
Drg No: 151117/HT-A/EL/pl-1	Rev: